

Responsibility is not accepted for errors made by others in scaling from this drawing. All construction information should be taken from figured dimensions only.

0mm

50mm

A3

Original Sheet Size

- FINISHES KEY:**
- A : SLATE GREY ROOFING & RIDGE TILES

B : WHITE UPVC WINDOWS & DOORS

C : BLACK PAINTED TIMBER SASH WINDOWS


D : WHITE UPVC RAINWATER GOODS ON WHITE UPVC FASCIA

E : BLACK RAINWATER GOODS ON BLACK PAINTED TIMBER FASCIA

F : LIGHT GREY PAINTED SMOOTH FACED RENDERED EXTERNAL WALLS

G : BRICKWORK EXTERNAL WALLS WITH BRICKWORK QUOINS & RENDERED DETAILING

H : GREY PAINTED TIMBER SHOPFRONT

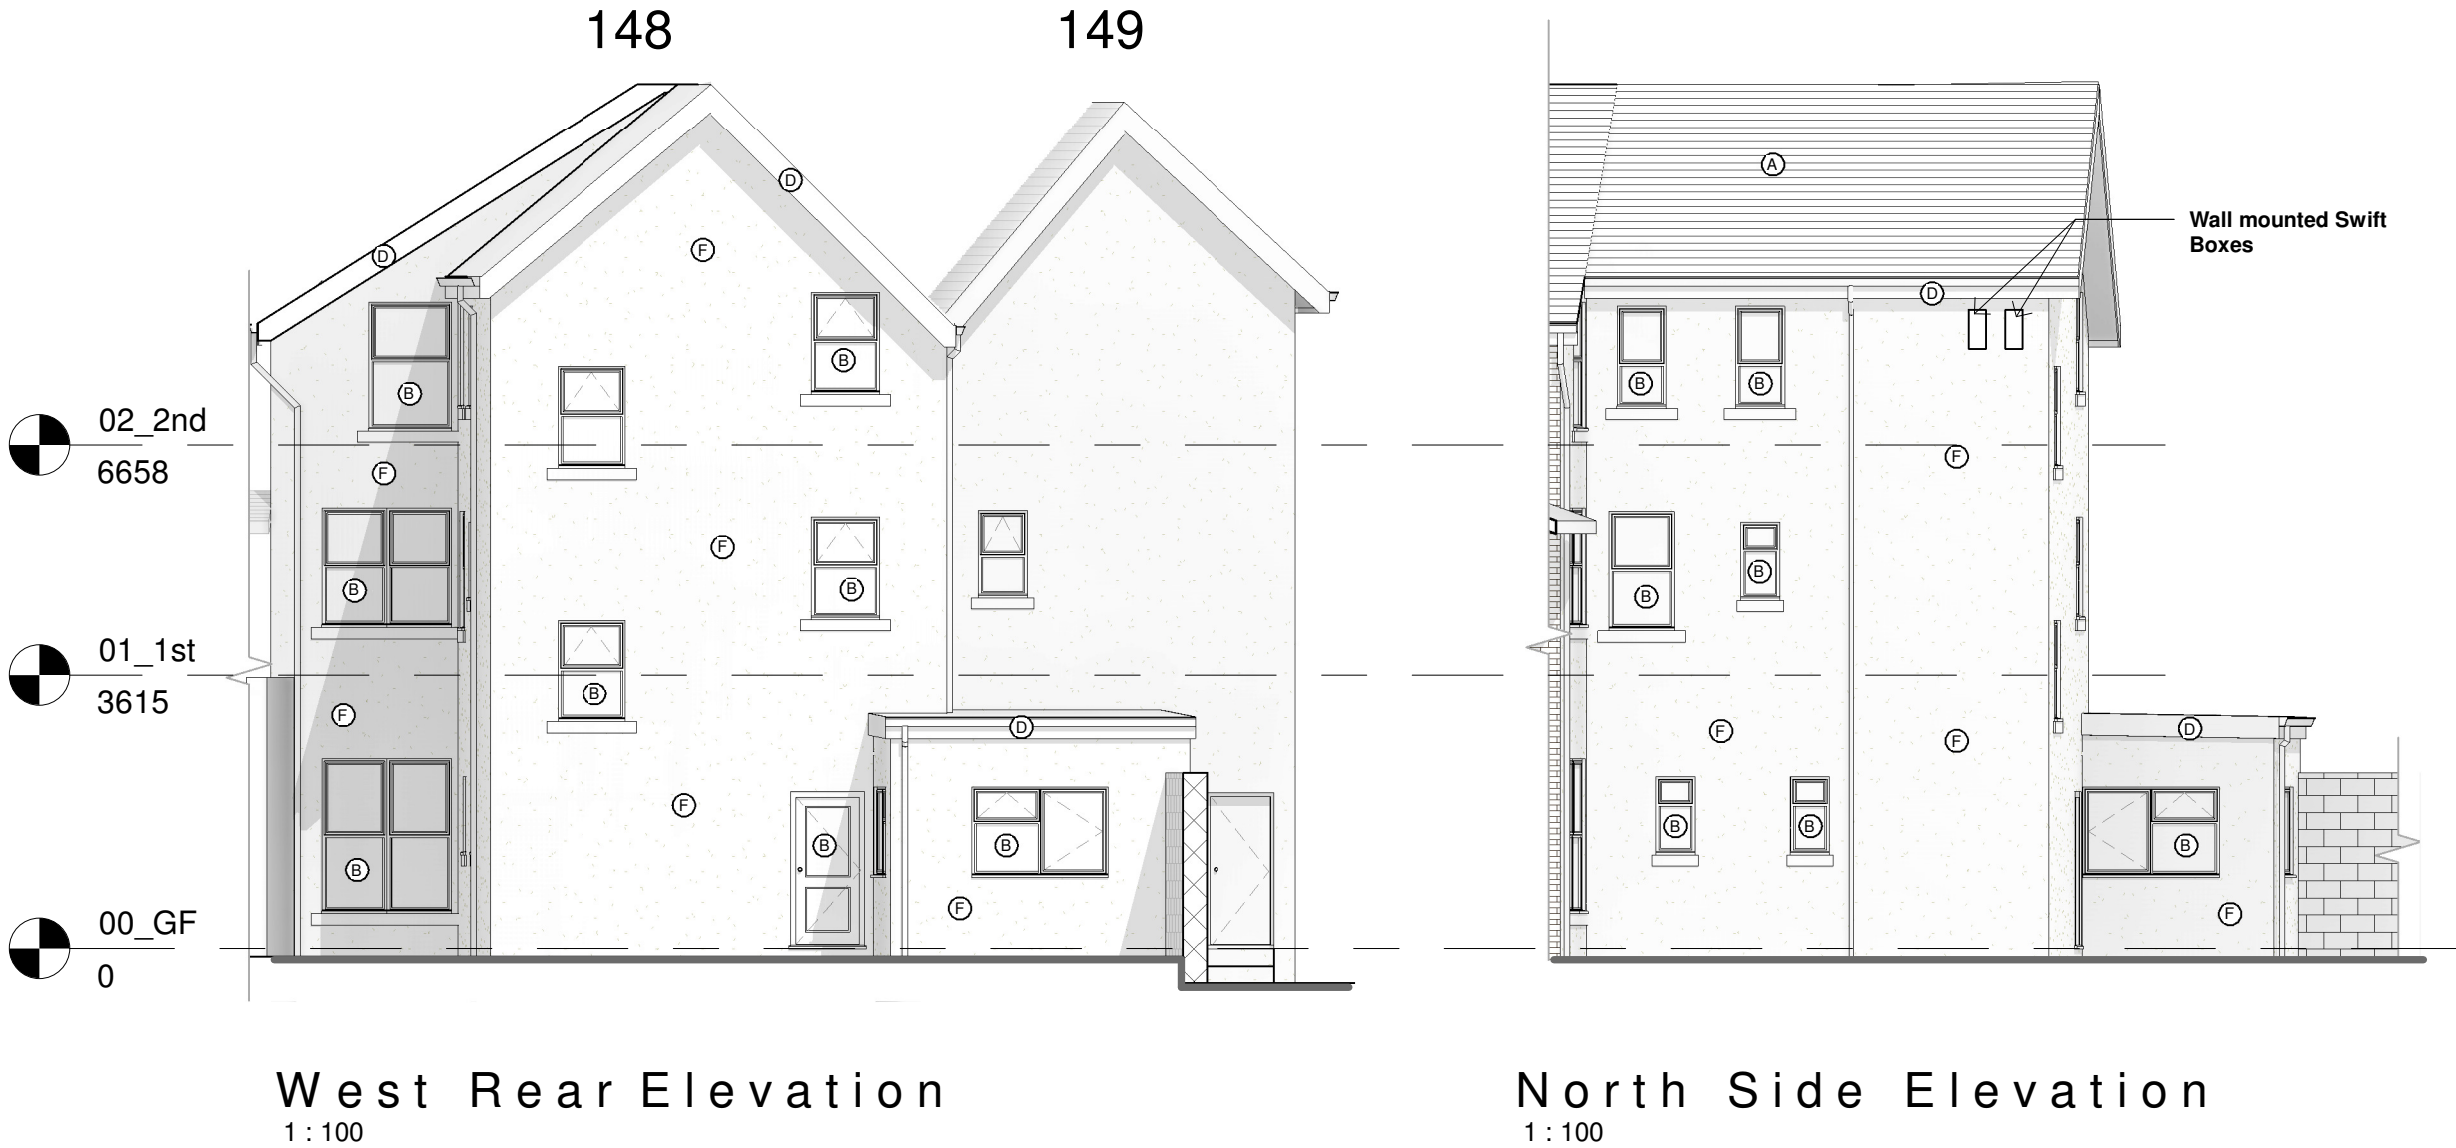

Planning Issue

date	rev	name	chk	note
------	-----	------	-----	------

dlp

ARCHITECTURE

Architectural Design · Feasibility · Planning · Building Control · Construction Details · Sustainable Design

Systems House 89 Heol Don Cardiff CF14 2AT

T 02920316857 M 07785582007 info@dlparchitecture.co.uk

PROJECT
The proposed new shopfront, internal alterations and rear extension

148 High St, Merthyr Tydfil CF47 8DP

DRAWING TITLE
Elevations 2 of 2 as Proposed

SCALE	DATE	DRAWN BY	CHECKED BY
1 : 100	19/07/24	PL	JT

DRAWING NUMBER	REVISION
P797 L_211	