




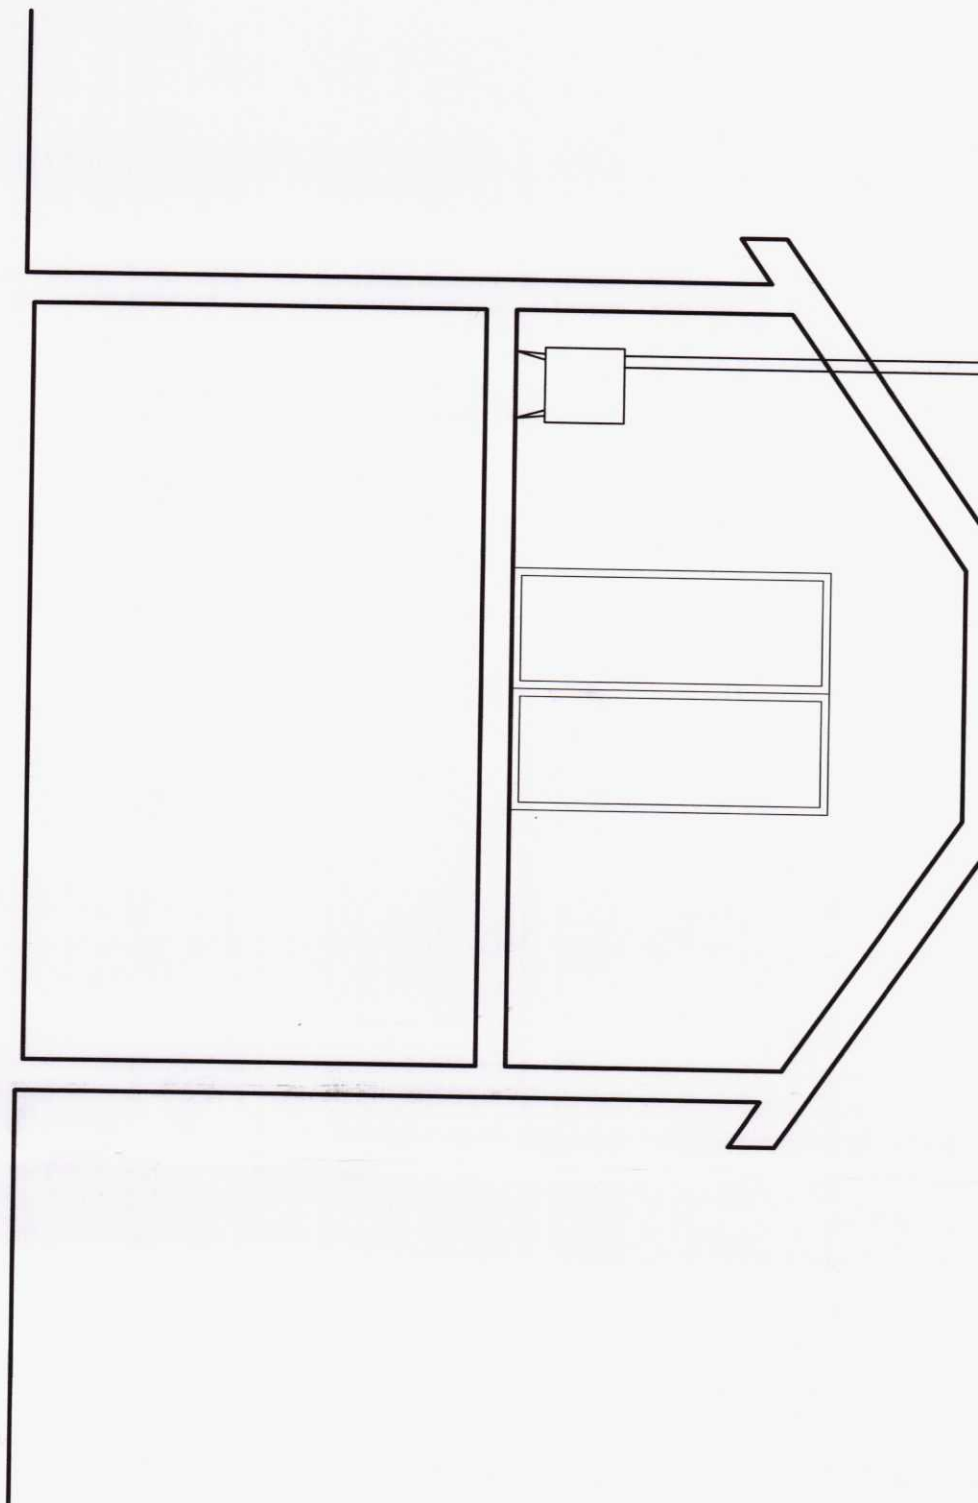


SECTION A-A

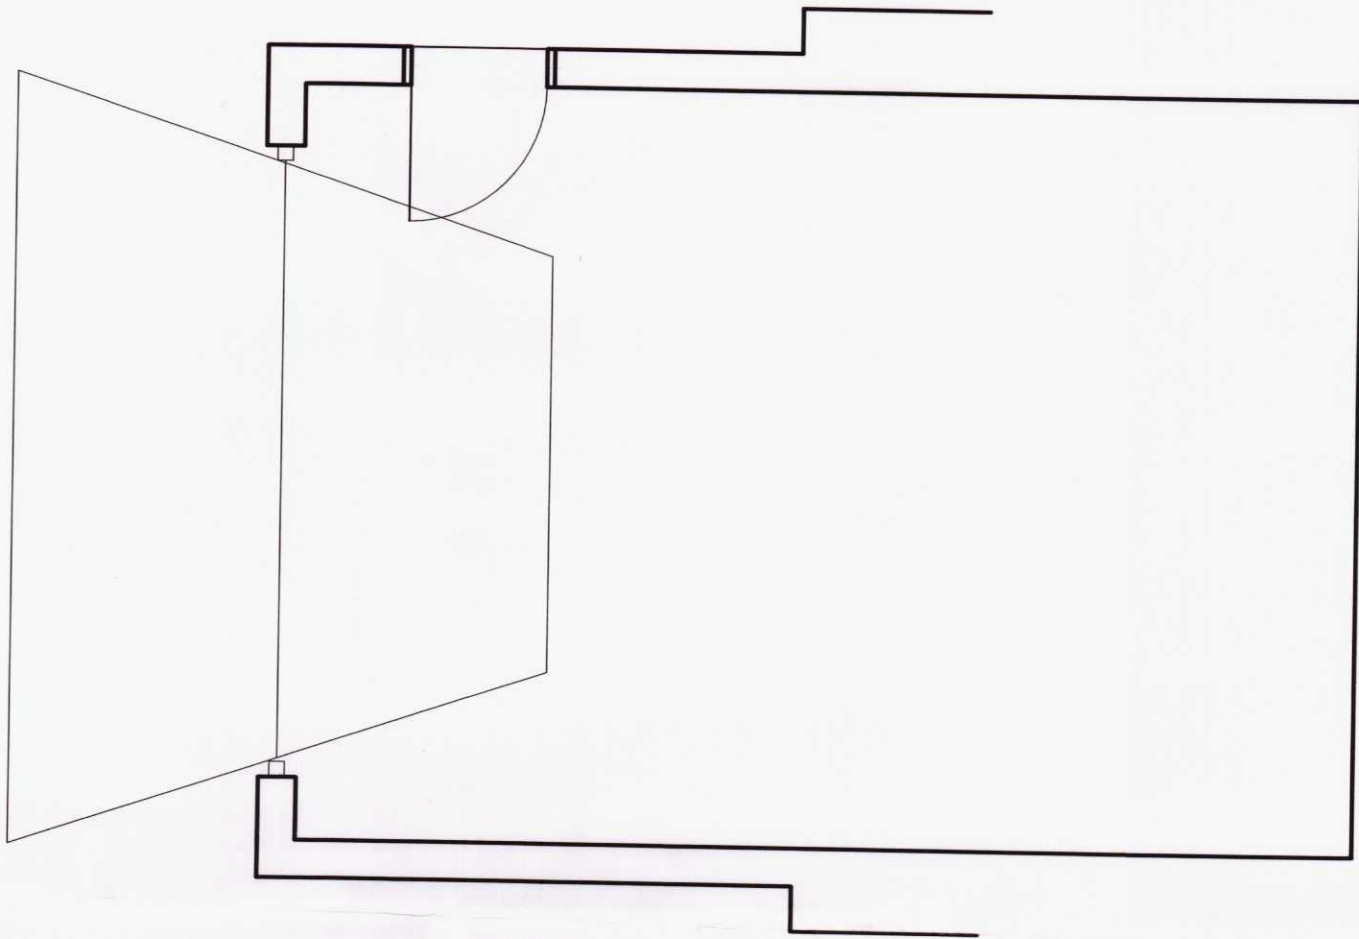


GROUND FLOOR

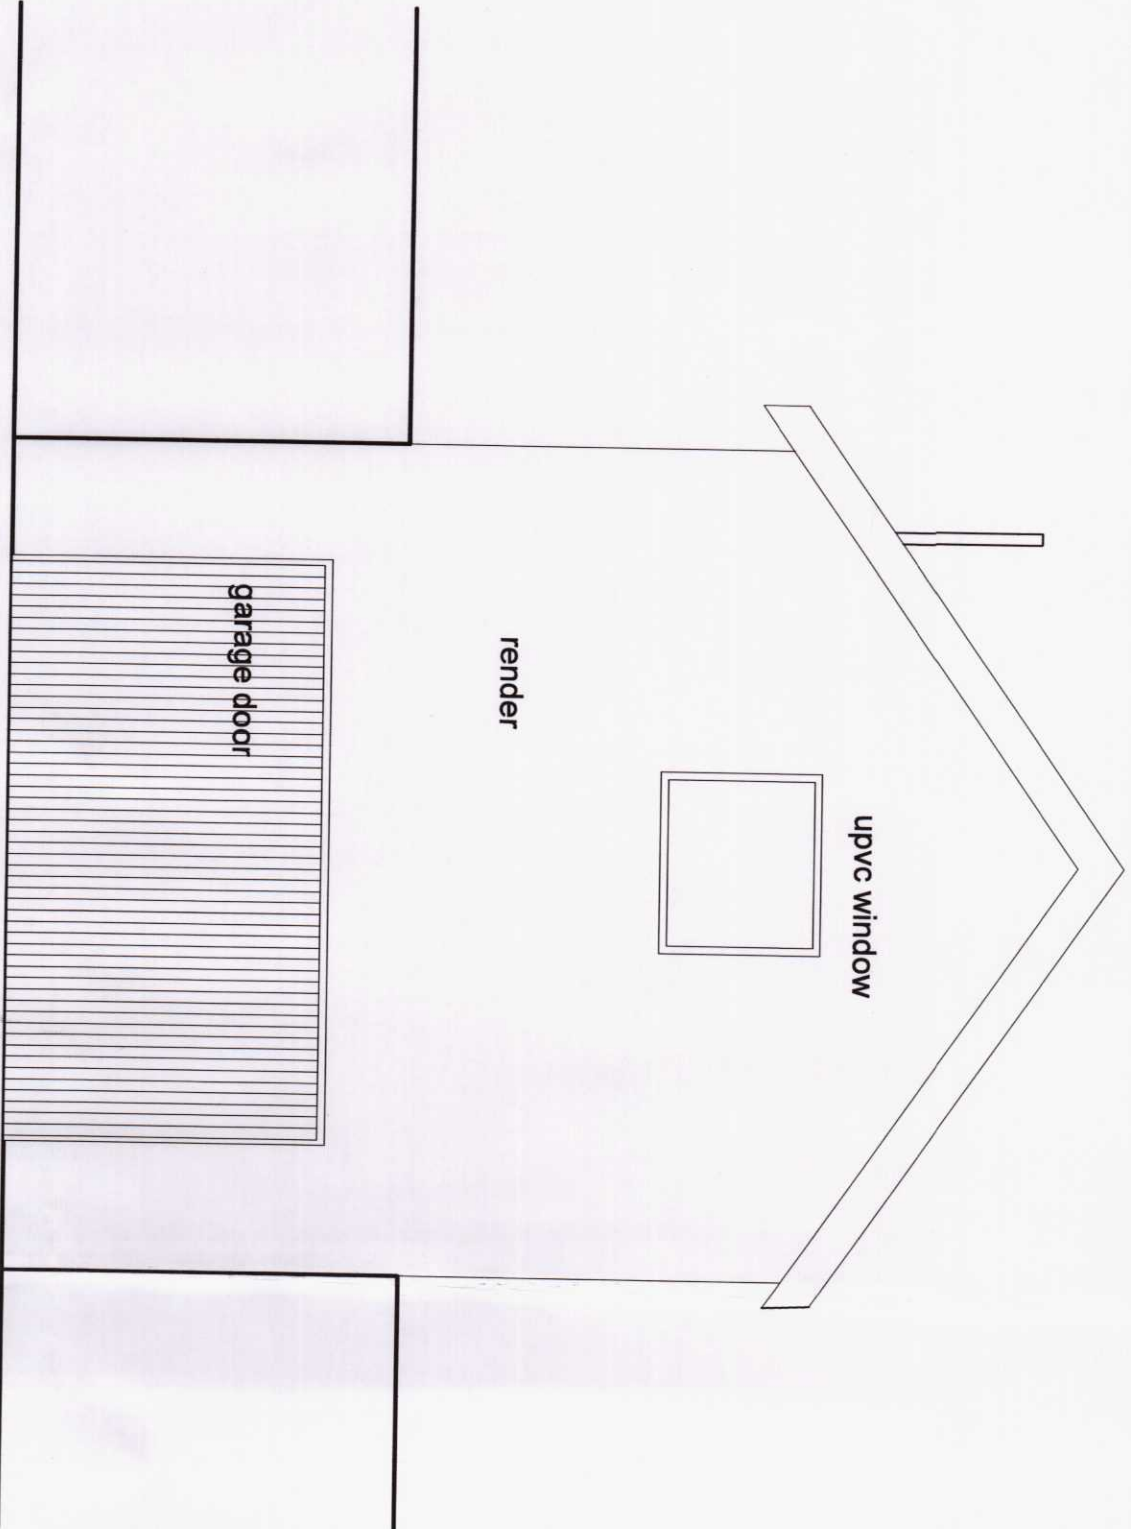


FRONT ELEVATION

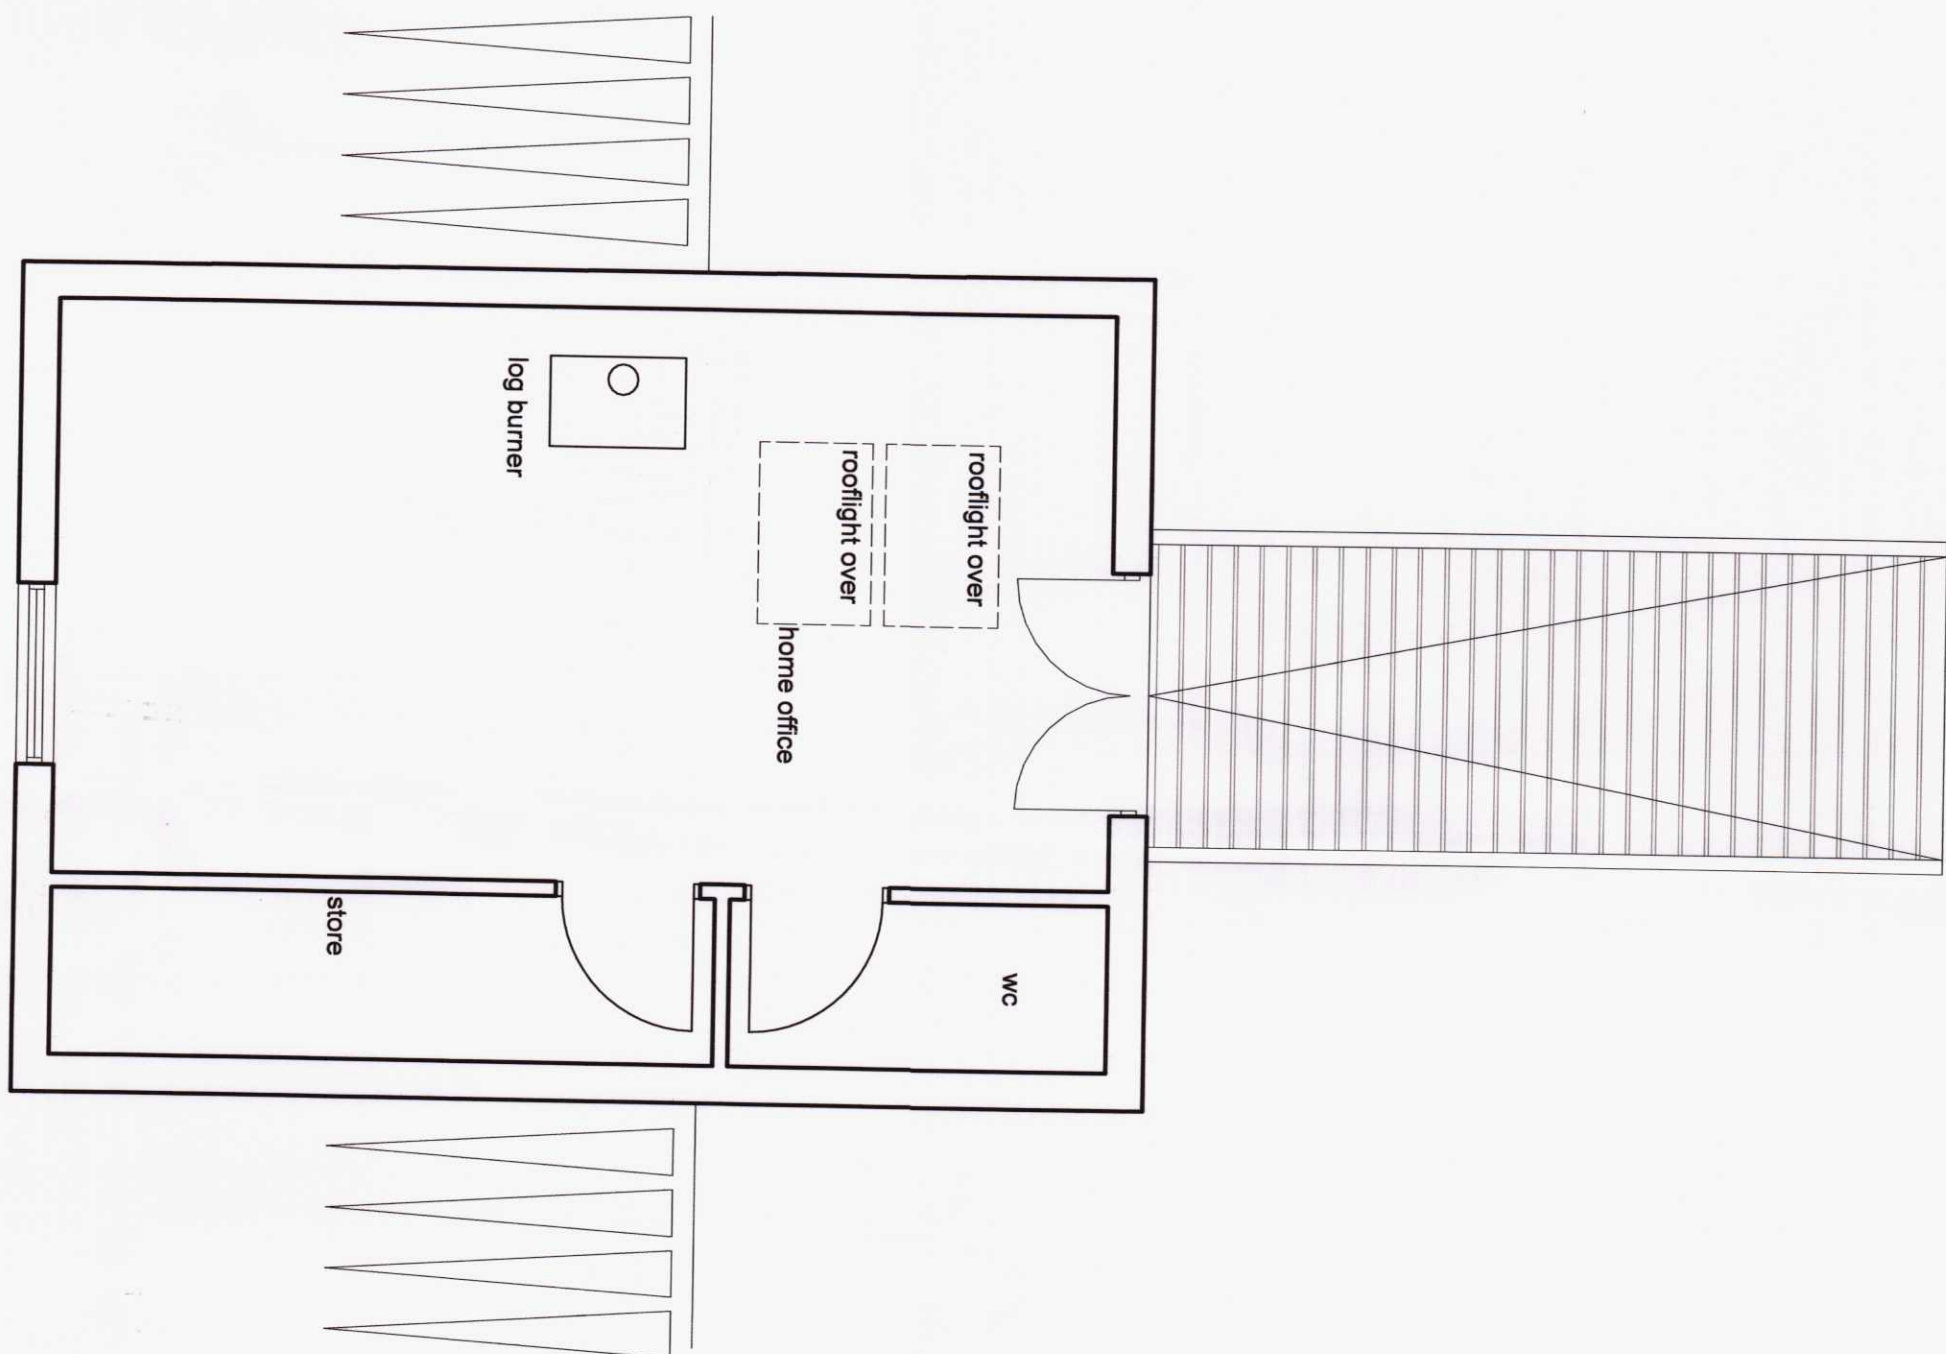

FIRST FLOOR

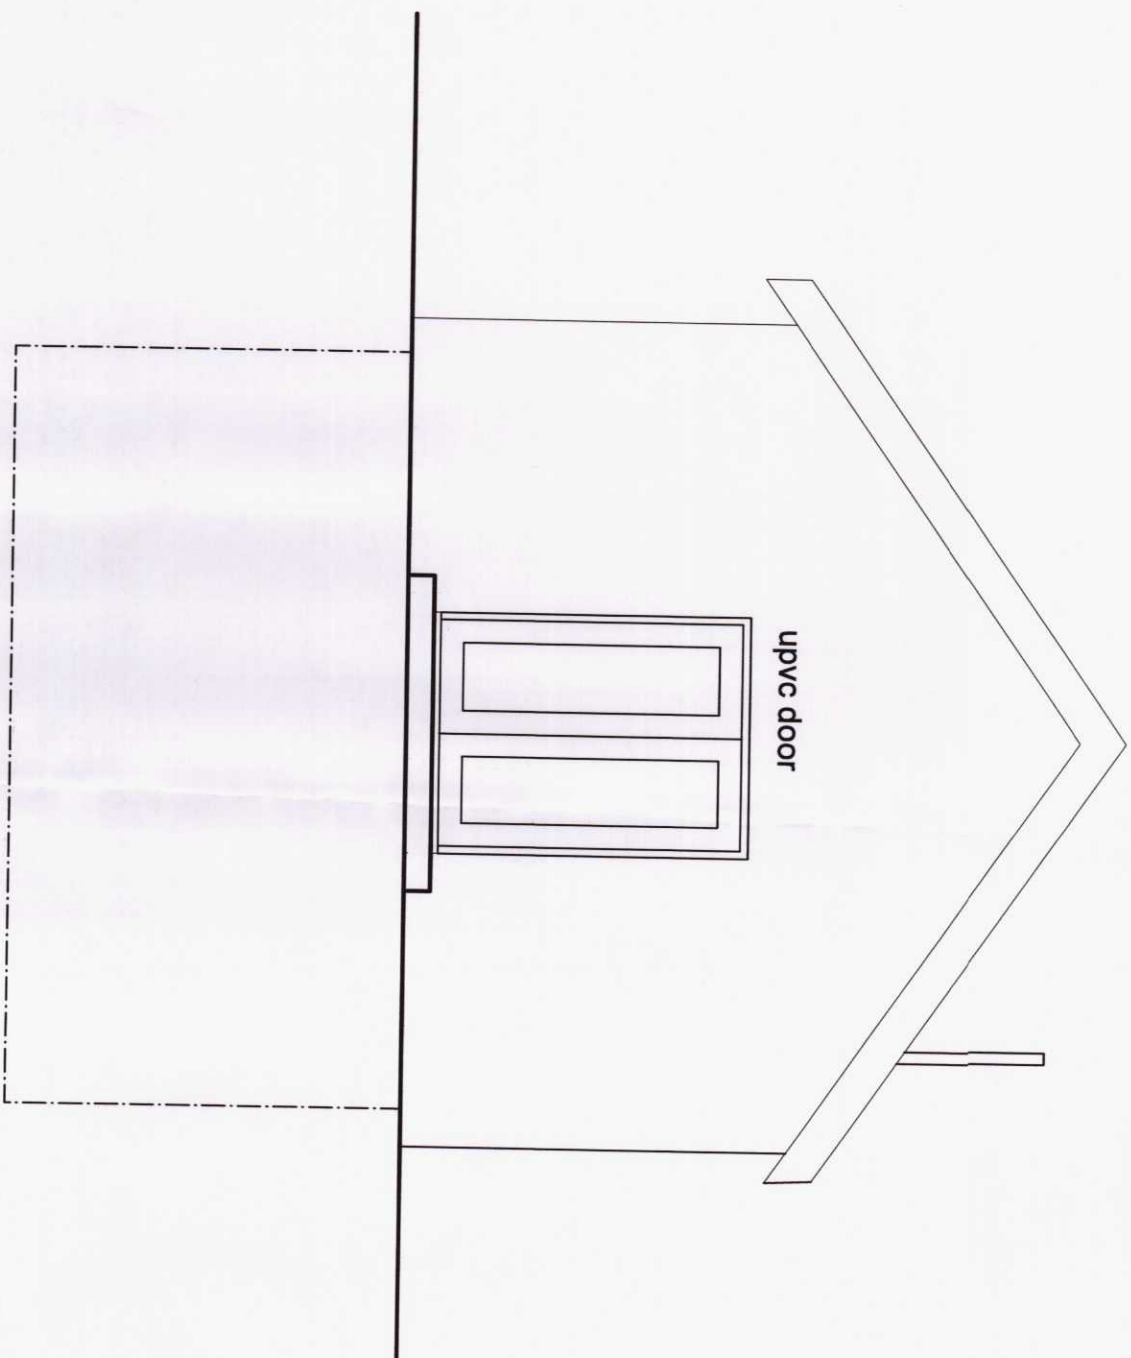

REAR ELEVATION

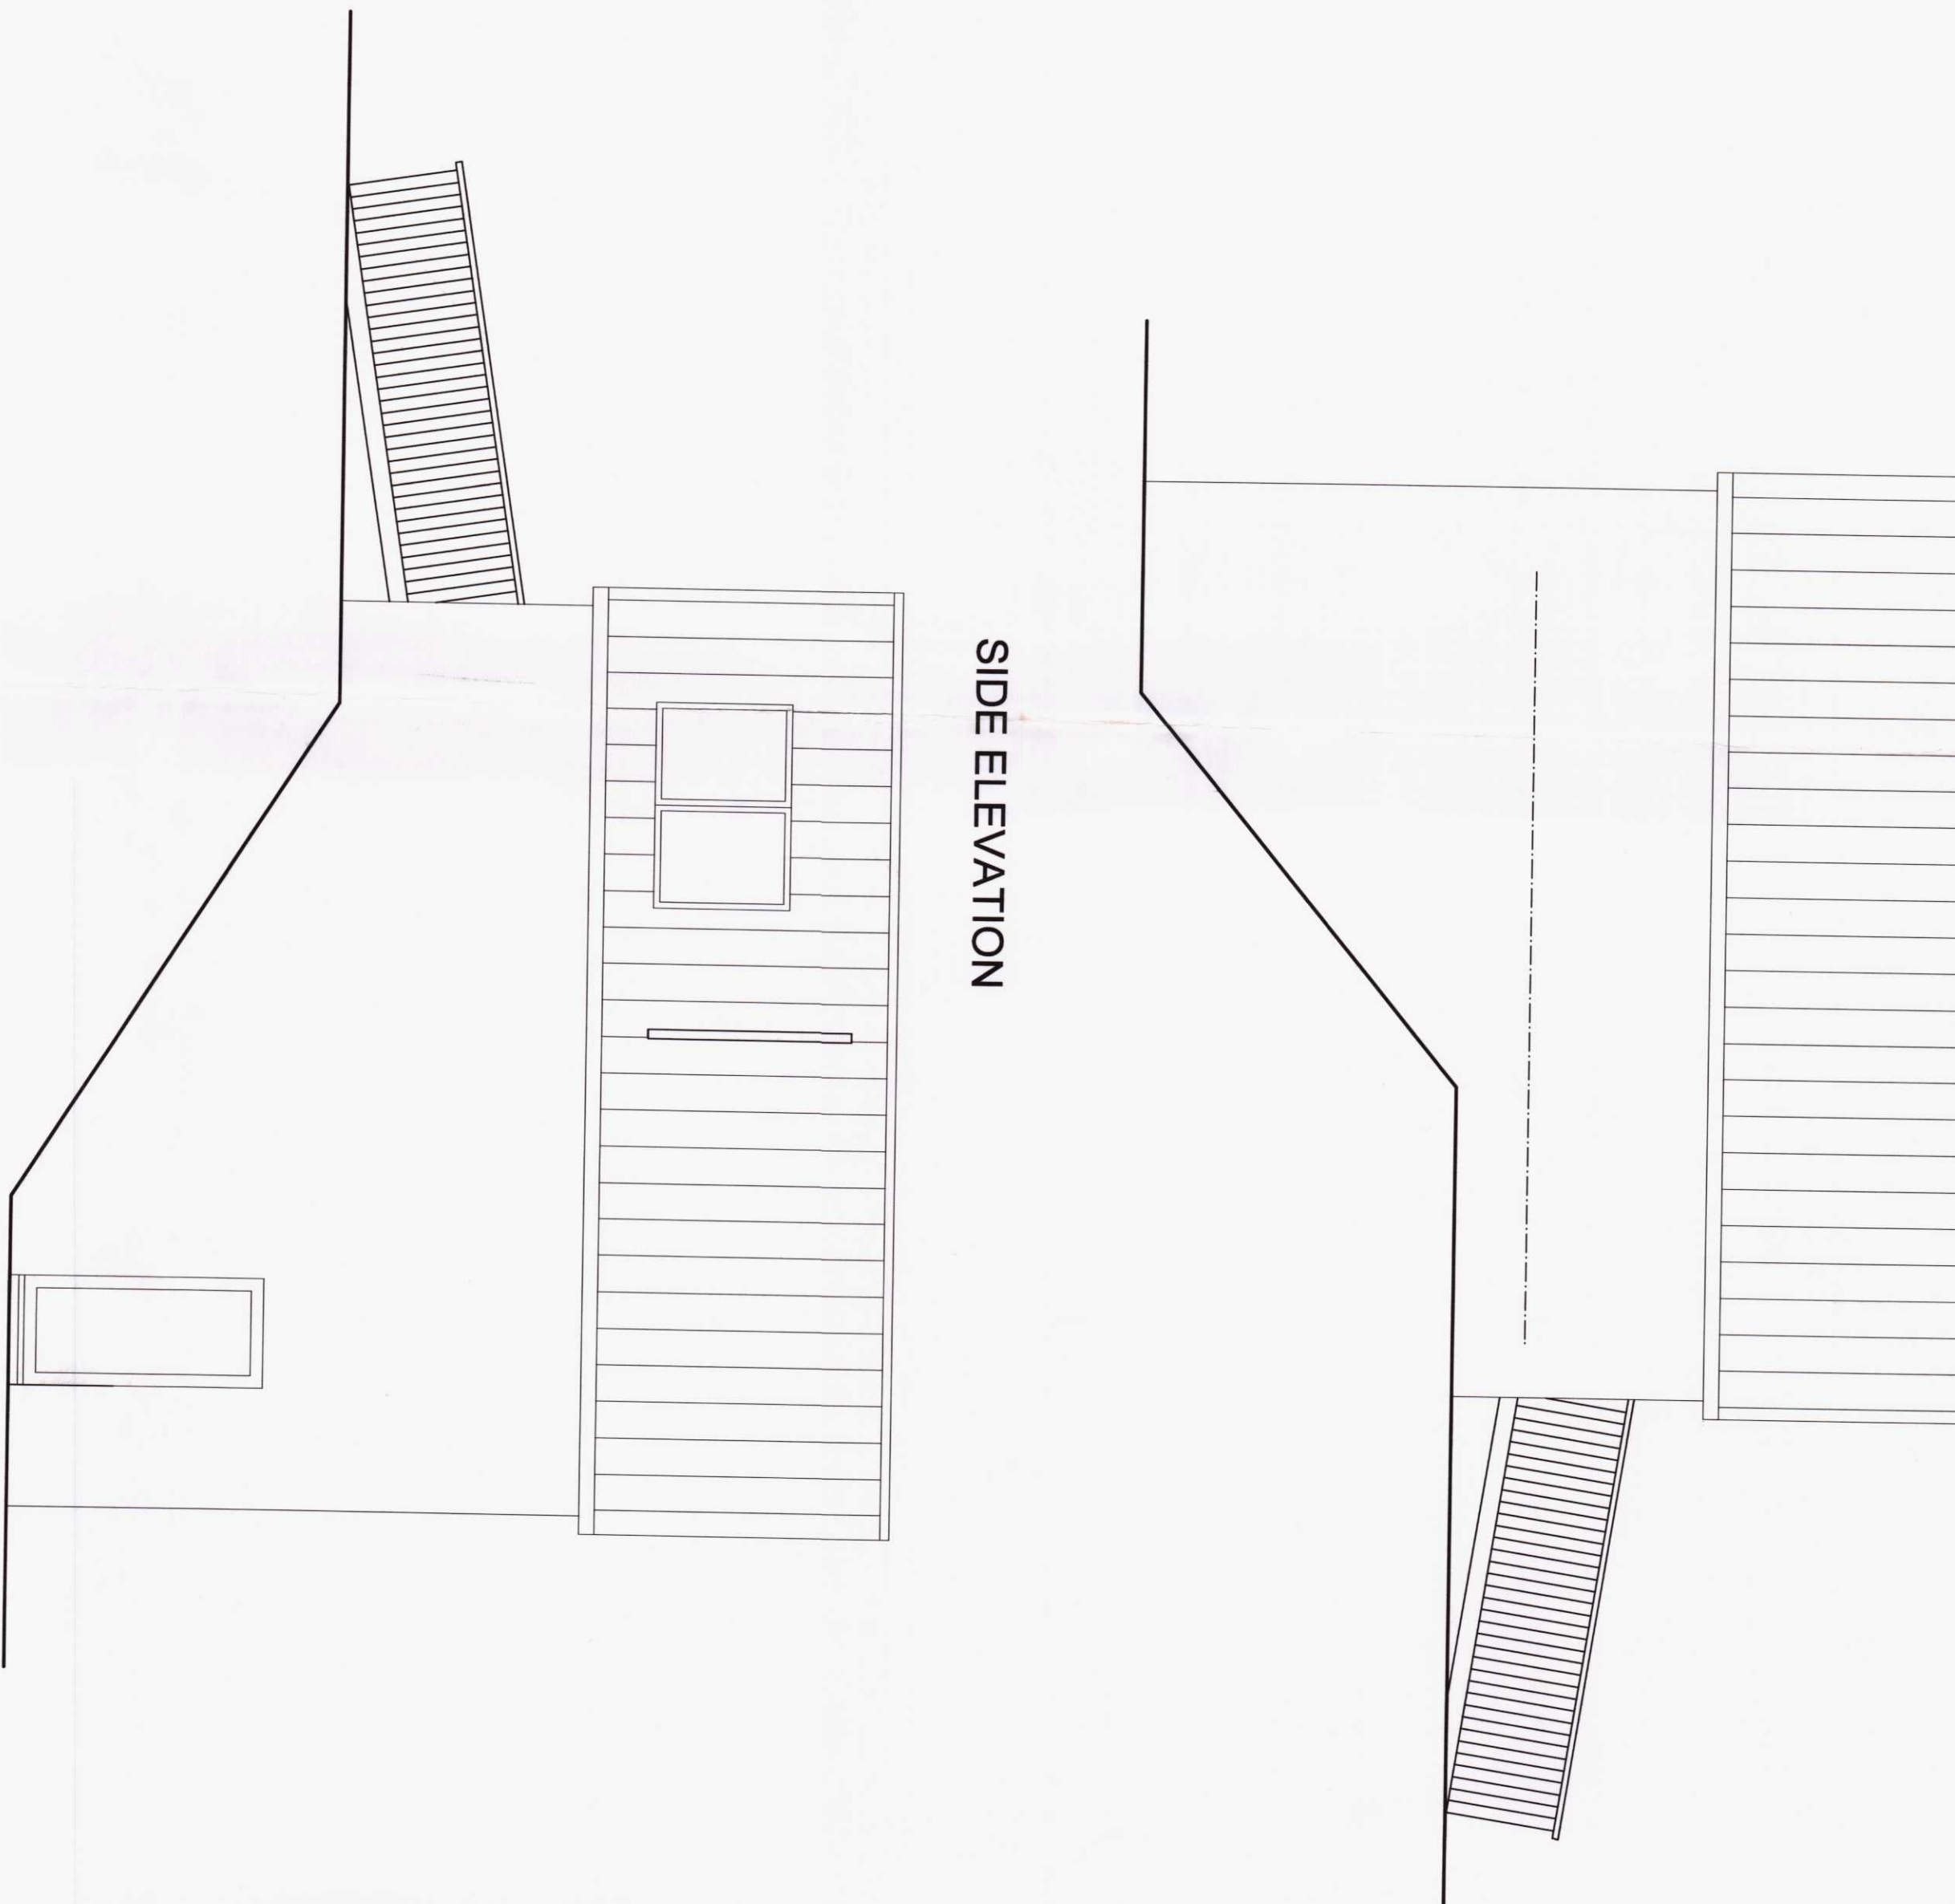

SIDE ELEVATION

SIDE ELEVATION

12 NOV 2020
J. JONES
BATHING BTM M.A.T.P.I
HEAD OF TOWN PLANNING

MITOBS
AMENDED PLANS
05 NOV 2020
RECEIVED

REV Ba- minor revision - 09.11.20

George and Co.

LAND BEHIND BRACKENDALE,
HEOLGERRIG, MERTHYR TYDFIL

for
MR ROSS WILLIAMS

609.04A

proposed garage

Planning

April '19

1:50@A1

SG

1st Floor

Woodford Studios 62 High St

07930304852

07930304852

hello@georgeandco.studio

www.georgeandco.studio

DO NOT SCALE THIS DRAWING

@George and Co.