
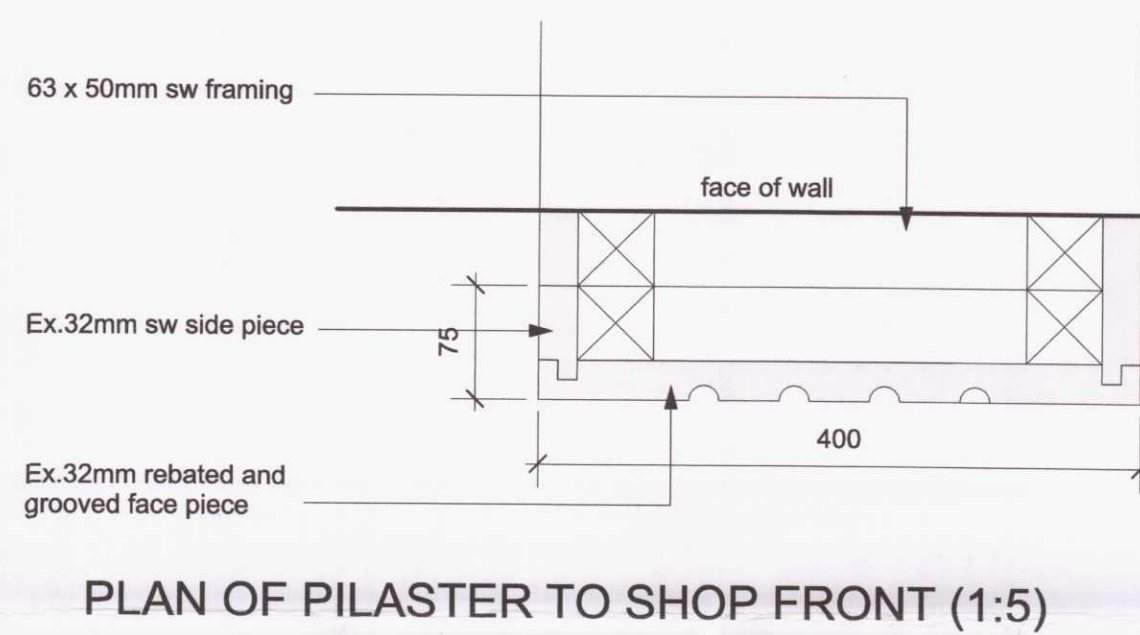
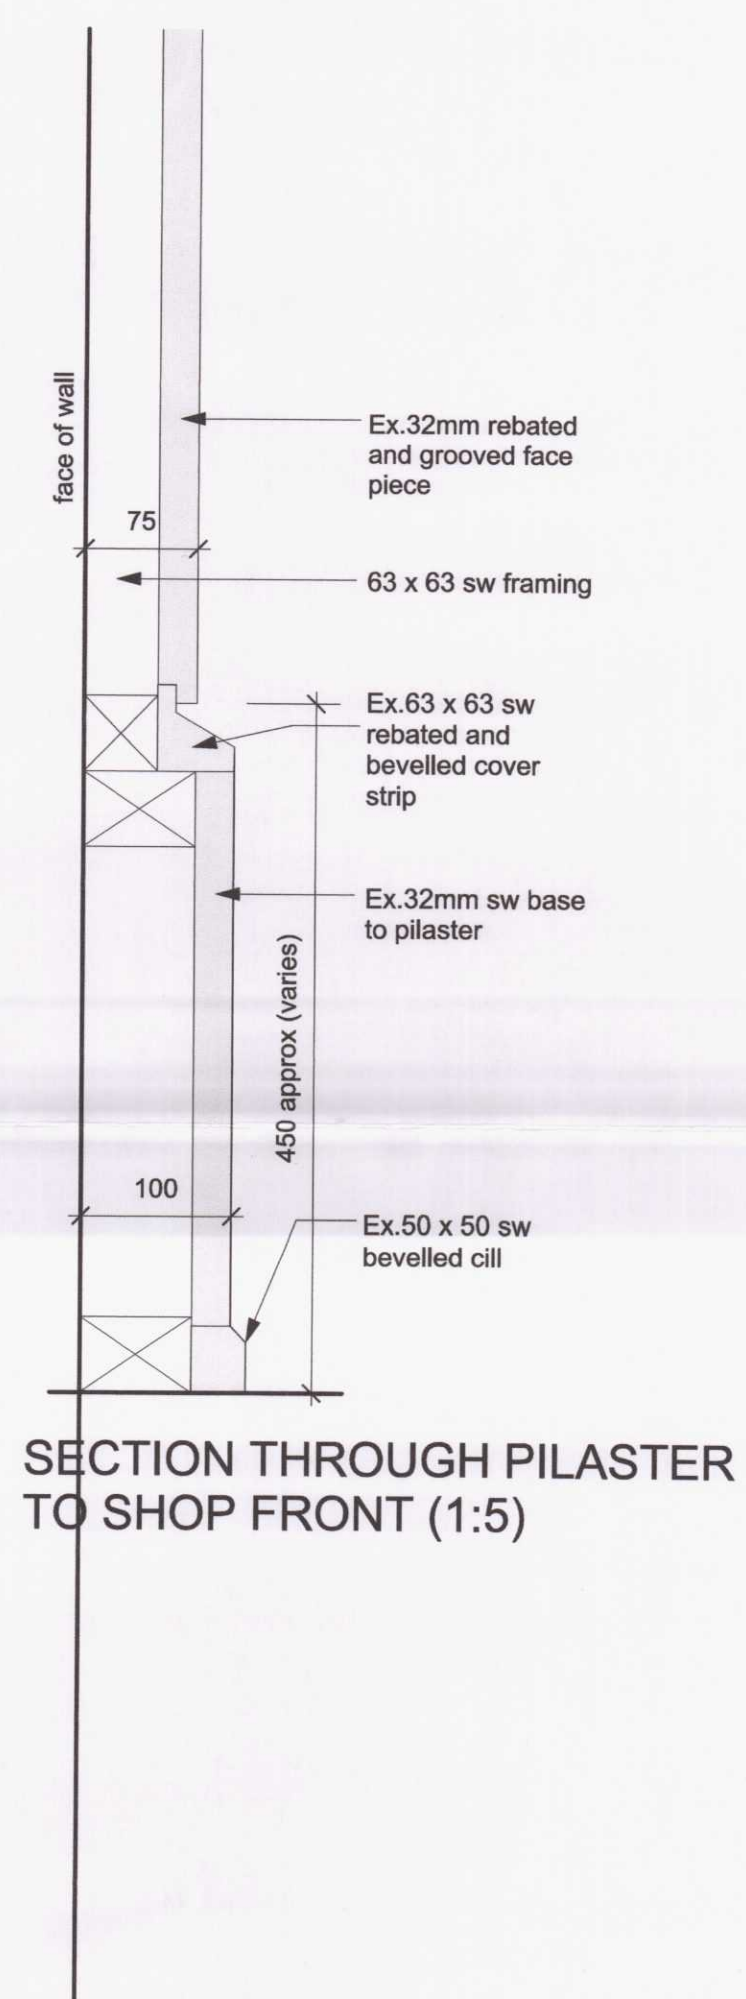


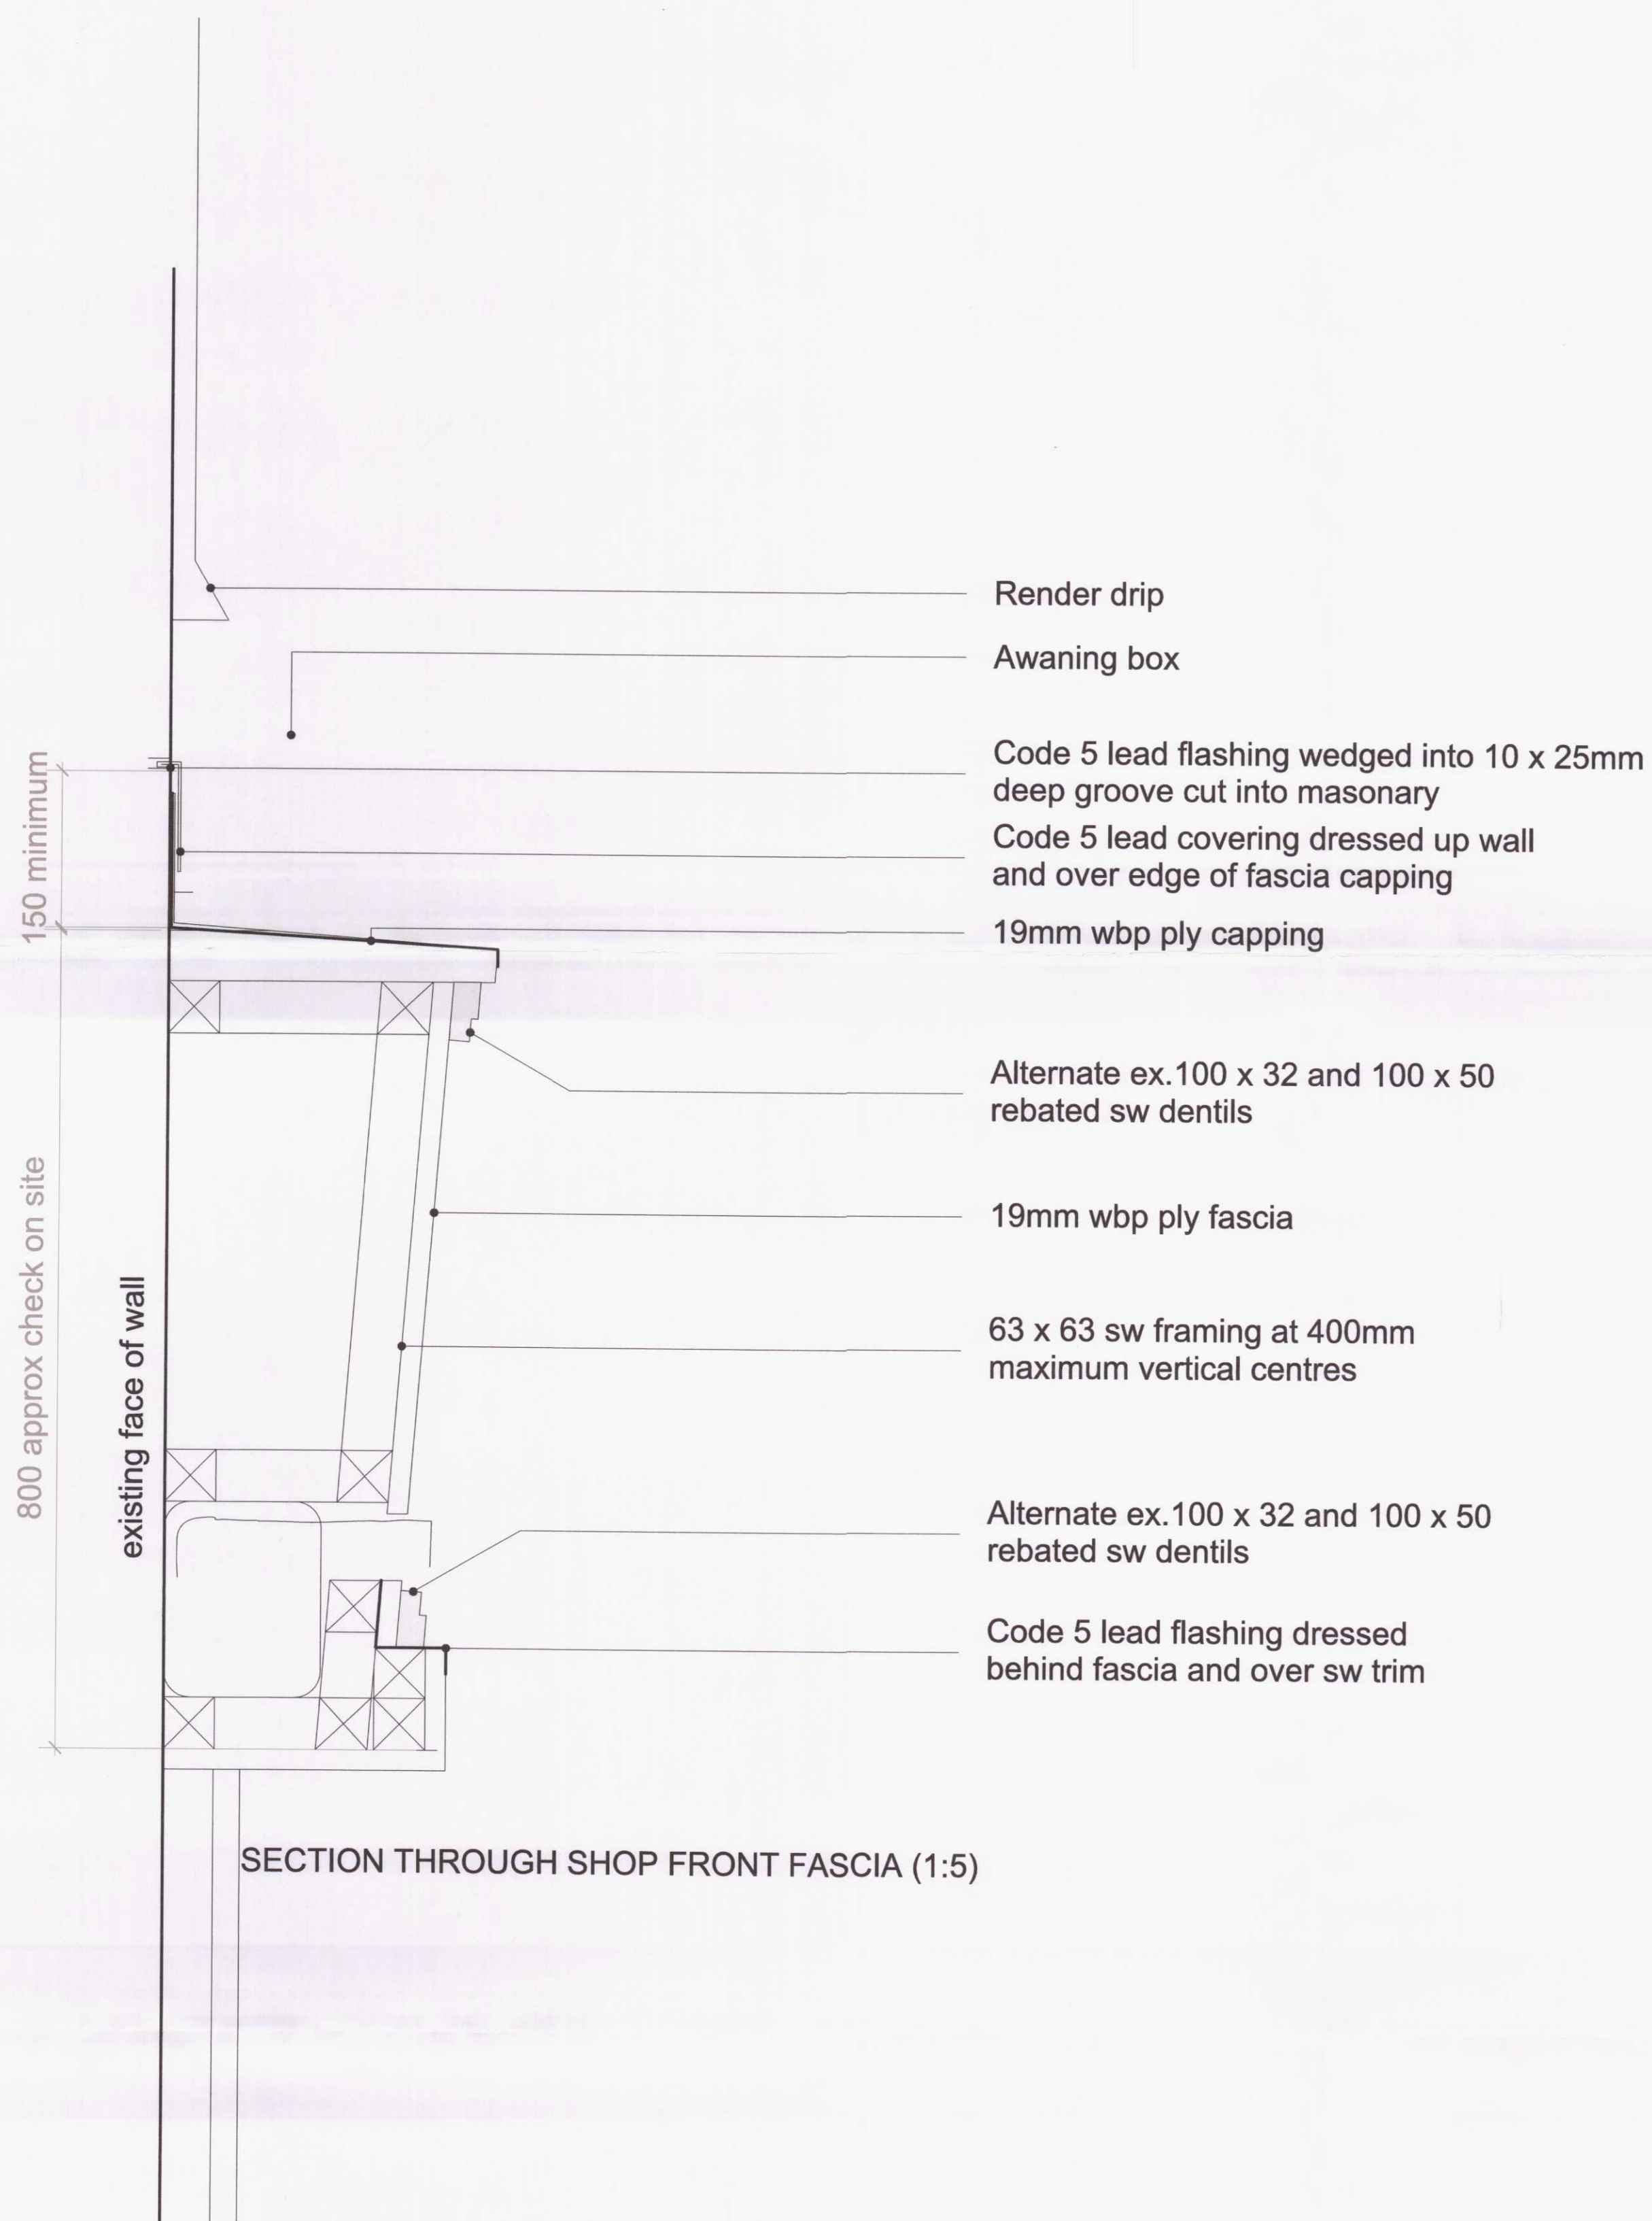

MERTHYR TYDFIL
COUNTY BOROUGH COUNCIL
Town & Country Planning Act 1990
PERMISSION GRANTED SUBJECT TO CONDITIONS
29 OCT 2020
J. JONES
BA(Hons) BTP M.R.T.P.1
HEAD OF TOWN PLANNING

MTBC
AMENDED PLANS
13 AUG 2020
RECEIVED

190244

George and Co.

Proposed refurbishment of
Howfield Bakery, High Street, Merthyr Tydfil

625.100	Details		
sketch	1:5@A1	July '19	SG
1st Floor Woodfired Studios 62 High St Merthyr Tydfil CF37 8DE 07830328652 hello@georgeandco.studio www.georgeandco.studio			
DO NOT SCALE THIS DRAWING			©George and Co.