

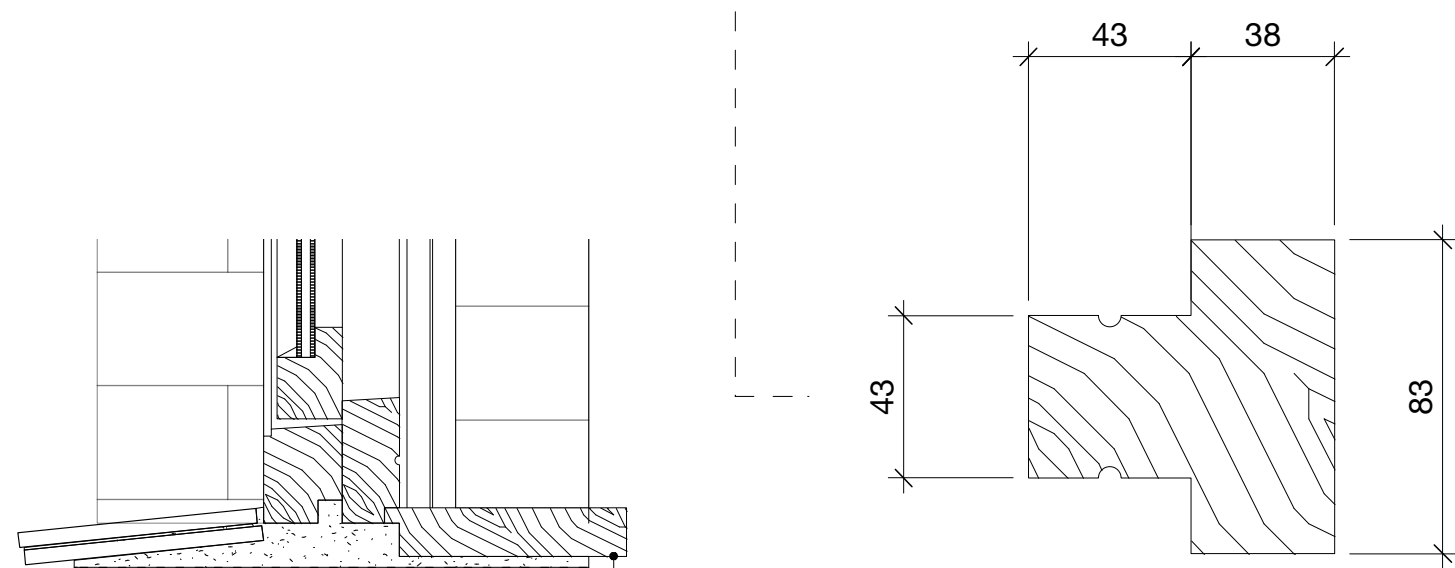
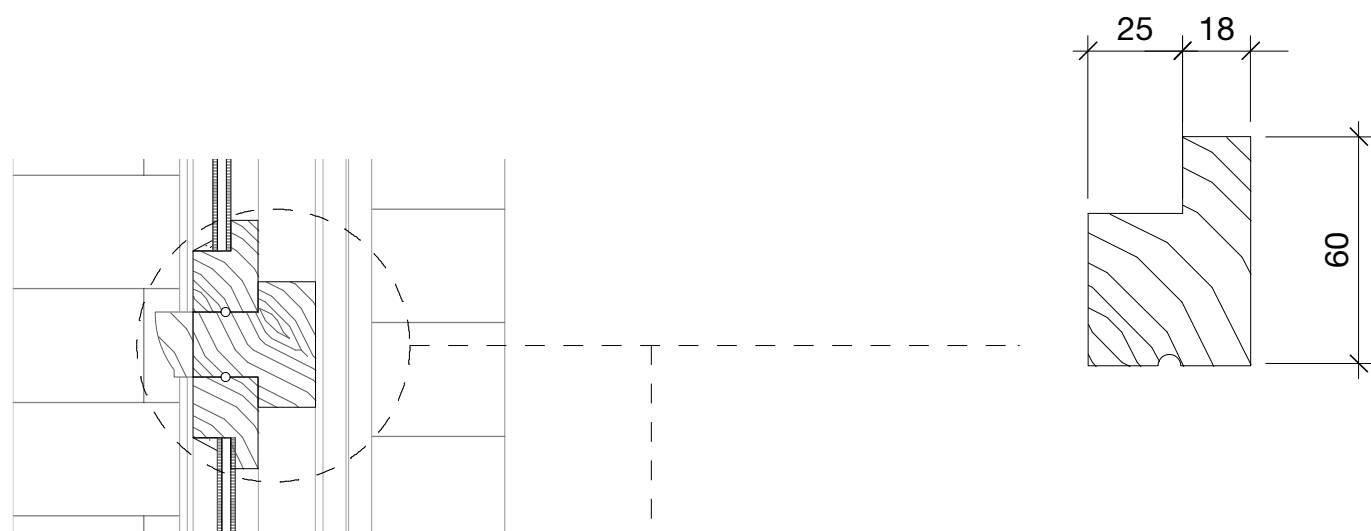
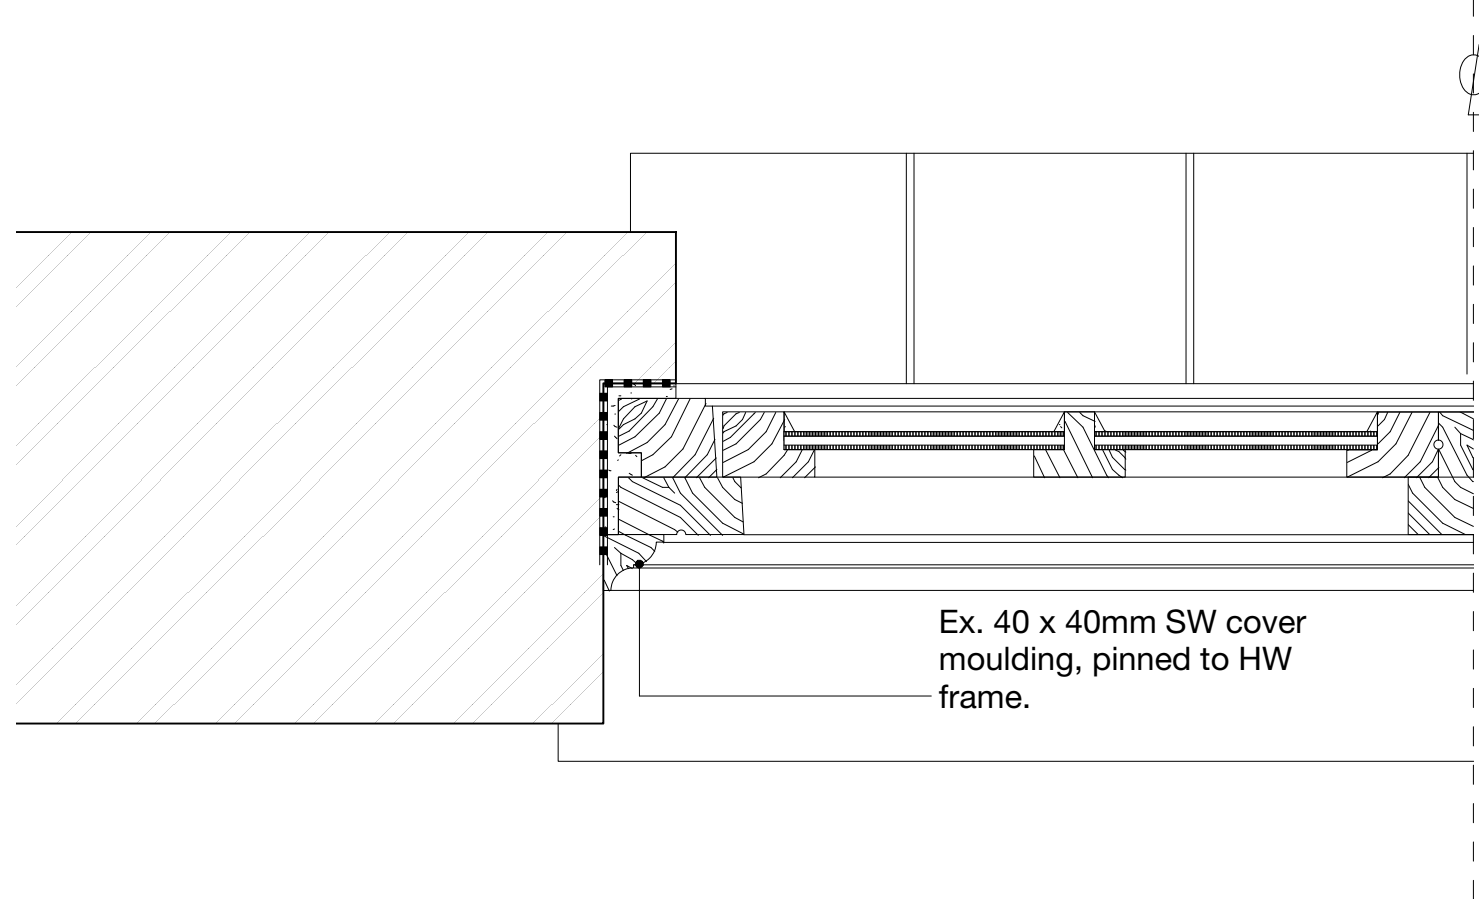
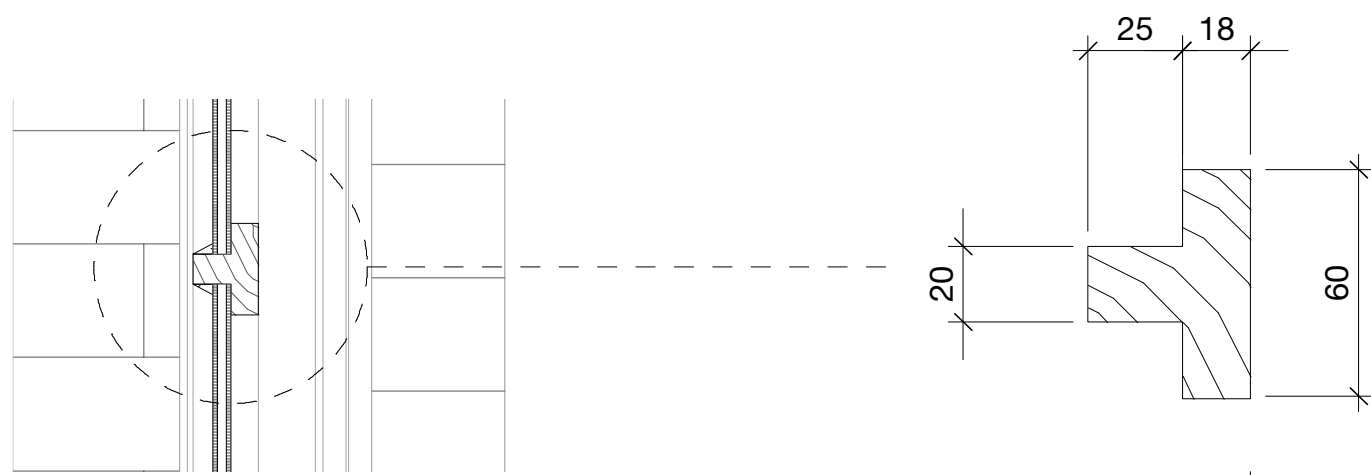
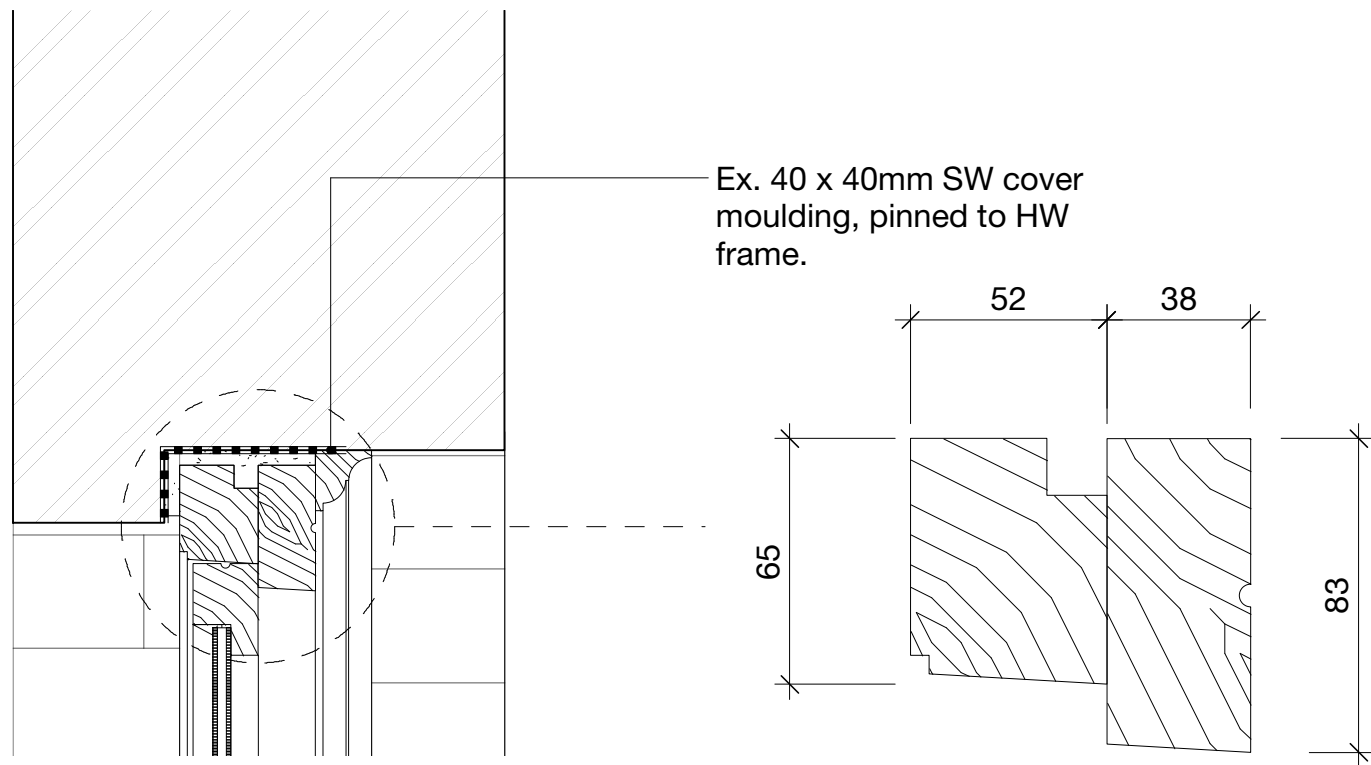
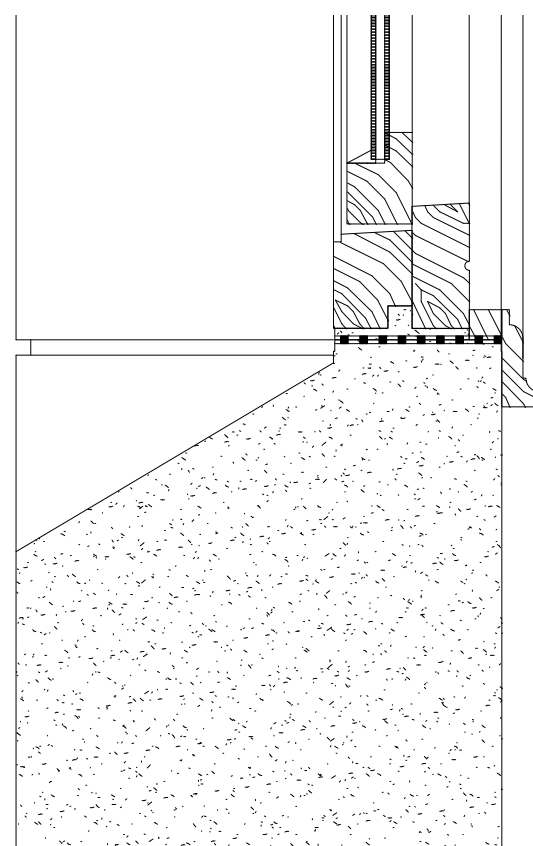






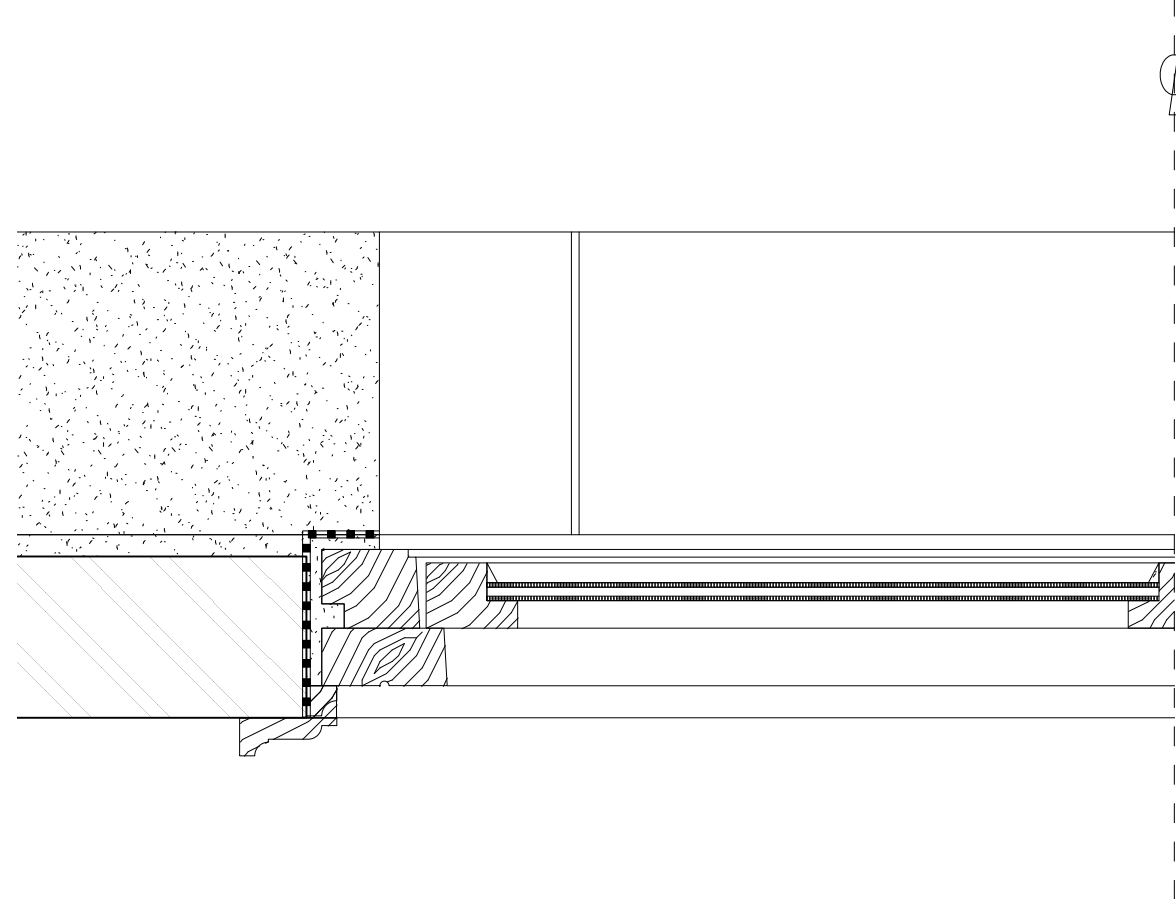


Ex. 150 x 32mm timber cill.

Timber window type within brick threshold.
Scale 1:5 @ A1

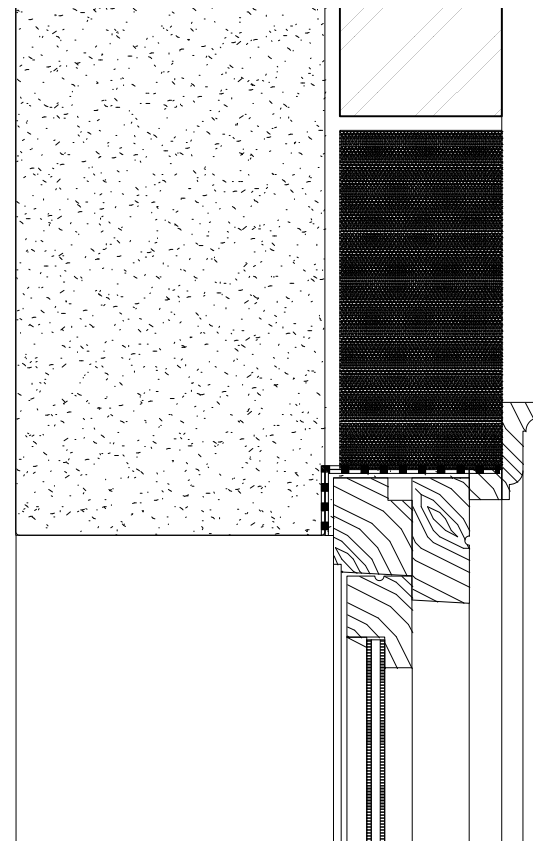

Timber window type within brick and terracotta threshold.
Scale 1:5 @ A1

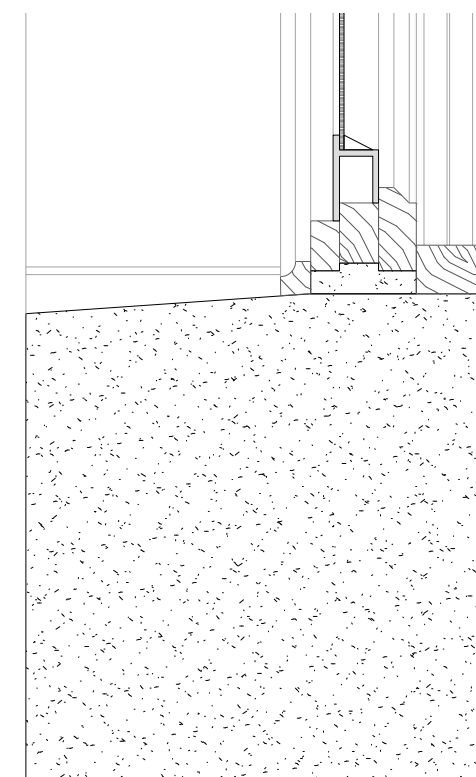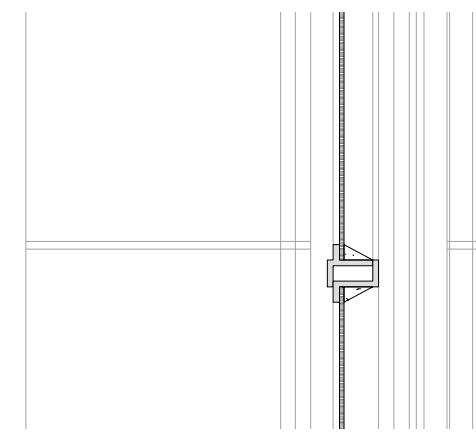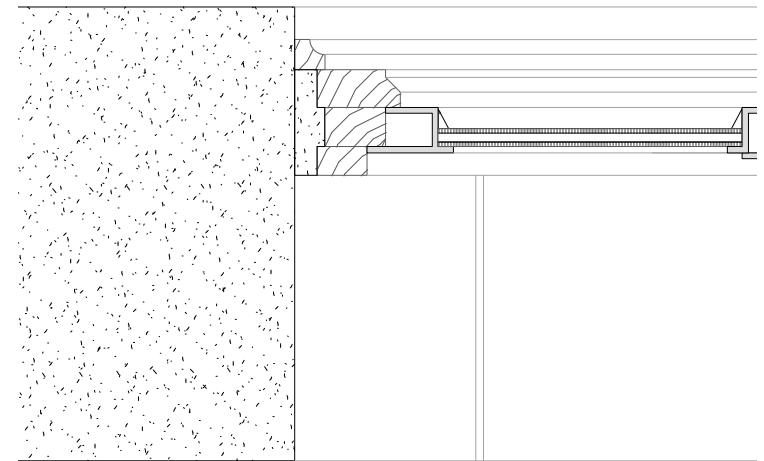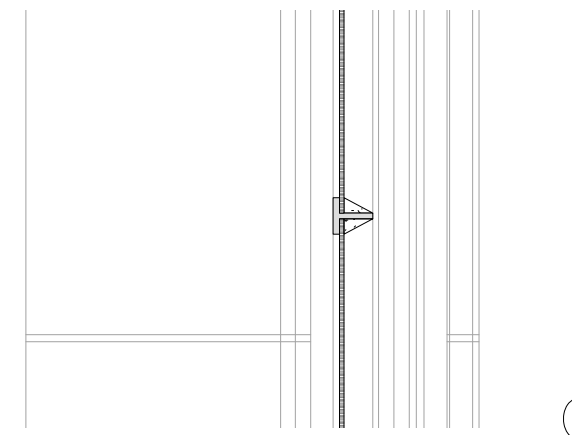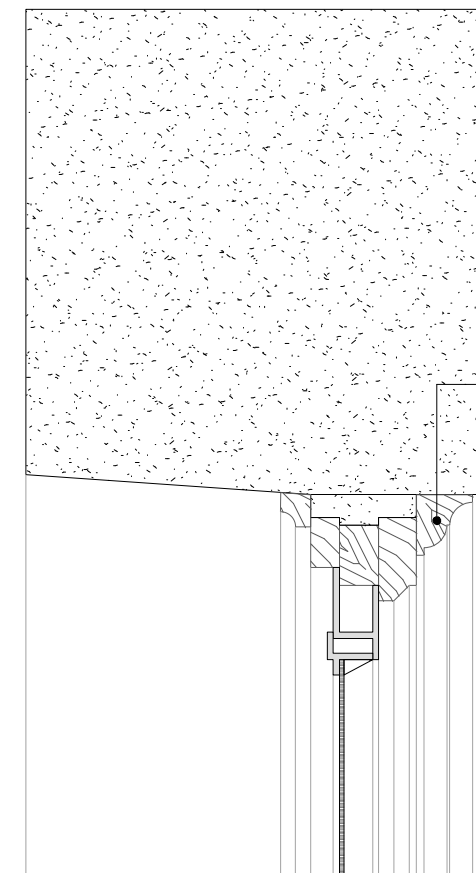

Metal window type within terracotta threshold.
Scale 1:5 @ A1

General Notes

1. All new sections to match existing window sections generally. (as stored on site)- All dimensions shown are therefore approximate.
2. All new window frames and sub frames to be hardwood (HW).
3. All frames to be delivered to site primed for subsequent decoration.
4. Glass - To timber windows (....)
- To metal casement (....)

NO.	DATE	REVISION
CLIENT		
CHRT		
PROJECT		
YMCA, MERTHYR TYDFIL		
DRAWING TITLE		
REPLACEMENT WINDOW SECTIONS		
DRAWN/CHECKED:	SCALE	DATE
LW/KS	1:25 @ A1	March 2016
DRAWING NO.	REV.	
3510 A 302	-	

DAVIES SUTTON
ARCHITECTS
Penhevad Studios • Penhevad Street
Grangelown • Cardiff • CF11 7LU
Tel: 029 2066 4455 • Fax: 029 2066 4411
E-mail: office@davies-sutton.co.uk
Web: www.davies-sutton.co.uk

DO NOT SCALE FOR CONSTRUCTION PURPOSES • ALL DIMENSIONS TO BE CHECKED ON SITE • NOTIFY ARCHITECT OF ALL DISCREPANCIES • THIS DRAWING IS COPYRIGHT