




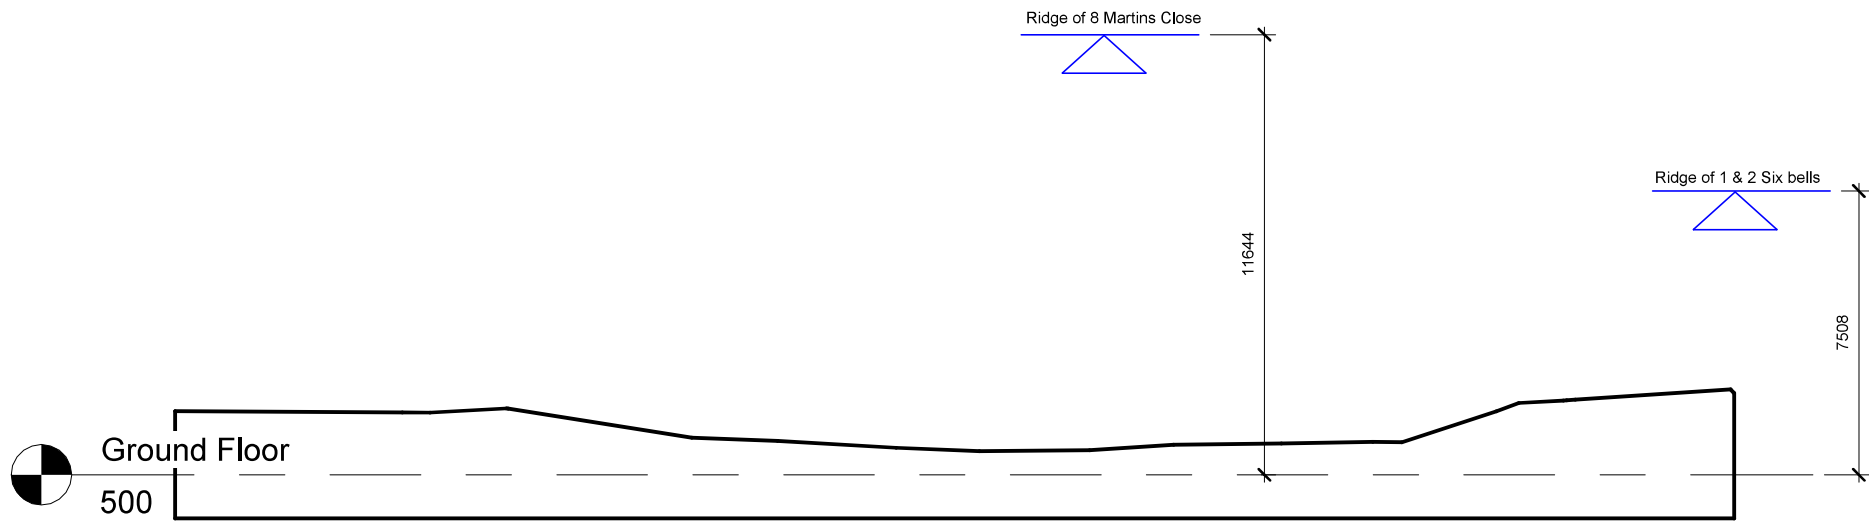


1 Existing Section 1
1 : 200

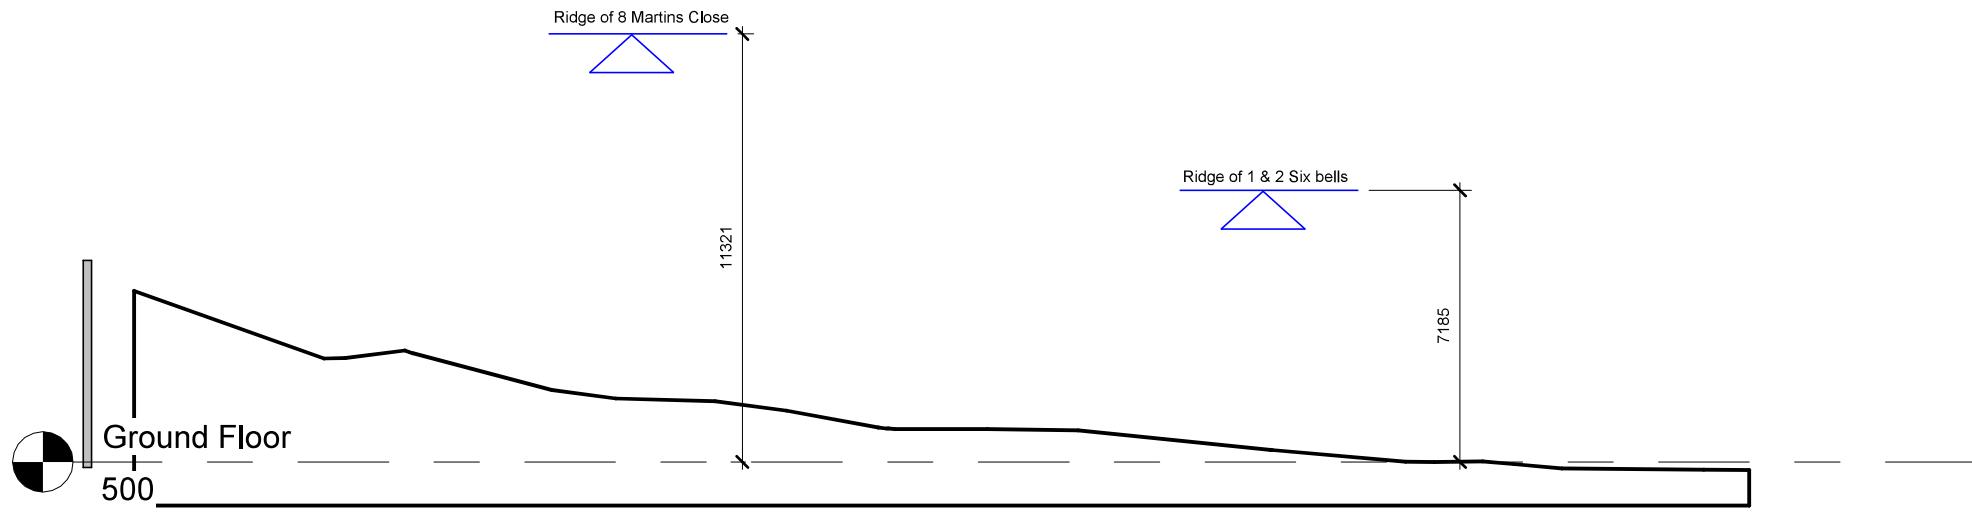


2 Existing Section 2
1 : 200

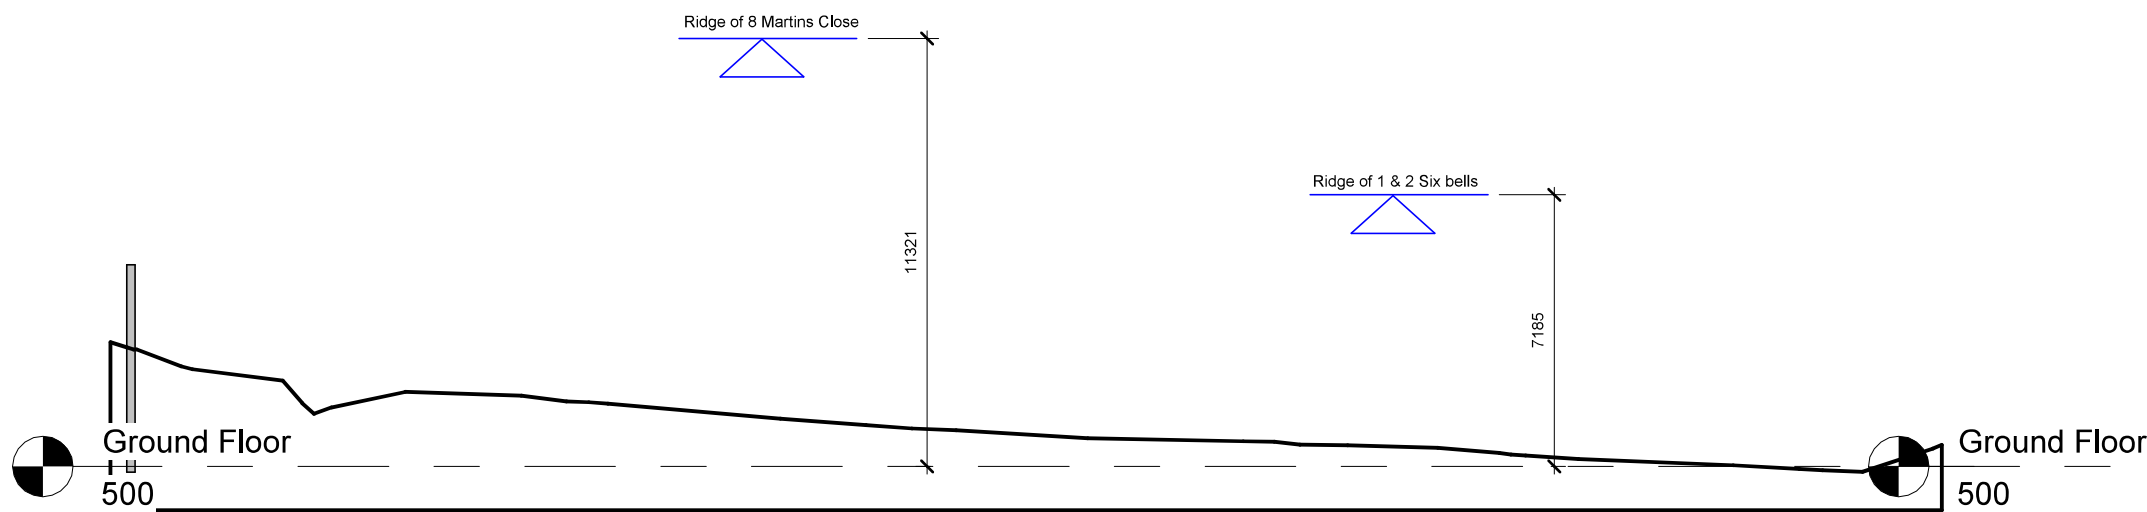


3 Existing Section 3
1 : 200

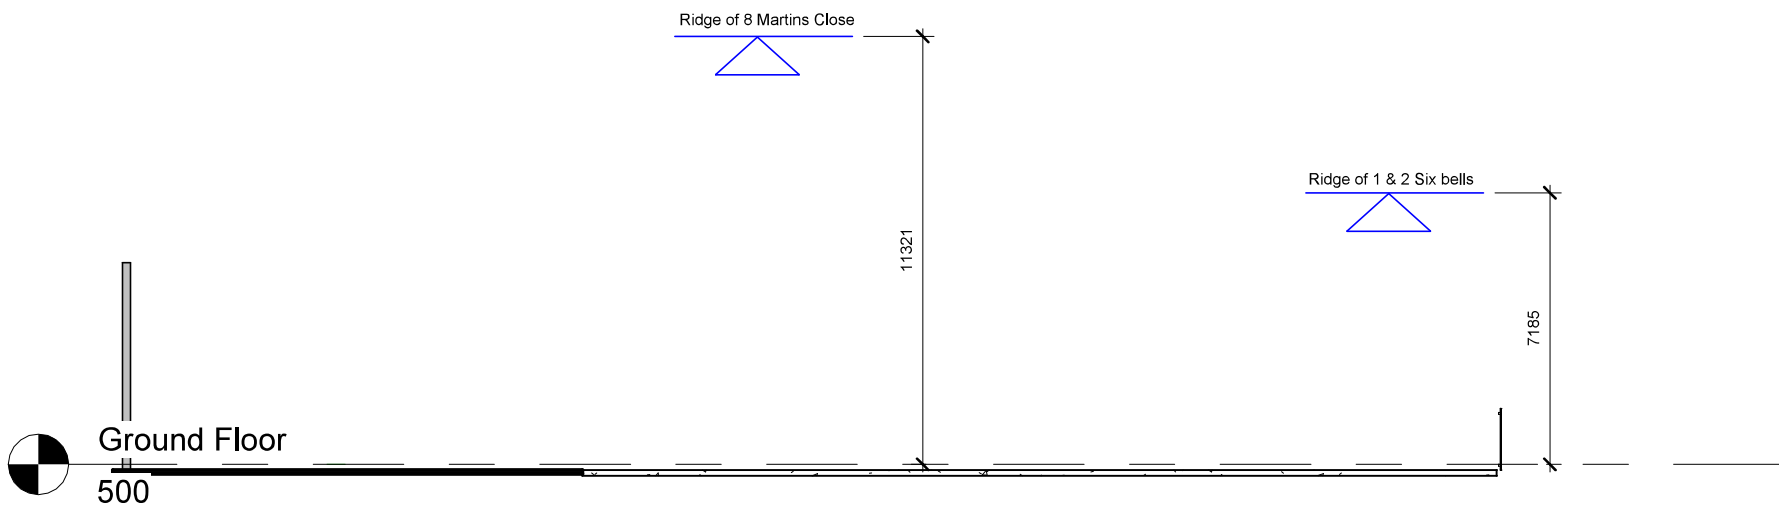


4 Proposed Section C
1 : 200

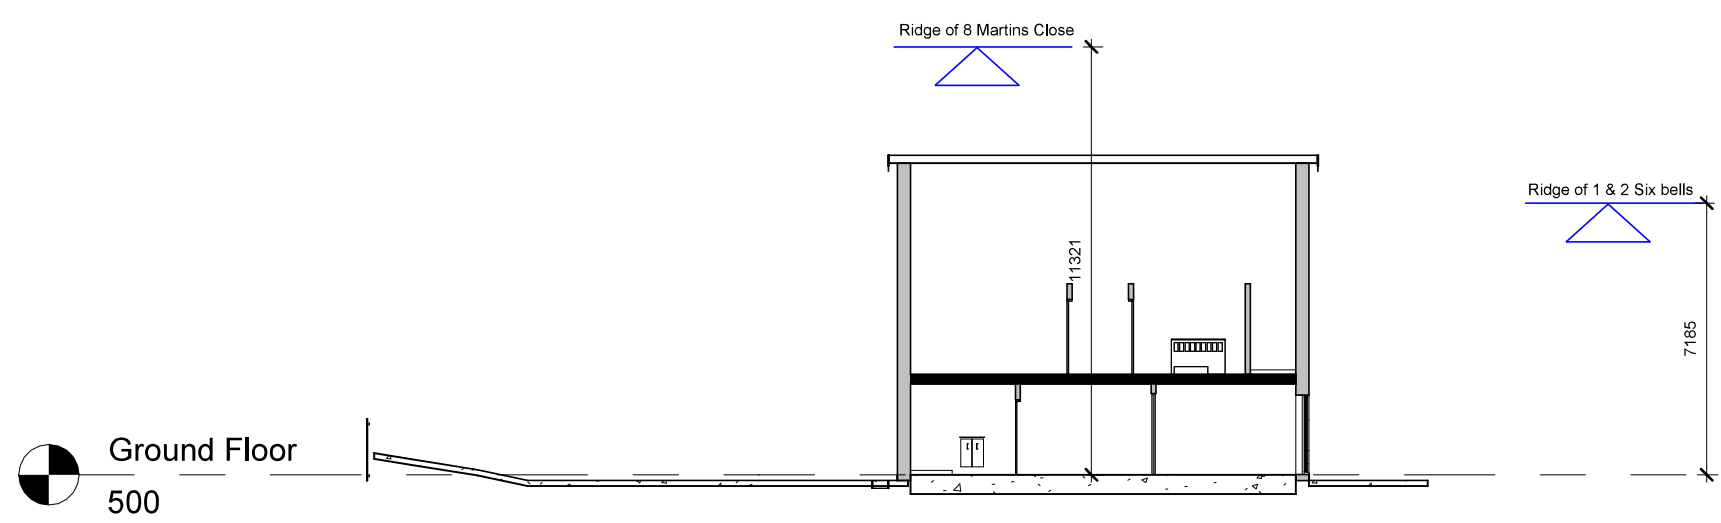

A Proposed Section A
1 : 200

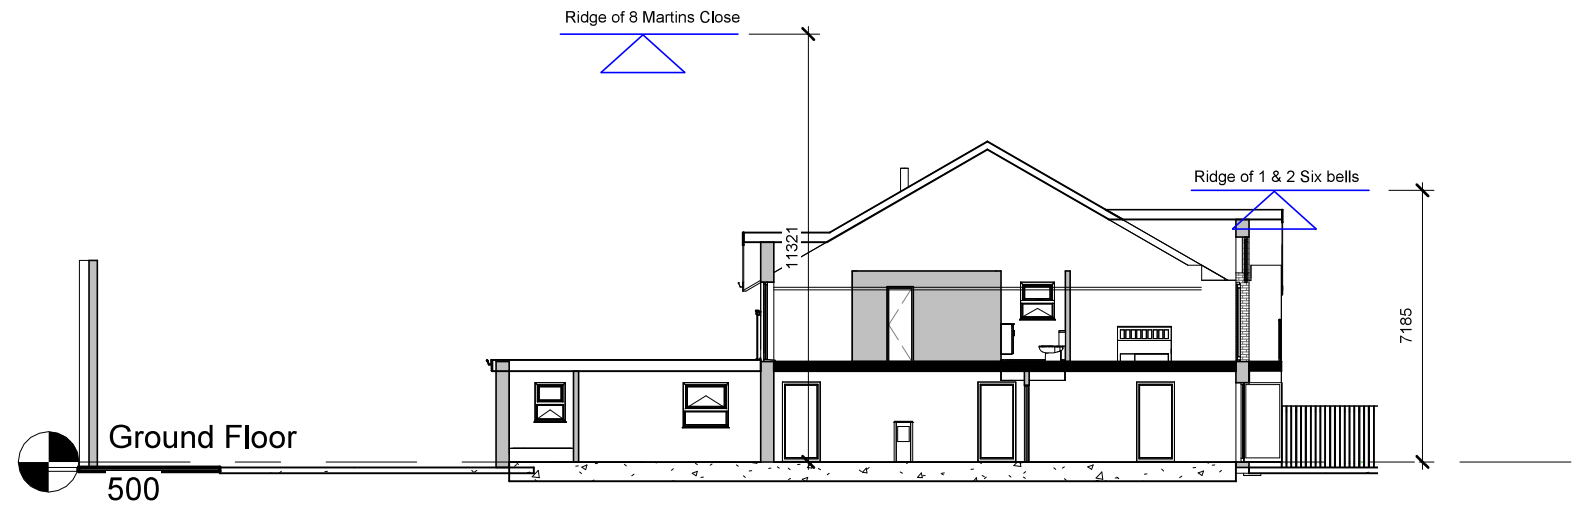

B Proposed Section B
1 : 200

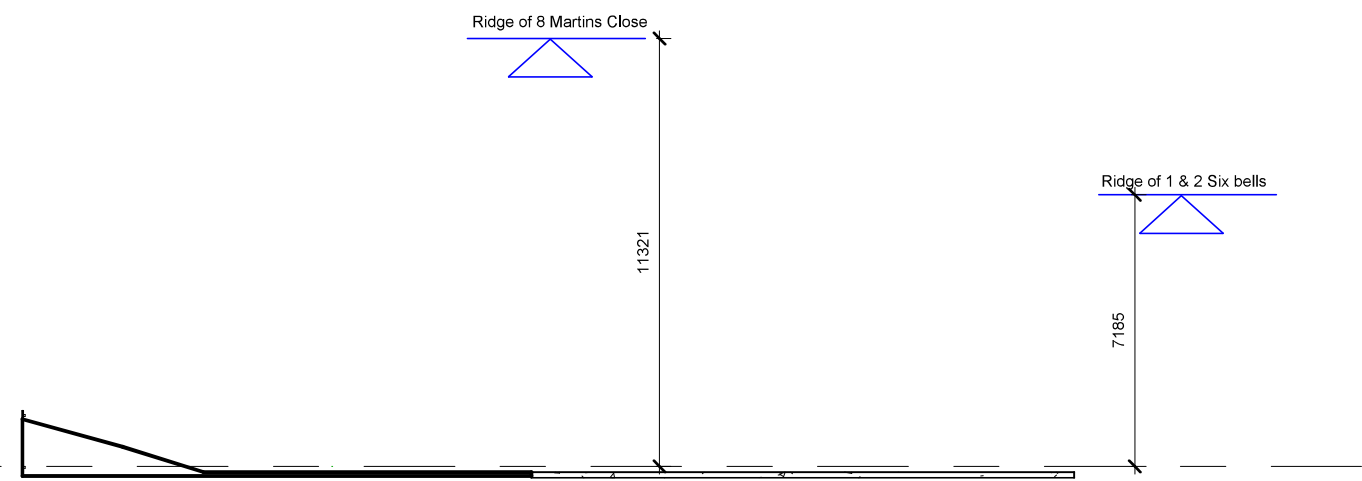

C Proposed Section D
1 : 200

INDIGO DESIGN (Part of 3dcadwales Ltd) 5 Ashlea Drive,
Merthyr Tydfil, CF47 0NY Tele 01685 385746 Mob -
07940913216 Email: enquiries@indigo-3d-design.co.uk

This Drawing is Copyright.
Dimensions to be checked
on site and not scaled from
this drawing



PURPOSE OF ISSUE
Planning Approval

DRWAING NUMBER
SB-08

PROJECT
New Dwelling

SHEET
Sections

Address
LAND NEAR SIX BELLS,
HEOLGERRIG, MERTHYR TYDFIL

Checked by
JH

Drawn by
PH

Scale (@ A2)
1 : 200

Rev No	Description	Date
A	Issue	4/04/2025
B	Revision 2House width reduce & reposition on plot	14/07/2025
C	Illustrations added	02/12/2025