



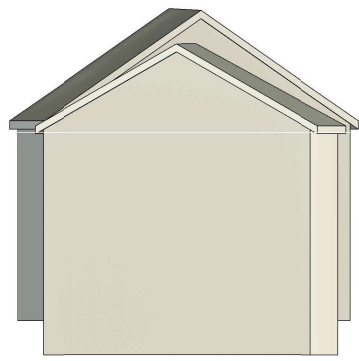

Heolgerrig High Street

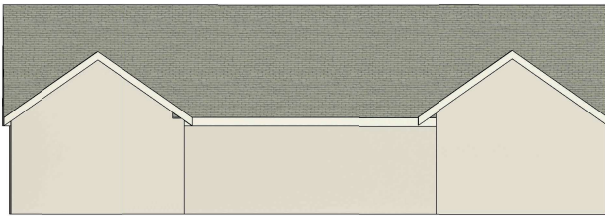


8 Martins Close



1 & 2 Six Bells

1 Proposed Front Illustration A

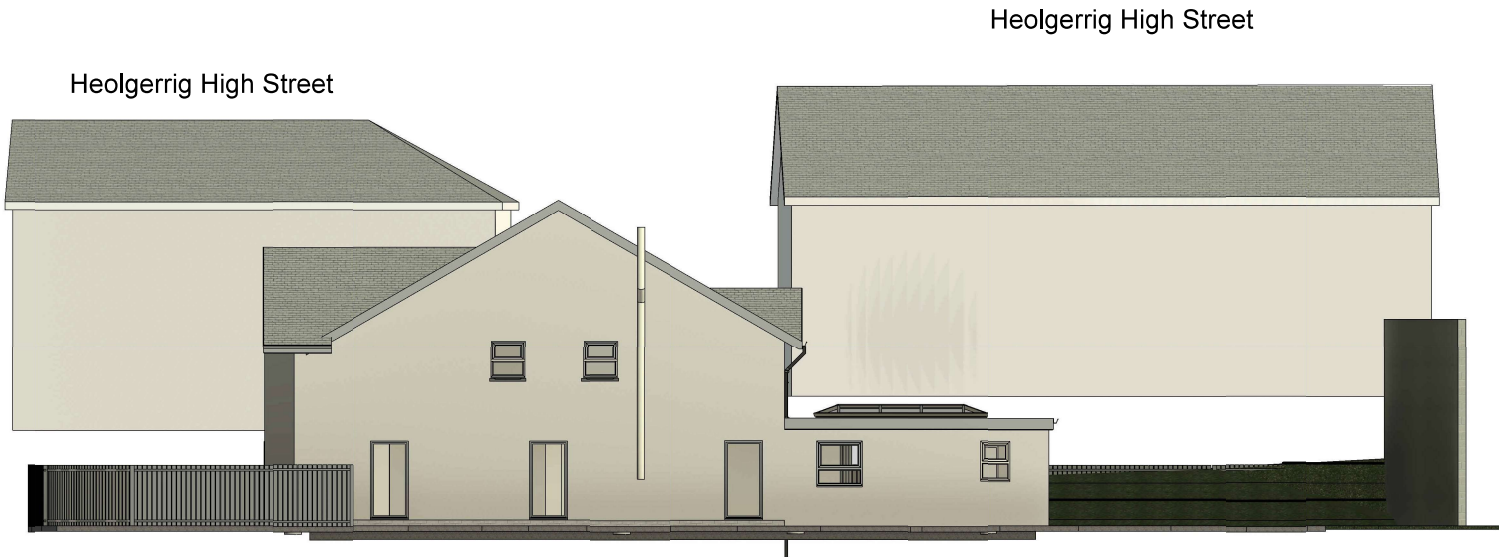

Heolgerrig High Street

Heolgerrig High Street



7 & 8 Martins Close

2 Proposed Illustration B

PROJECT
New Dwelling
INDIGO DESIGN (Part of 3dcadwales Ltd) 5 Ashlea Drive, Merthyr Tydfil, CF47 0NY Tele 01685 385746 Mob - 07940913216 Email: philip@3dcadwales.co.uk

SHEET
Illustrations
Address
LAND NEAR SIX BELLS, HEOLGERRIG, MERTHYR TYDFIL

This Drawing is Copyright, Dimensions to be checked on site and not scaled from this drawing
PURPOSE OF ISSUE
Planning Approval


DRWAING NUMBER
SB-09

Checked by	Drawn by	Scale (@ A3)
JH	PH	
Rev No	Description	Date
A	Issue	4/04/2025
B	Revision 2House width reduce & reposition on plot	14/07/2025
C	Illustrations added	02/12/20205