


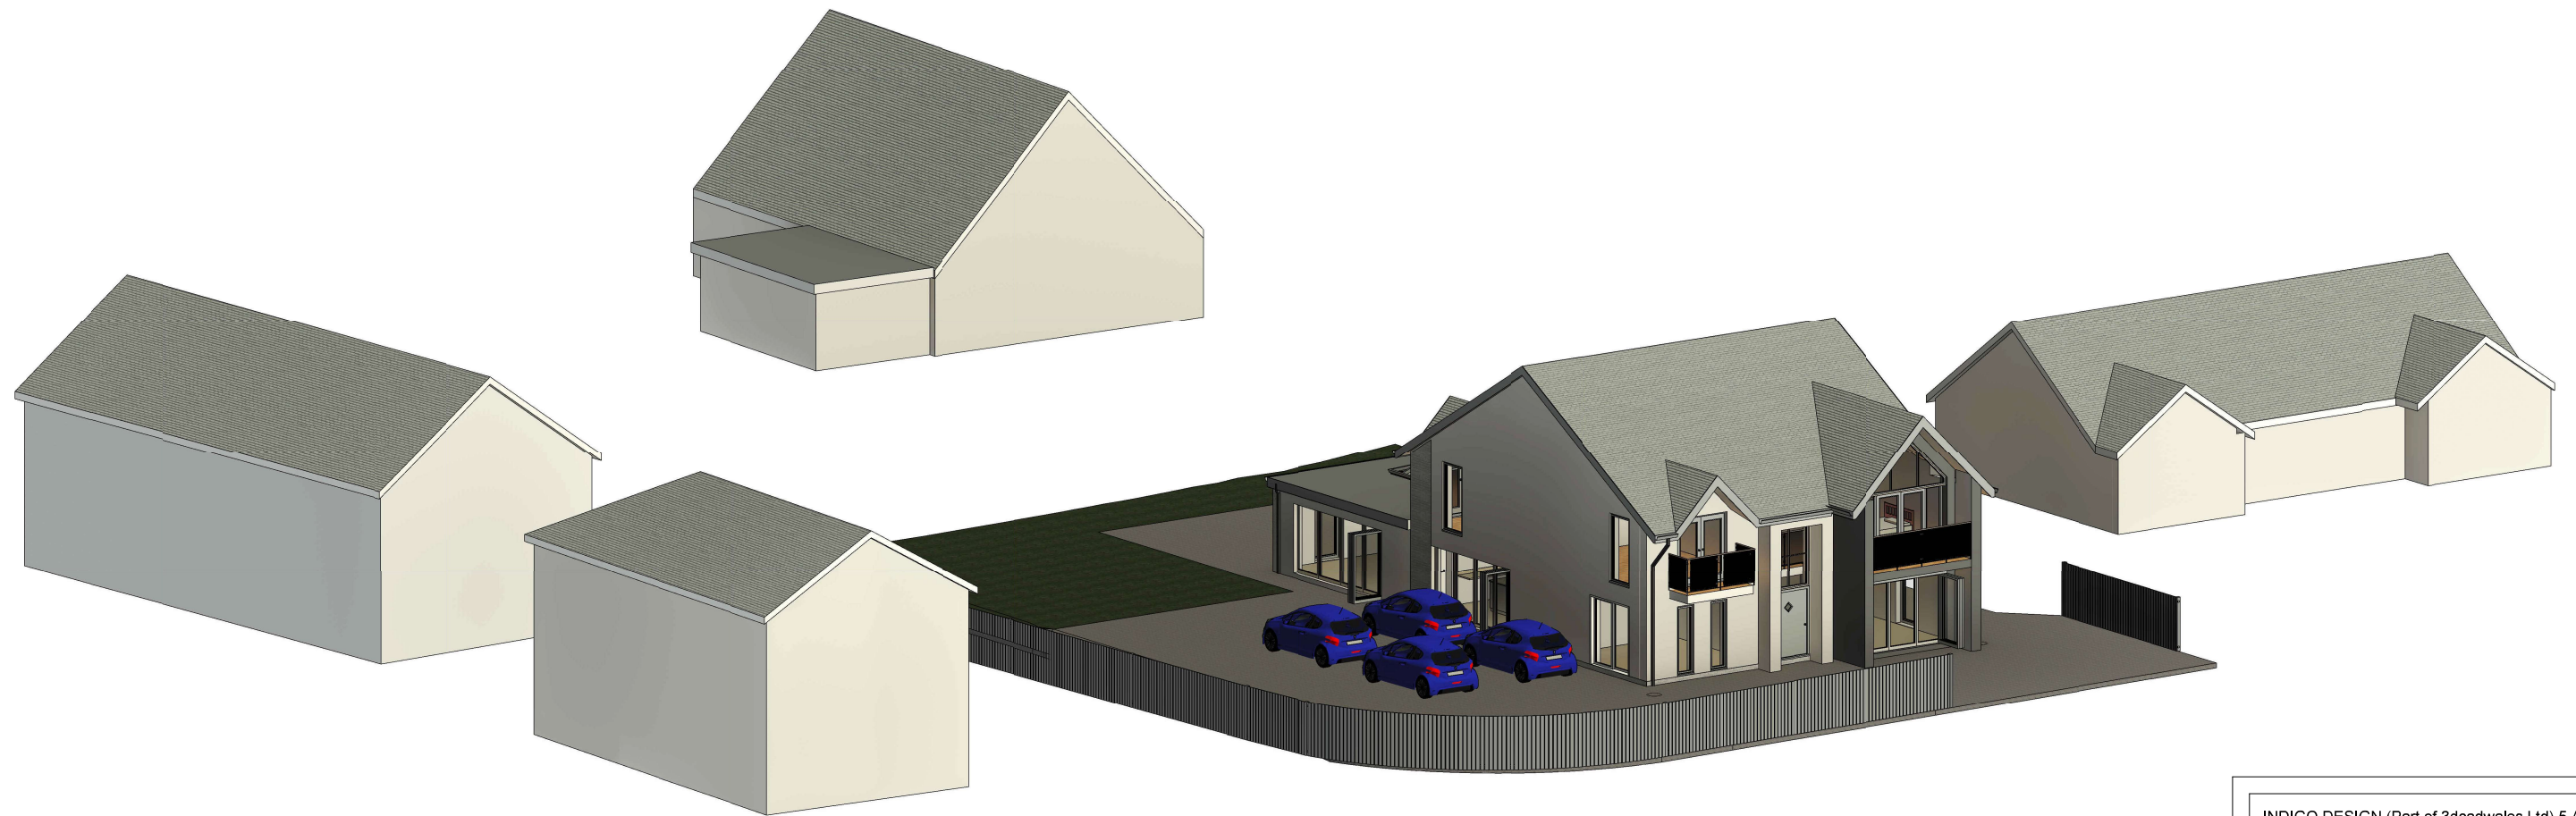

1 Proposed Illustration C

INDIGO DESIGN (Part of 3dcadwales Ltd) 5 Ashlea Drive,
Merthyr Tydfil, CF47 0NY Tele 01685 385746 Mob -
07940913216 Email: philip@3dcadwales.co.uk

This Drawing is Copyright,
Dimensions to be checked
on site and not scaled from
this drawing



PURPOSE OF ISSUE	DRWAING NUMBER
Planning Approval	SB-11

PROJECT	New Dwelling
---------	--------------

SHEET	Illustrations 2
-------	-----------------

Address	LAND NEAR SIX BELLS, HEOLGERRIG, MERTHYR TYDFIL
---------	--

Checked by	Drawn by	Scale (@ A3)
JH	PH	

Rev No	Description	Date
A	Illustrations added	02/12/20205