

Note: Not to be used as a design drawing - check measurements & levels on site	OS Licence Job No AA000	Job Title Pencoedcea Farm Cwmblacks Merthyr Tydfill CF48 4AJ	Drawing Title
	Drawing No	Scale: 1:100	A3
	Origin	Date: October 2023	
	Checked	Big	




Reproduced from Ordnance Survey
Superplan 1:25,000 scale map with the
permission of the Controller of Her
Majesty's Stationary Office, Crown
Copyright. All right reserved.
Licence Number ES100038852

BRIAN GRIFFIN PLANNING & CC LIMITED
The Cottage Green Bottom, Littledean
Gloucestershire GL14 3LH
Tel. 01594 829900


PLANNING & COUNTRYSIDE CONSULTANTS




NORTH WEST

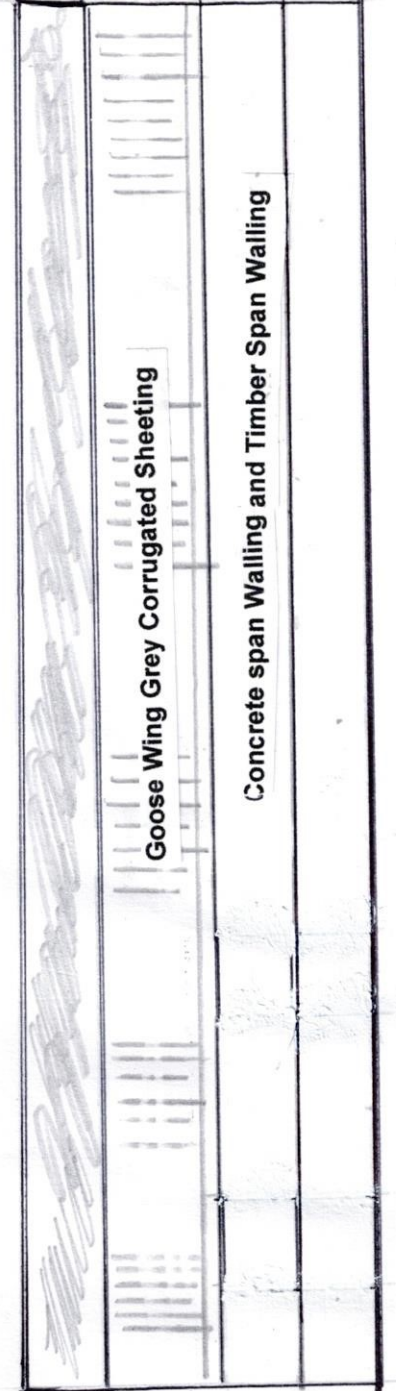


NORTH EAST

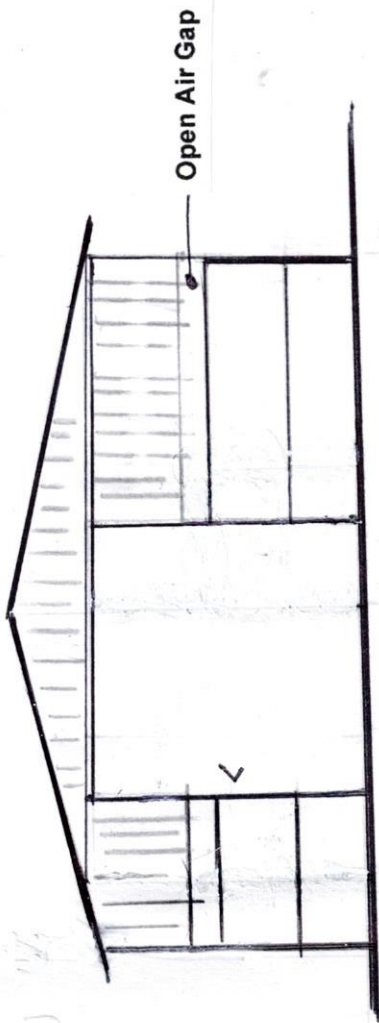

SOUTH EAST

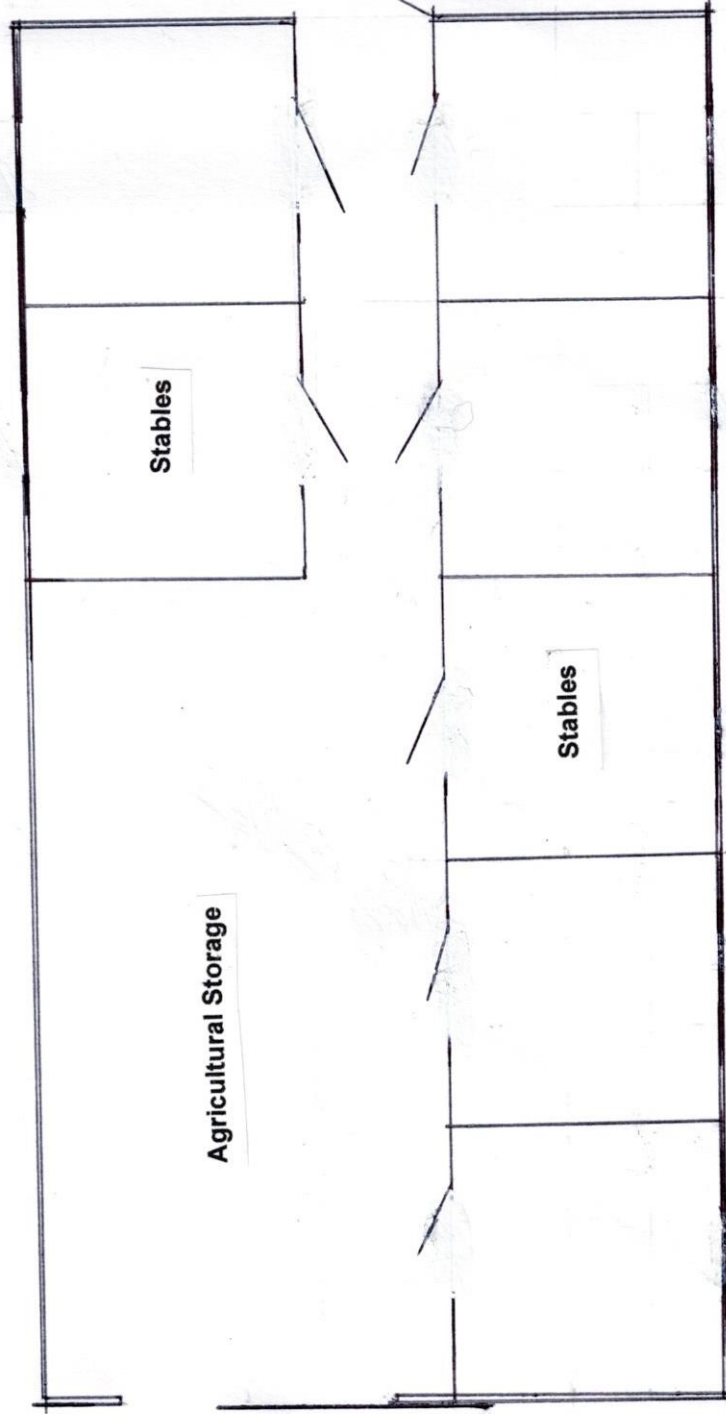

PLAN

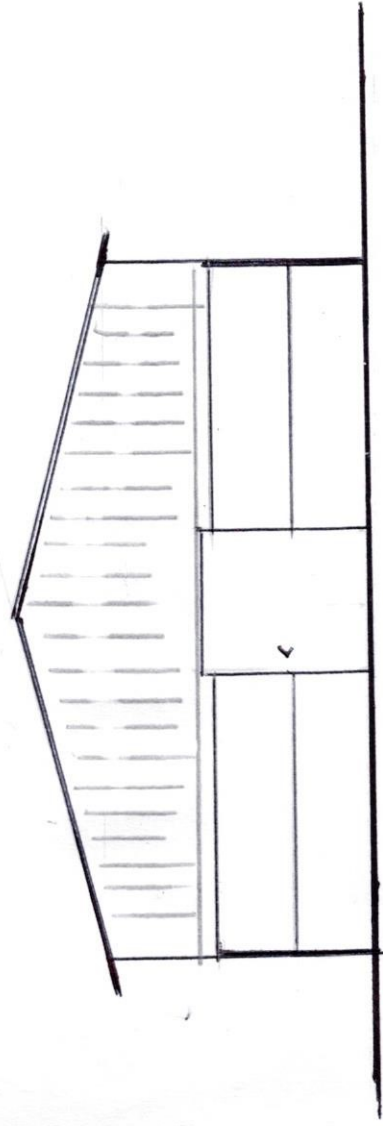

SOUTH WEST