




Reproduced from Ordnance Survey Superplan 1:25,000 scale map with the permission of the Controller of Her Majesty's Stationary Office. Crown Copyright. All right reserved. Licence Number ES100038852	BRIAN GRIFFIN PLANNING & CC LIMITED The Cottage Green Bottom, Littledean Gloucestershire GL14 3LH Tel. 01594 829900 PLANNING & COUNTRYSIDE CONSULTANTS	
	OS Licence Job No AA000	Job Title Pencoedcea Farm Cwmblacks Merthyr Tydfill CF48 4AJ
Note: Not to be used as a design drawing - check measurements & levels on site	Drawing No MH10	Scale: 1:50
	Origin OS	Date: October 2023
	Checked Big	
		Plan & Elevations Of Log Cabin
		A3

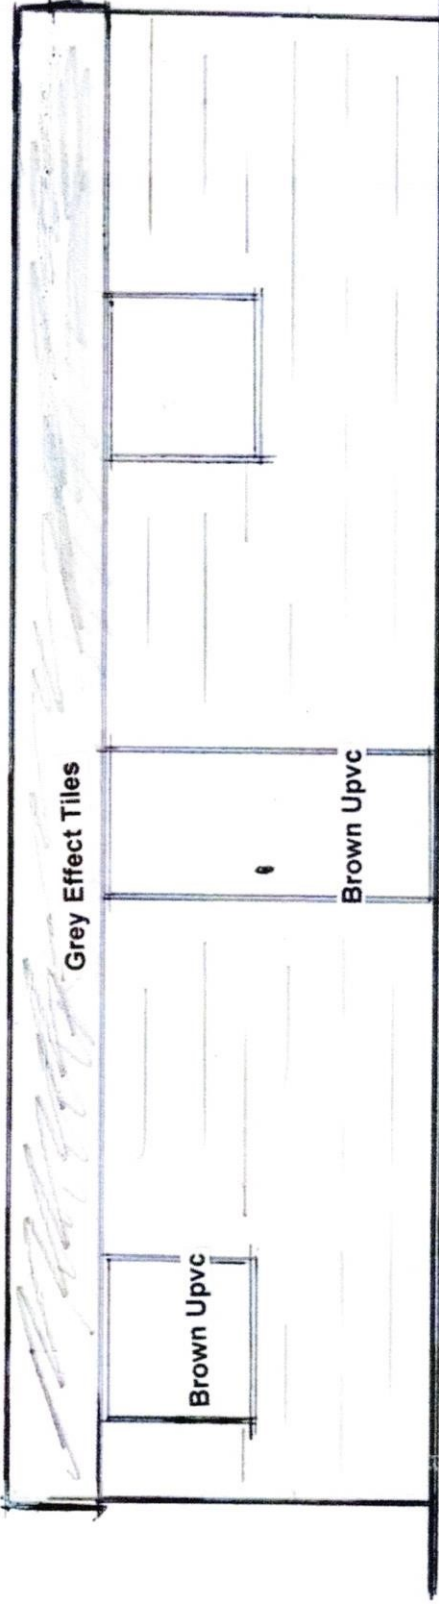


Front

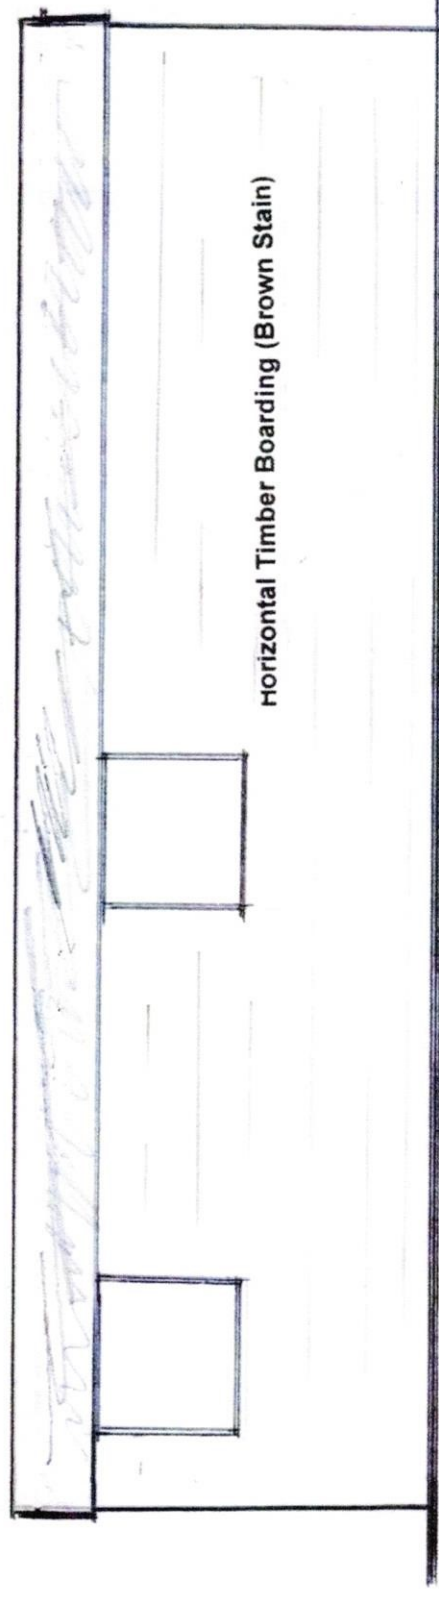


Rear

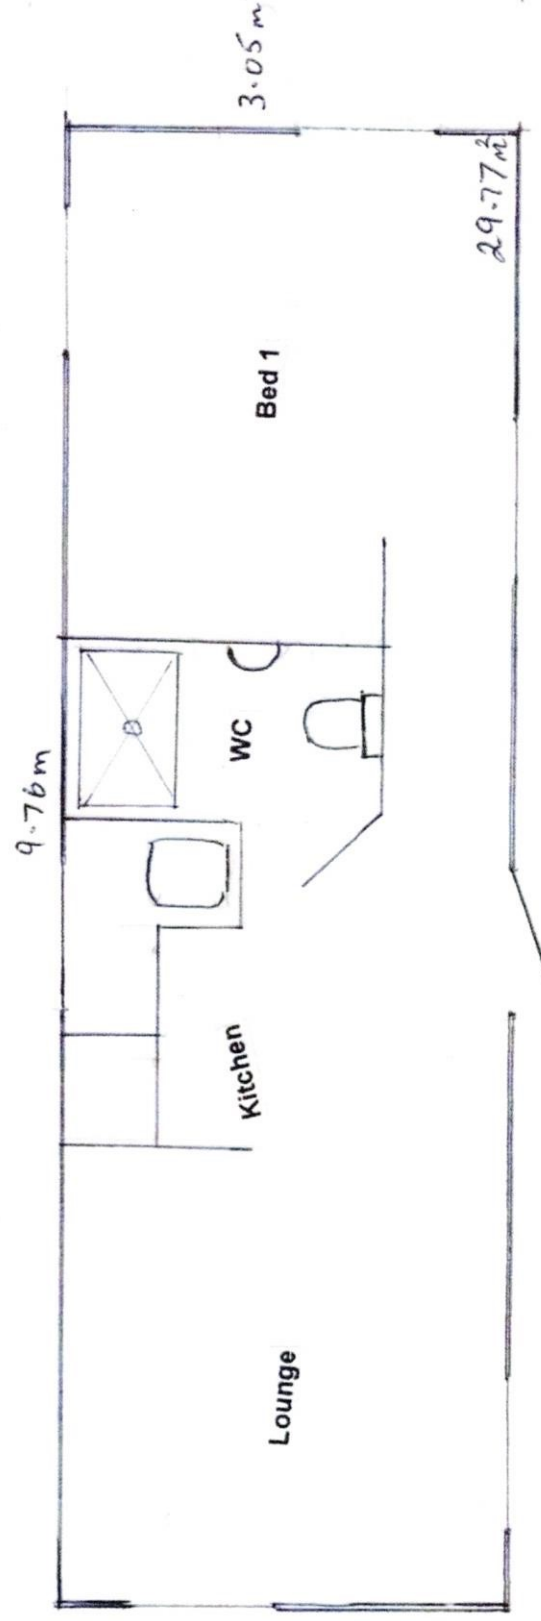

Plan

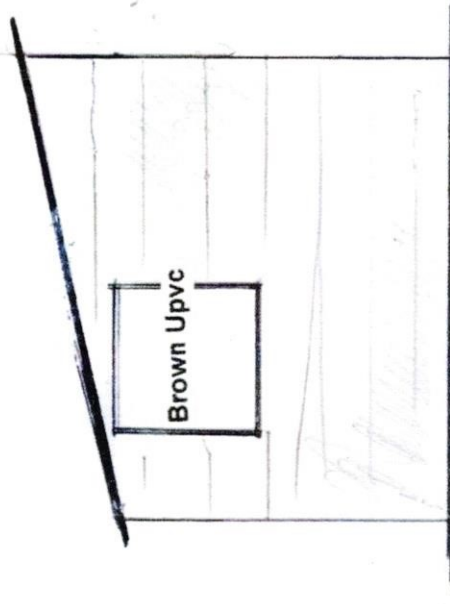

Side 2

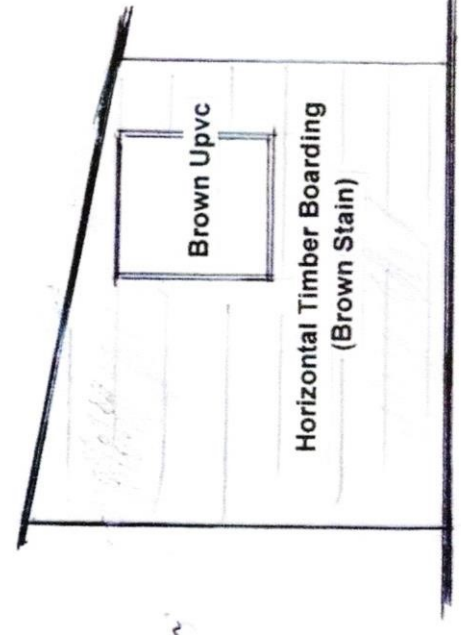

Side 1