




George and Co.

Wyndham Street,
Troedyrhiw,
Merthyr Tydfil,
CF48 4JY

950.02		PLANS	
planning	1:50@A3	May 23	CG
1st Floor Woodfired Studios 62 High St Merthyr Tydfil CF37 8DE 07830328652 hello@georgeandco.studio www.georgeandco.studio			
DO NOT SCALE THIS DRAWING		©George and Co.	

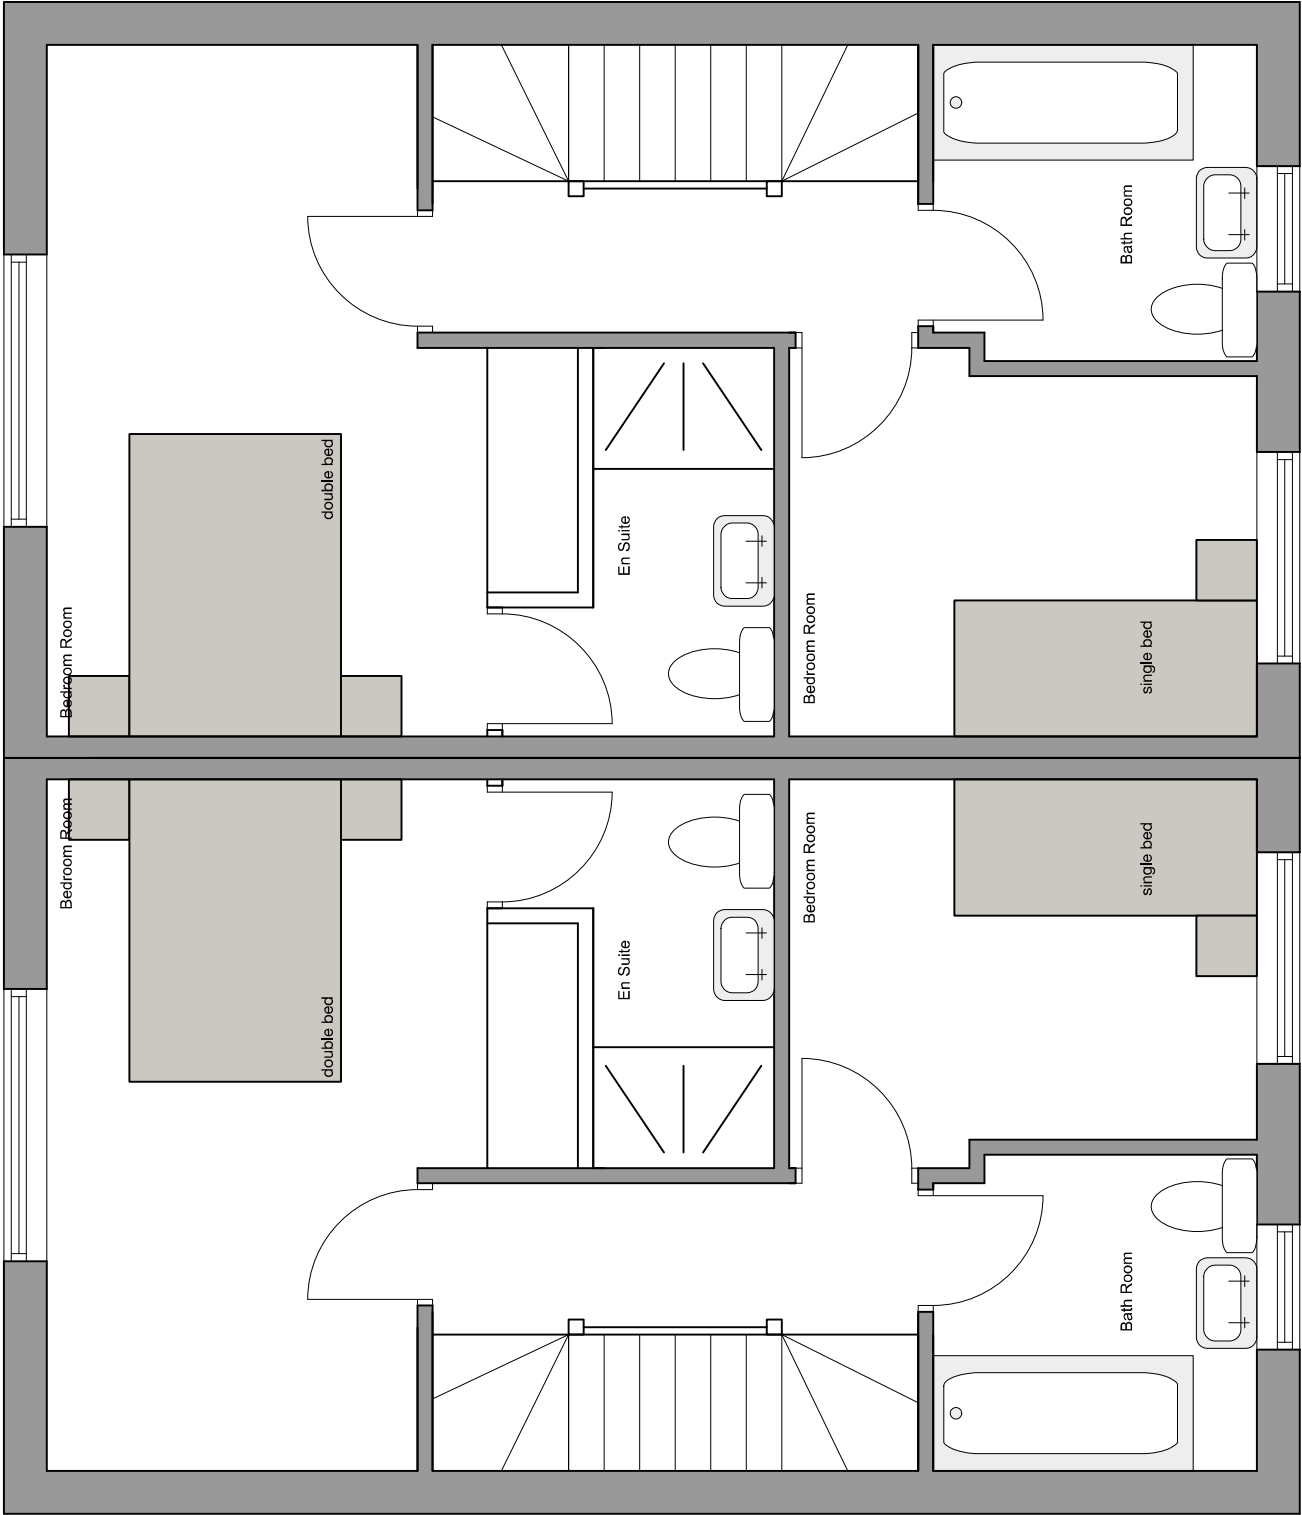

PROPOSED FIRST FLOOR PLAN