


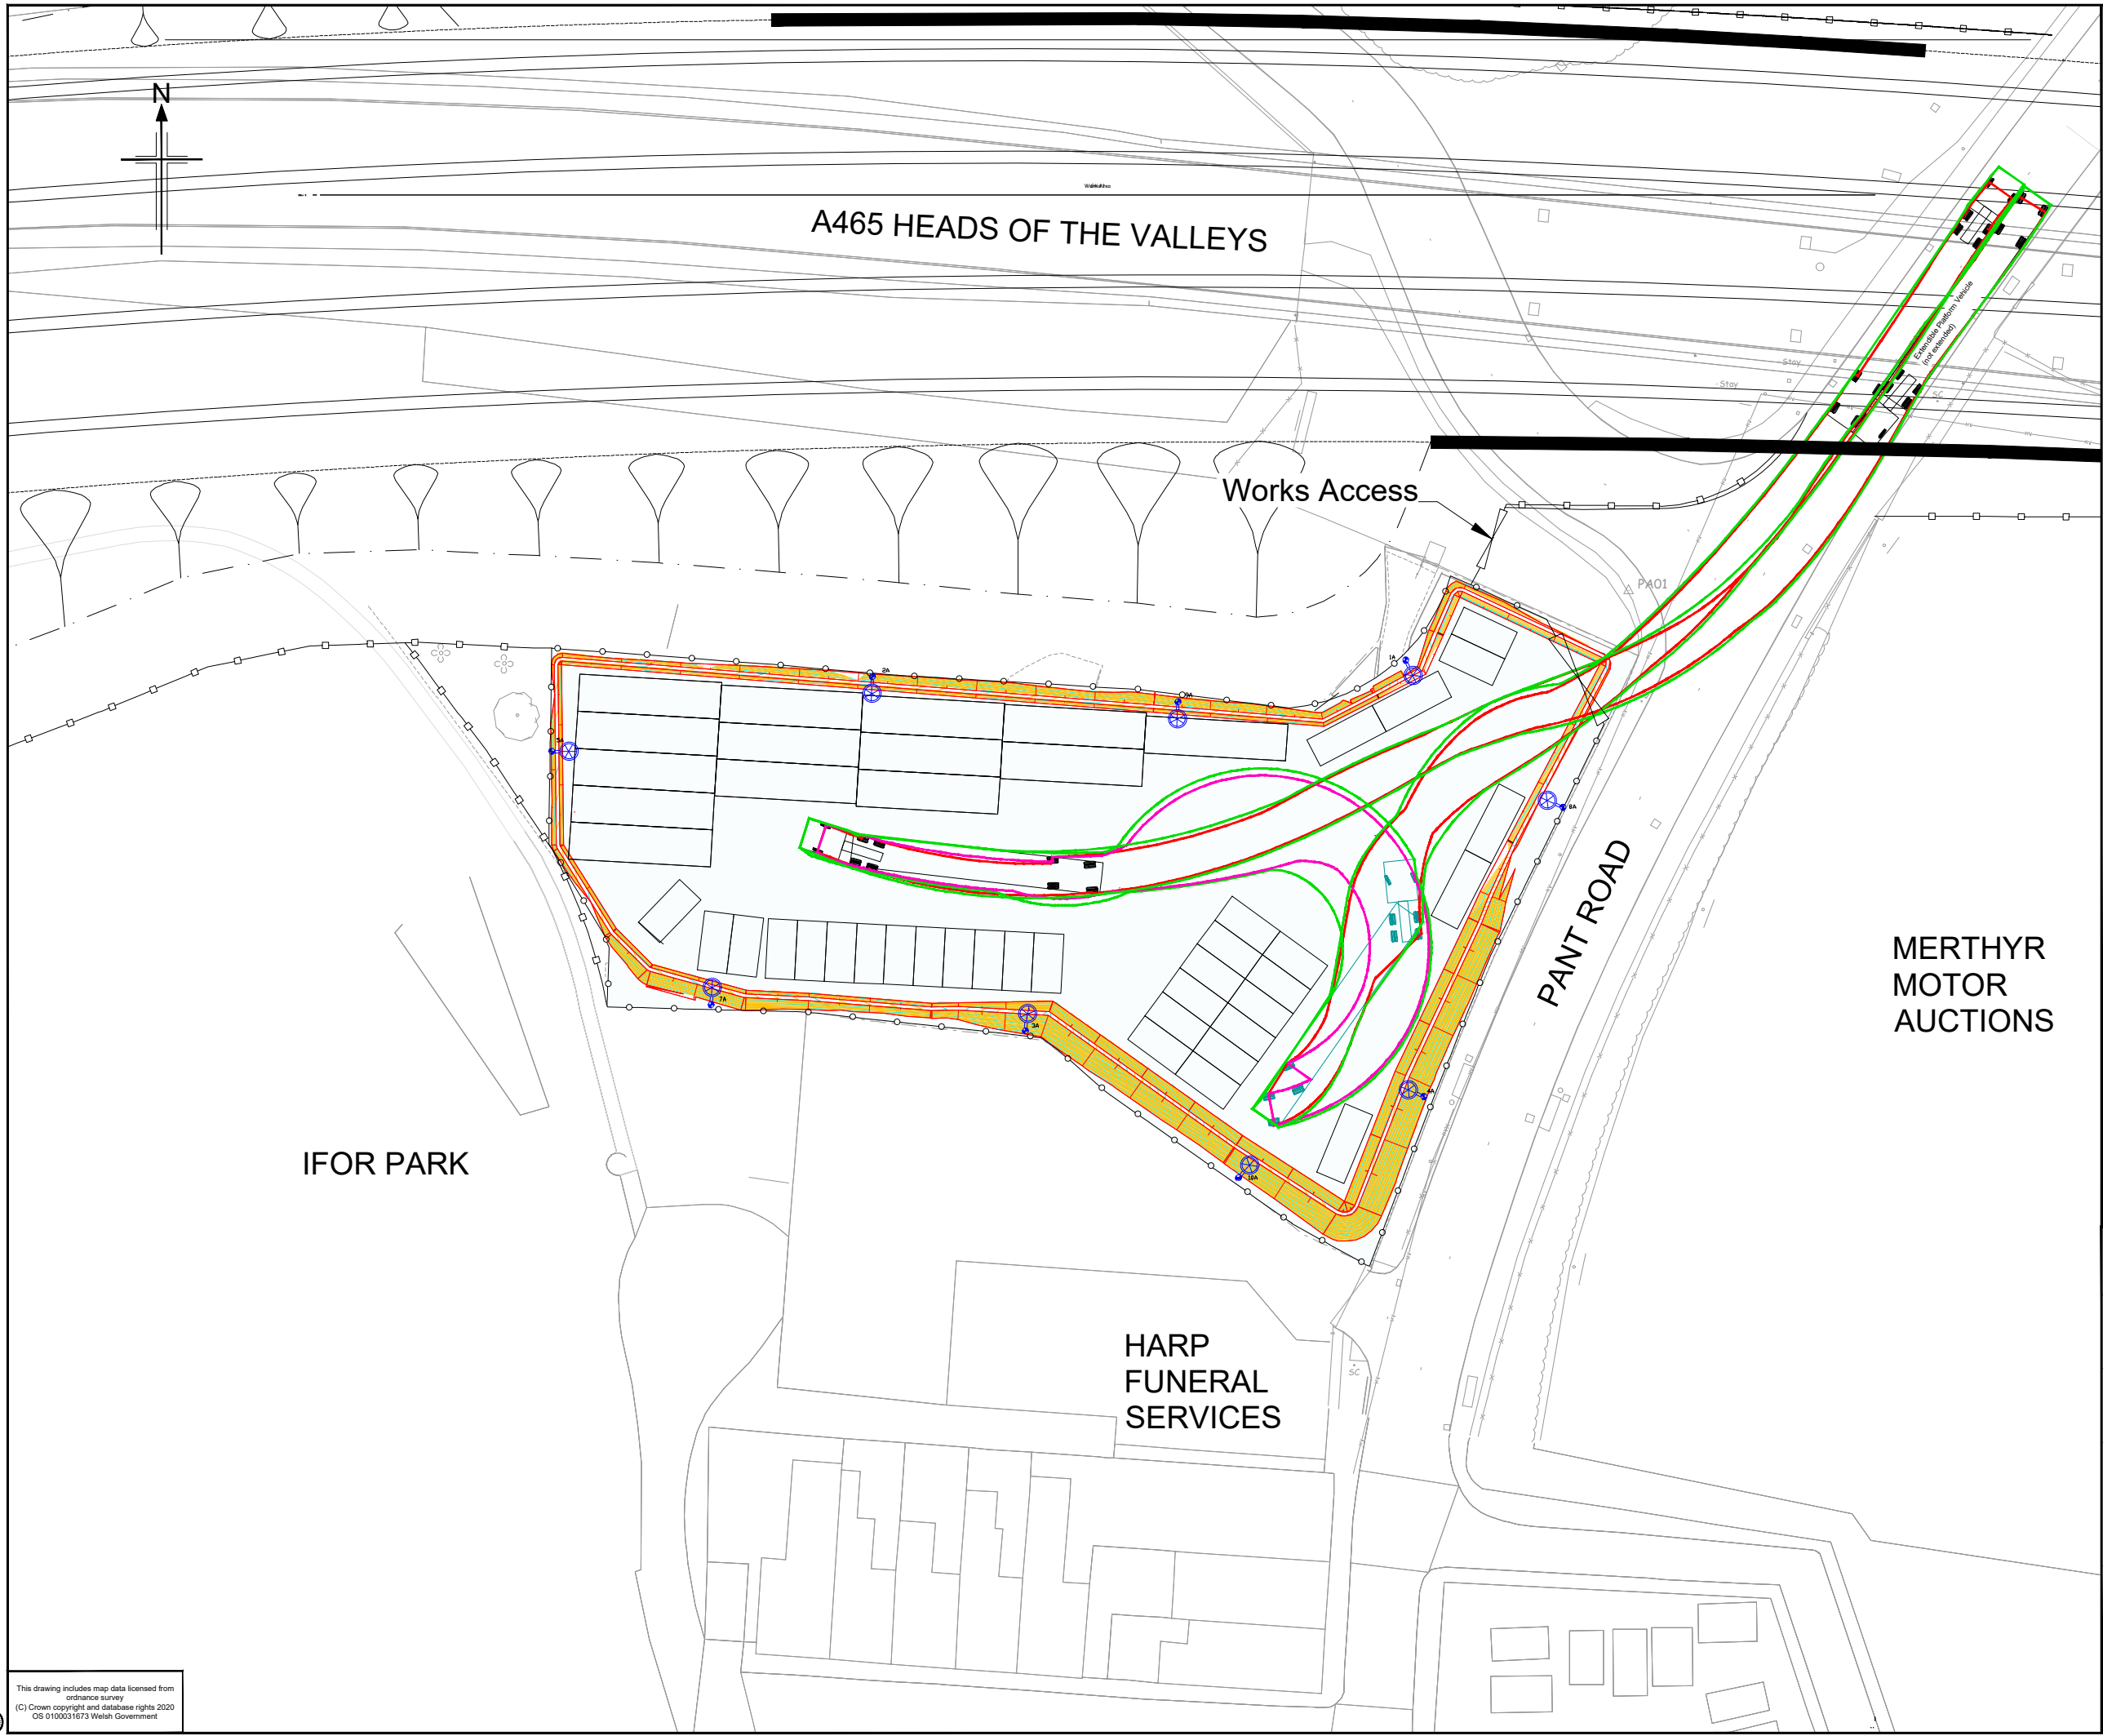


Legend

- Car space 4.8m x 2.4m (32No.)
- Lorry space 3m x 11.5m (14No.)
- Proposed lighting column
- Drainage bund to be graded into existing levels to provide access

Vehicle Swept Path


- Manually driven swept paths
- data calculated from Autodesk Vehicle Tracking 2018.2

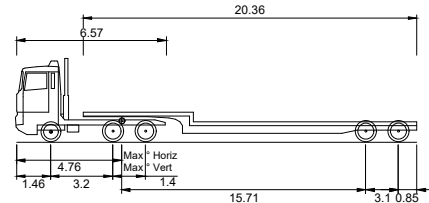

Extensible Platform Vehicle (Not Extended)

- Overall Length 24.420m
- Overall Width 2.600m
- Overall Body Height 3.396m
- Min Body Ground Clearance 0.320m
- Max Track Width 2.600m
- Lock to Lock Time 6.00s
- Kerb to Kerb Turning Radius 14.000m

The configuration of the parking area is indicative only and it is not intended to delineate or provide markings within the compound area.

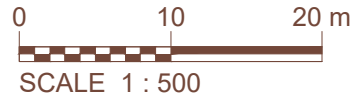

ISSUE FOR PLANNING

| P0  | Aug 2020  | First Issue         | CR    | HD      | HD    | RT     |
|-----|-----------|---------------------|-------|---------|-------|--------|
| Rev | Rev. Date | Purpose of revision | Drawn | Checked | Rev'd | Appr'd |

**Jacobs**  
Churchill House, Churchill Way, Cardiff CF10 2HH  
Tel: +44(0)29 2035 3200  
www.jacobs.com

Client: Llywodraeth Cymru  
Welsh Government

Project: A465 SECTIONS 5 & 6

Drawing title: PA17 - ACCESS STATEMENT PLAN

Drawing status: FOR PLANNING

|            |            |              |
|------------|------------|--------------|
| Scale      | 1:500 @ A3 | DO NOT SCALE |
| Jacobs No. | 2191100    | Rev          |
| Client no. |            | P0           |

Drawing number: B2191100-JAC-LSI-DR-HE-9400-0406

© Copyright 2020 Jacobs U.K. Limited. The concepts and information contained in this document are the property of Jacobs. Use or copying of this document in whole or in part without the written permission of Jacobs constitutes an infringement of copyright. Limitation: This drawing has been prepared on behalf of, and for the exclusive use of, the Client, and is subject to, and issued in accordance with, the provisions of the contract between Jacobs and the Client. Jacobs accepts no liability or responsibility whatsoever for, or in respect of, any use of, or reliance upon, this drawing by any third party.