


All dimensions to be checked on site prior to construction or manufacture.
Do not scale from this drawing.
Refer also to written specification of works where applicable.
Any discrepancies to be verified with Architects prior to commencement of works.

This drawing is the property of DRY Architects Limited. They reserve copyright, and the drawing issued on the condition that it is not retained by any third party and is not to be reproduced or disclosed, either wholly or in part without written consent from DRY Architects Limited.

REVISION:	DESCRIPTION:	DATE:
T1	TENDER SET	MAY 24

PHASE 2

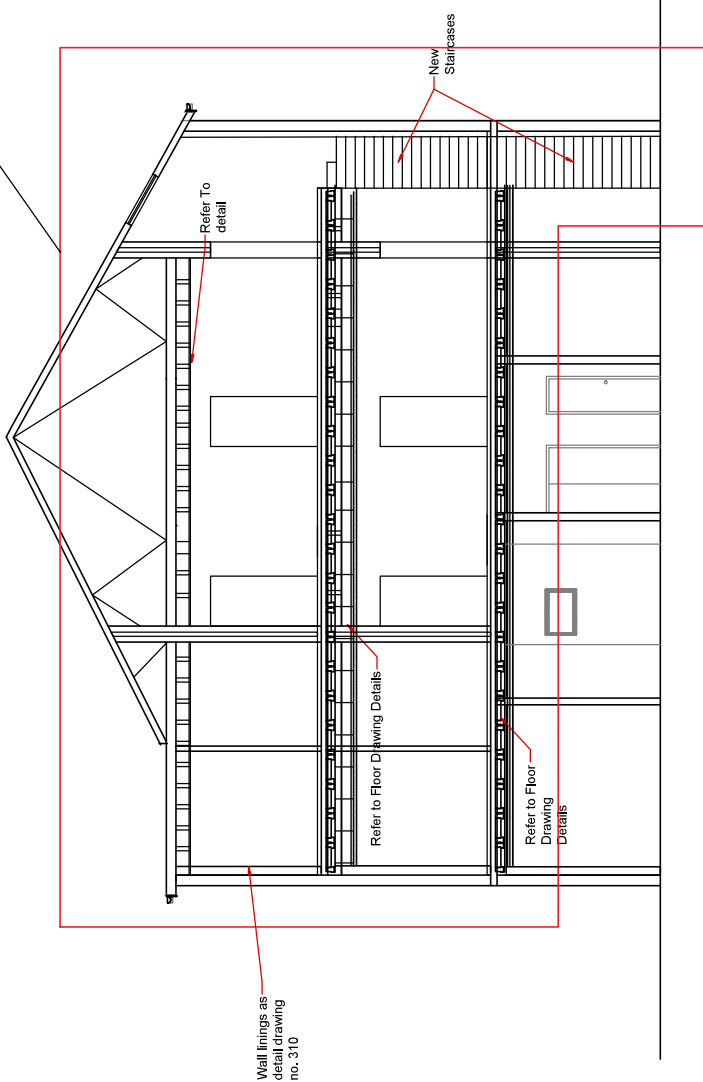

TENDER

1 PROPOSED SECTION A-A

Scale: 1:100

DRY ARCHITECTS

PROJECT: BARCODE
92-84 HIGH STREET, MERTHYR TYDFIL, CF47 8UP
CLIENT: GWENT ASSOCIATES LTD
DRAWING: PROPOSED SECTION A-A
DATE: MAY 2024 SCALE: 1:100 @ A3
DWG. NO: 5351-304 REVISION: T1
CHARTERED ARCHITECTS
ADDRESS: 48 Chichester Street, London, W1T 2NS
TEL: 0207 221 6161 FAX: 0207 243 6134
EMAIL: info@dryarchitects.co.uk WEB: www.dryarchitects.co.uk