


All dimensions to be checked on site prior to construction or manufacture.
Do not scale from this drawing.
Refer also to written specification of works where applicable.
Any discrepancies to be verified with Architects prior to commencement of works.

This drawing is the property of DRY Architects Limited. They reserve copyright, and the drawing issued on the condition that it is not retained by any third party and that it is not to be reproduced or disclosed, either wholly or in part without written consent from DRY Architects Limited.

REVISION:	DESCRIPTION:	DATE:
T1	TENDER SET	MAY 24

PHASE 2

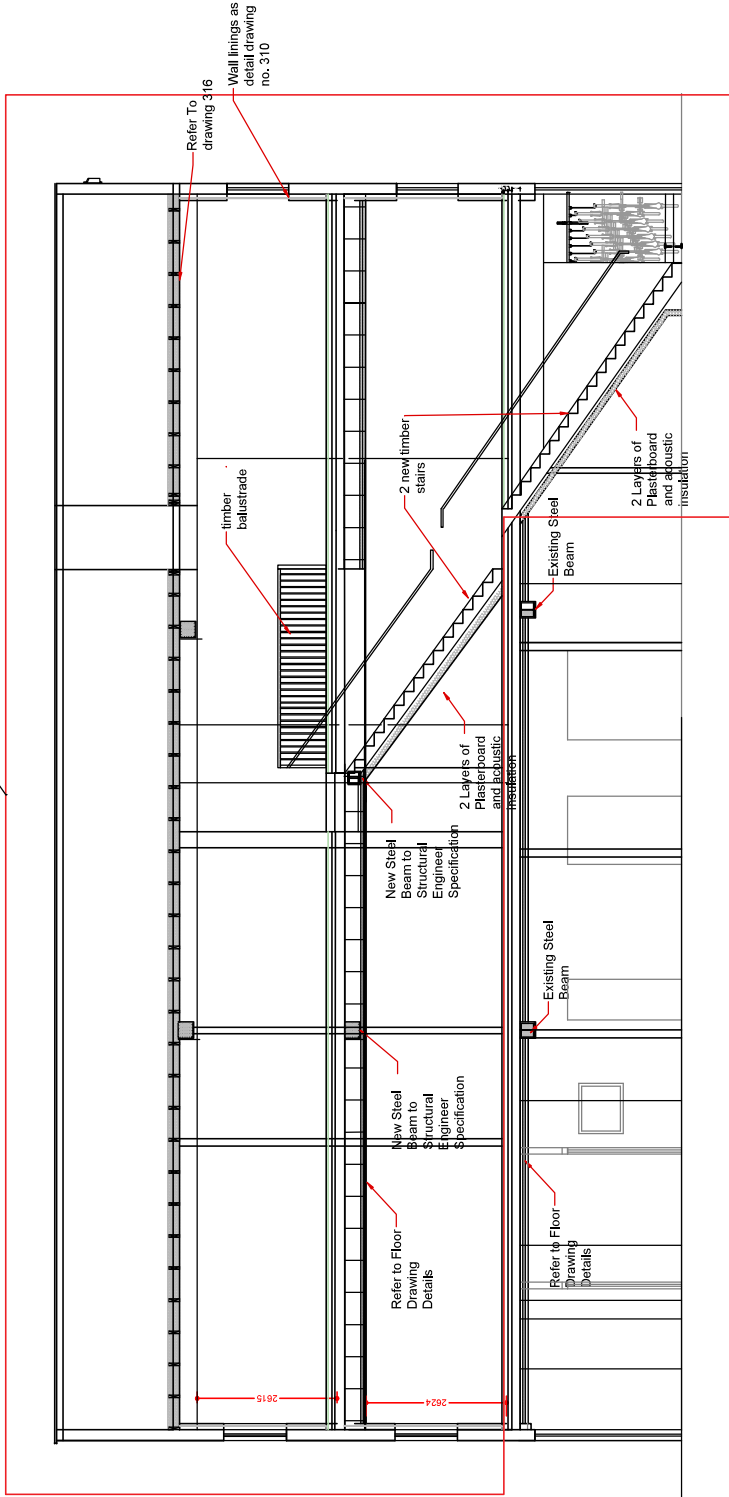

TENDER

PROPOSED SECTION B-B

Scale: 1:100

1

DRY ARCHITECTS

PROJECT: BARCODE 92-84 HIGH STREET, MERTHYR TYDFIL, CF47 8UP

CLIENT: GWENT ASSOCIATES LTD

DRAWING: PROPOSED SECTION B-B

DATE: MAY 2024 SCALE: 1:100 @ A3

DWG NO: 5351-305 REVISION: T1

CHARTERED ARCHITECTS

ADDRESS: 48 Chichester Street, London, W1T 2NS

TEL: 0207 221 6161 FAX: 0207 243 6134

EMAIL: info@dryarchitects.co.uk WEB: www.dryarchitects.co.uk