


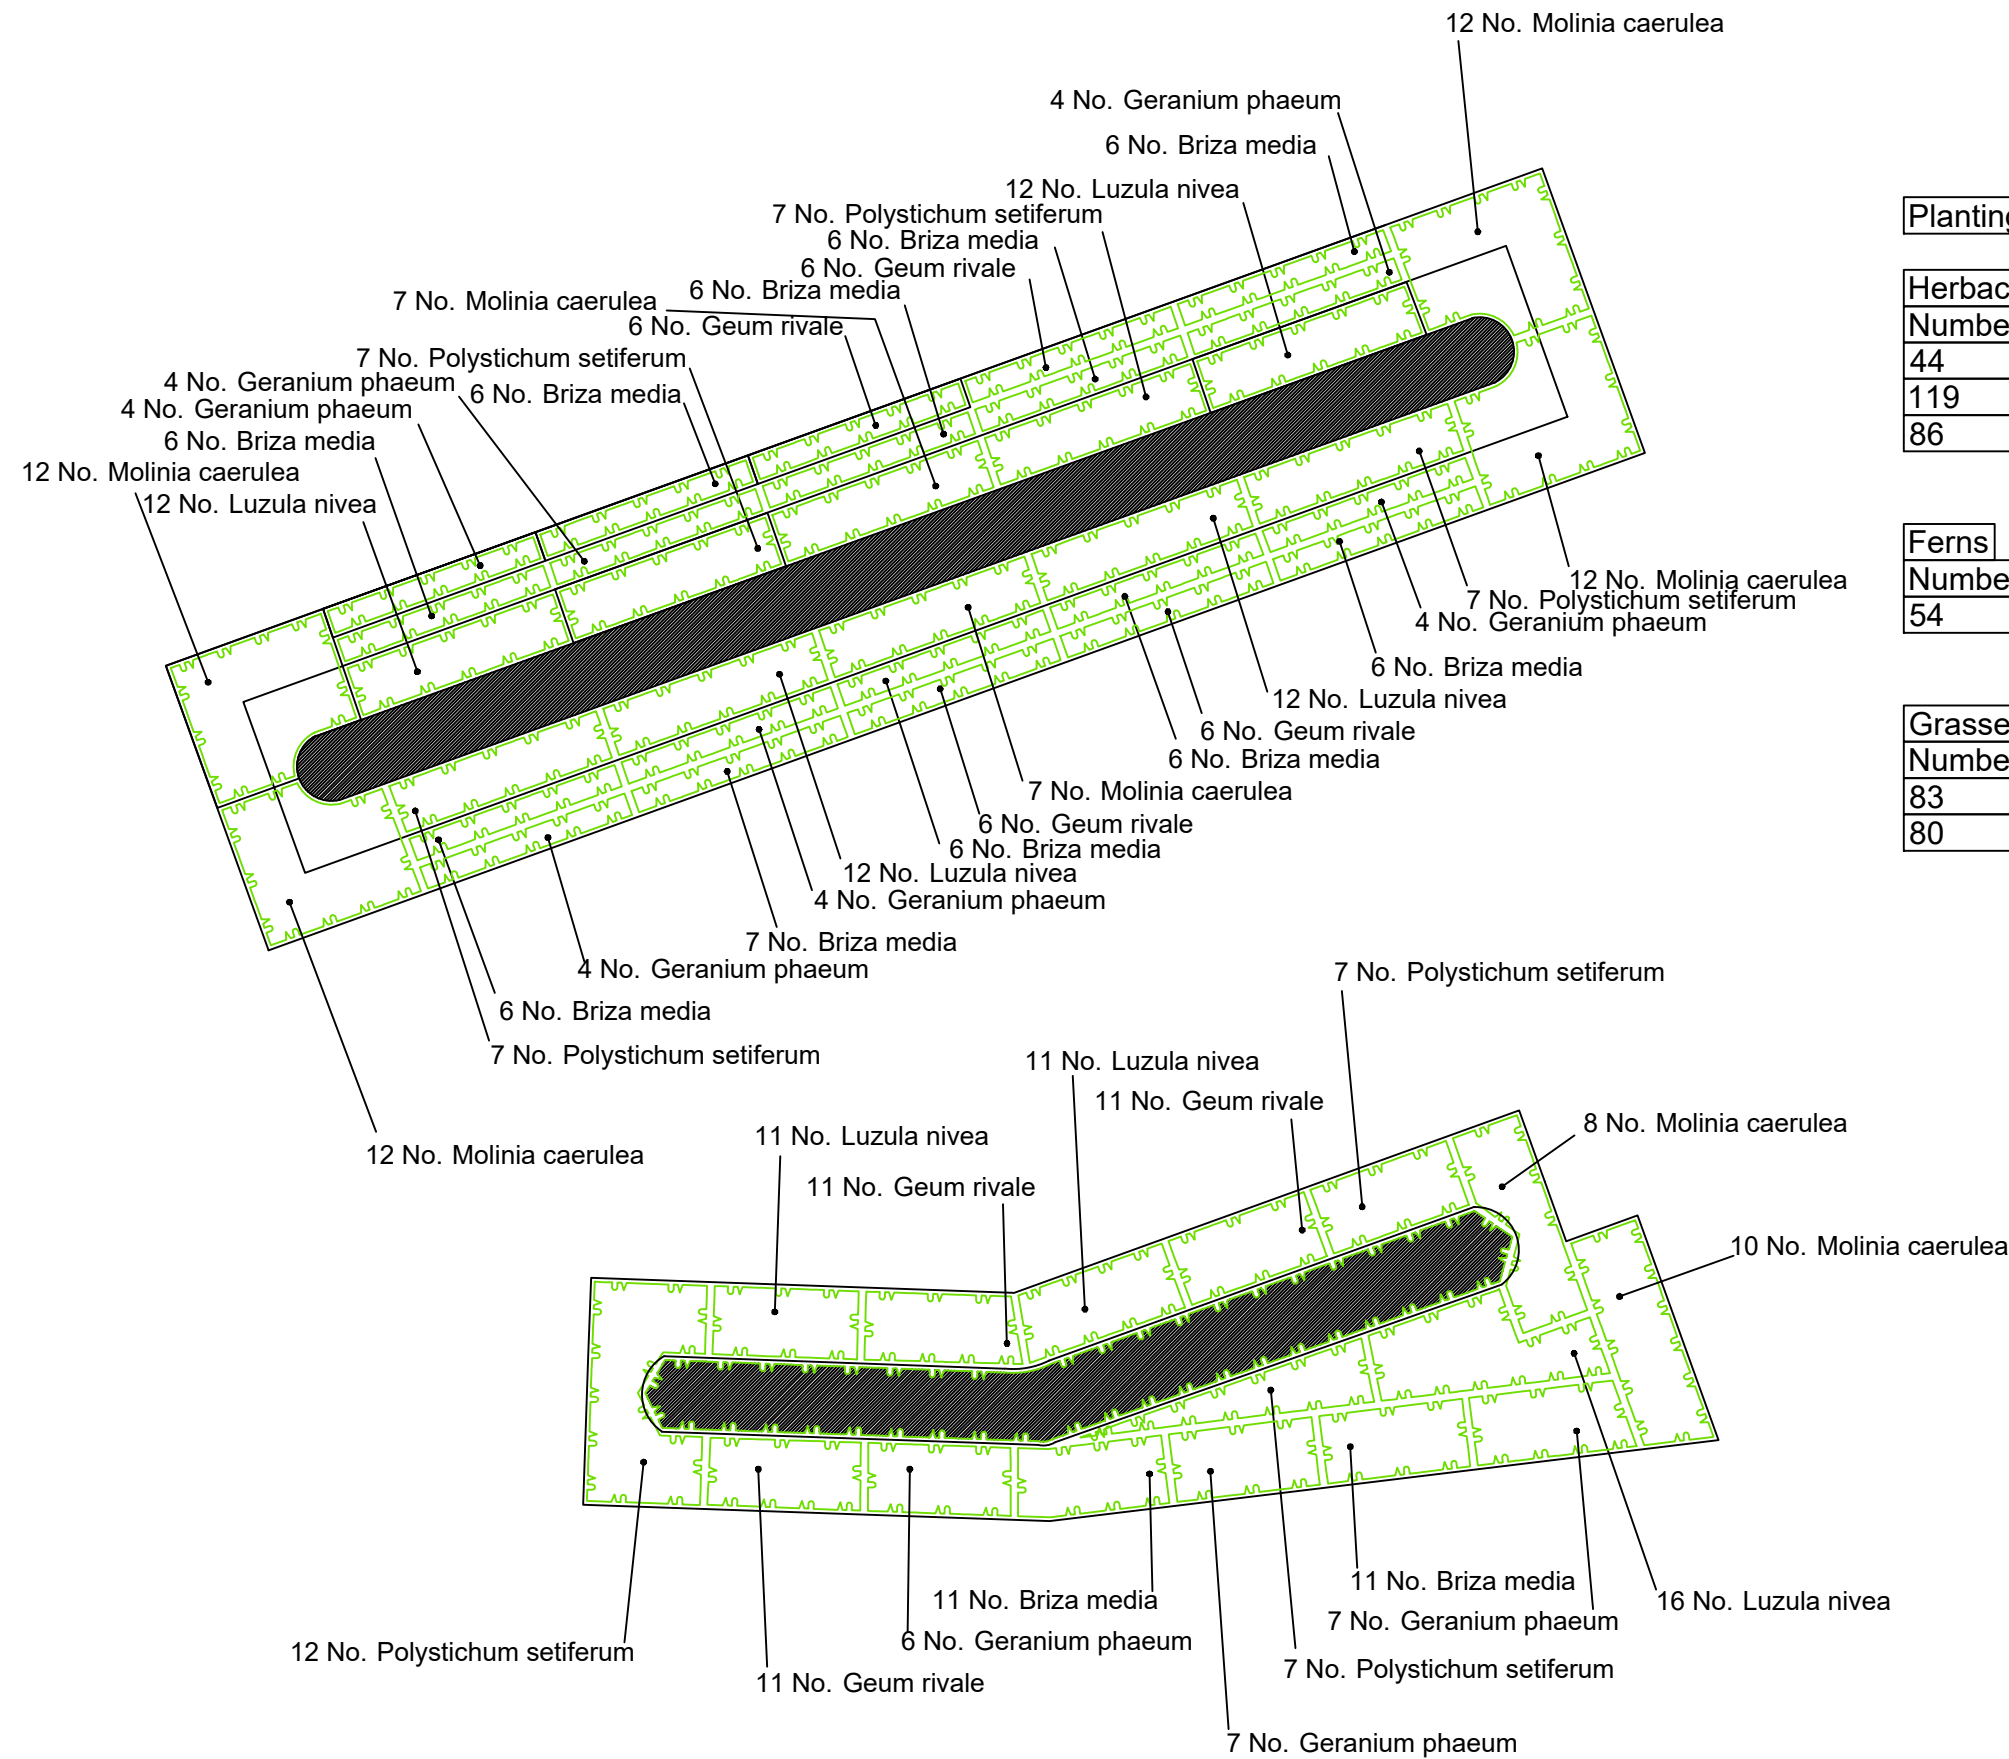

Planting Schedule

Herbaceous

Number	Abbreviation	Species	Specification	Density	Pot Size
44		Geranium phaeum	Full Pot	3/m ²	3L
119	GEURI	Geum rivale		5/m ²	1-1.5L
86	LUZNI	Luzula nivea	Full Pot	5/m ²	2L

Ferns

Number	Abbreviation	Species	Specification	Density	Pot Size
54	POLSE	Polystichum setiferum	Full Pot	3/m ²	3L

Grasses

Number	Abbreviation	Species	Specification	Density	Pot Size
83	BRIME	Briza media	Full Pot	5/m ²	1-1.5L
80	MOL CAE	Molinia caerulea	Full Pot	3/m ²	3L

© Crown copyright and database rights 2016 Ordnance Survey 100025302 "You are not permitted to copy, sub-licence, distribute or sell any of this data to third parties in any form."

© Hawlfraint y Goron a hawliau cronfa ddata 2016 Arolwg Ordnans 100025302 "Ni chaniateir i chwi gopio, tan-drwyddedu, dosbarthu neu werthu y data yma i unrhyw drydydd barti mewn unrhyw ffurf"



**MERTHYR TYDFIL
COUNTY BOROUGH COUNCIL
ENGINEERING DIVISION**

UNIT 20
MERTHYR TYDFIL INDUSTRIAL PARK
PENTREBACH
MERTHYR TYDFIL
CF48 4DR

DRAWN:

TB

APPROVED:

CHECKED:

DATE:

05/11/2021

SCALE:

1:100

@ A3

PROJECT NO.:

DRAWING NO.:

REV.:

PROJECT TITLE:

Flying Start - Building Relocation

DRAWING TITLE:

Suds Landscape Planting Plan