




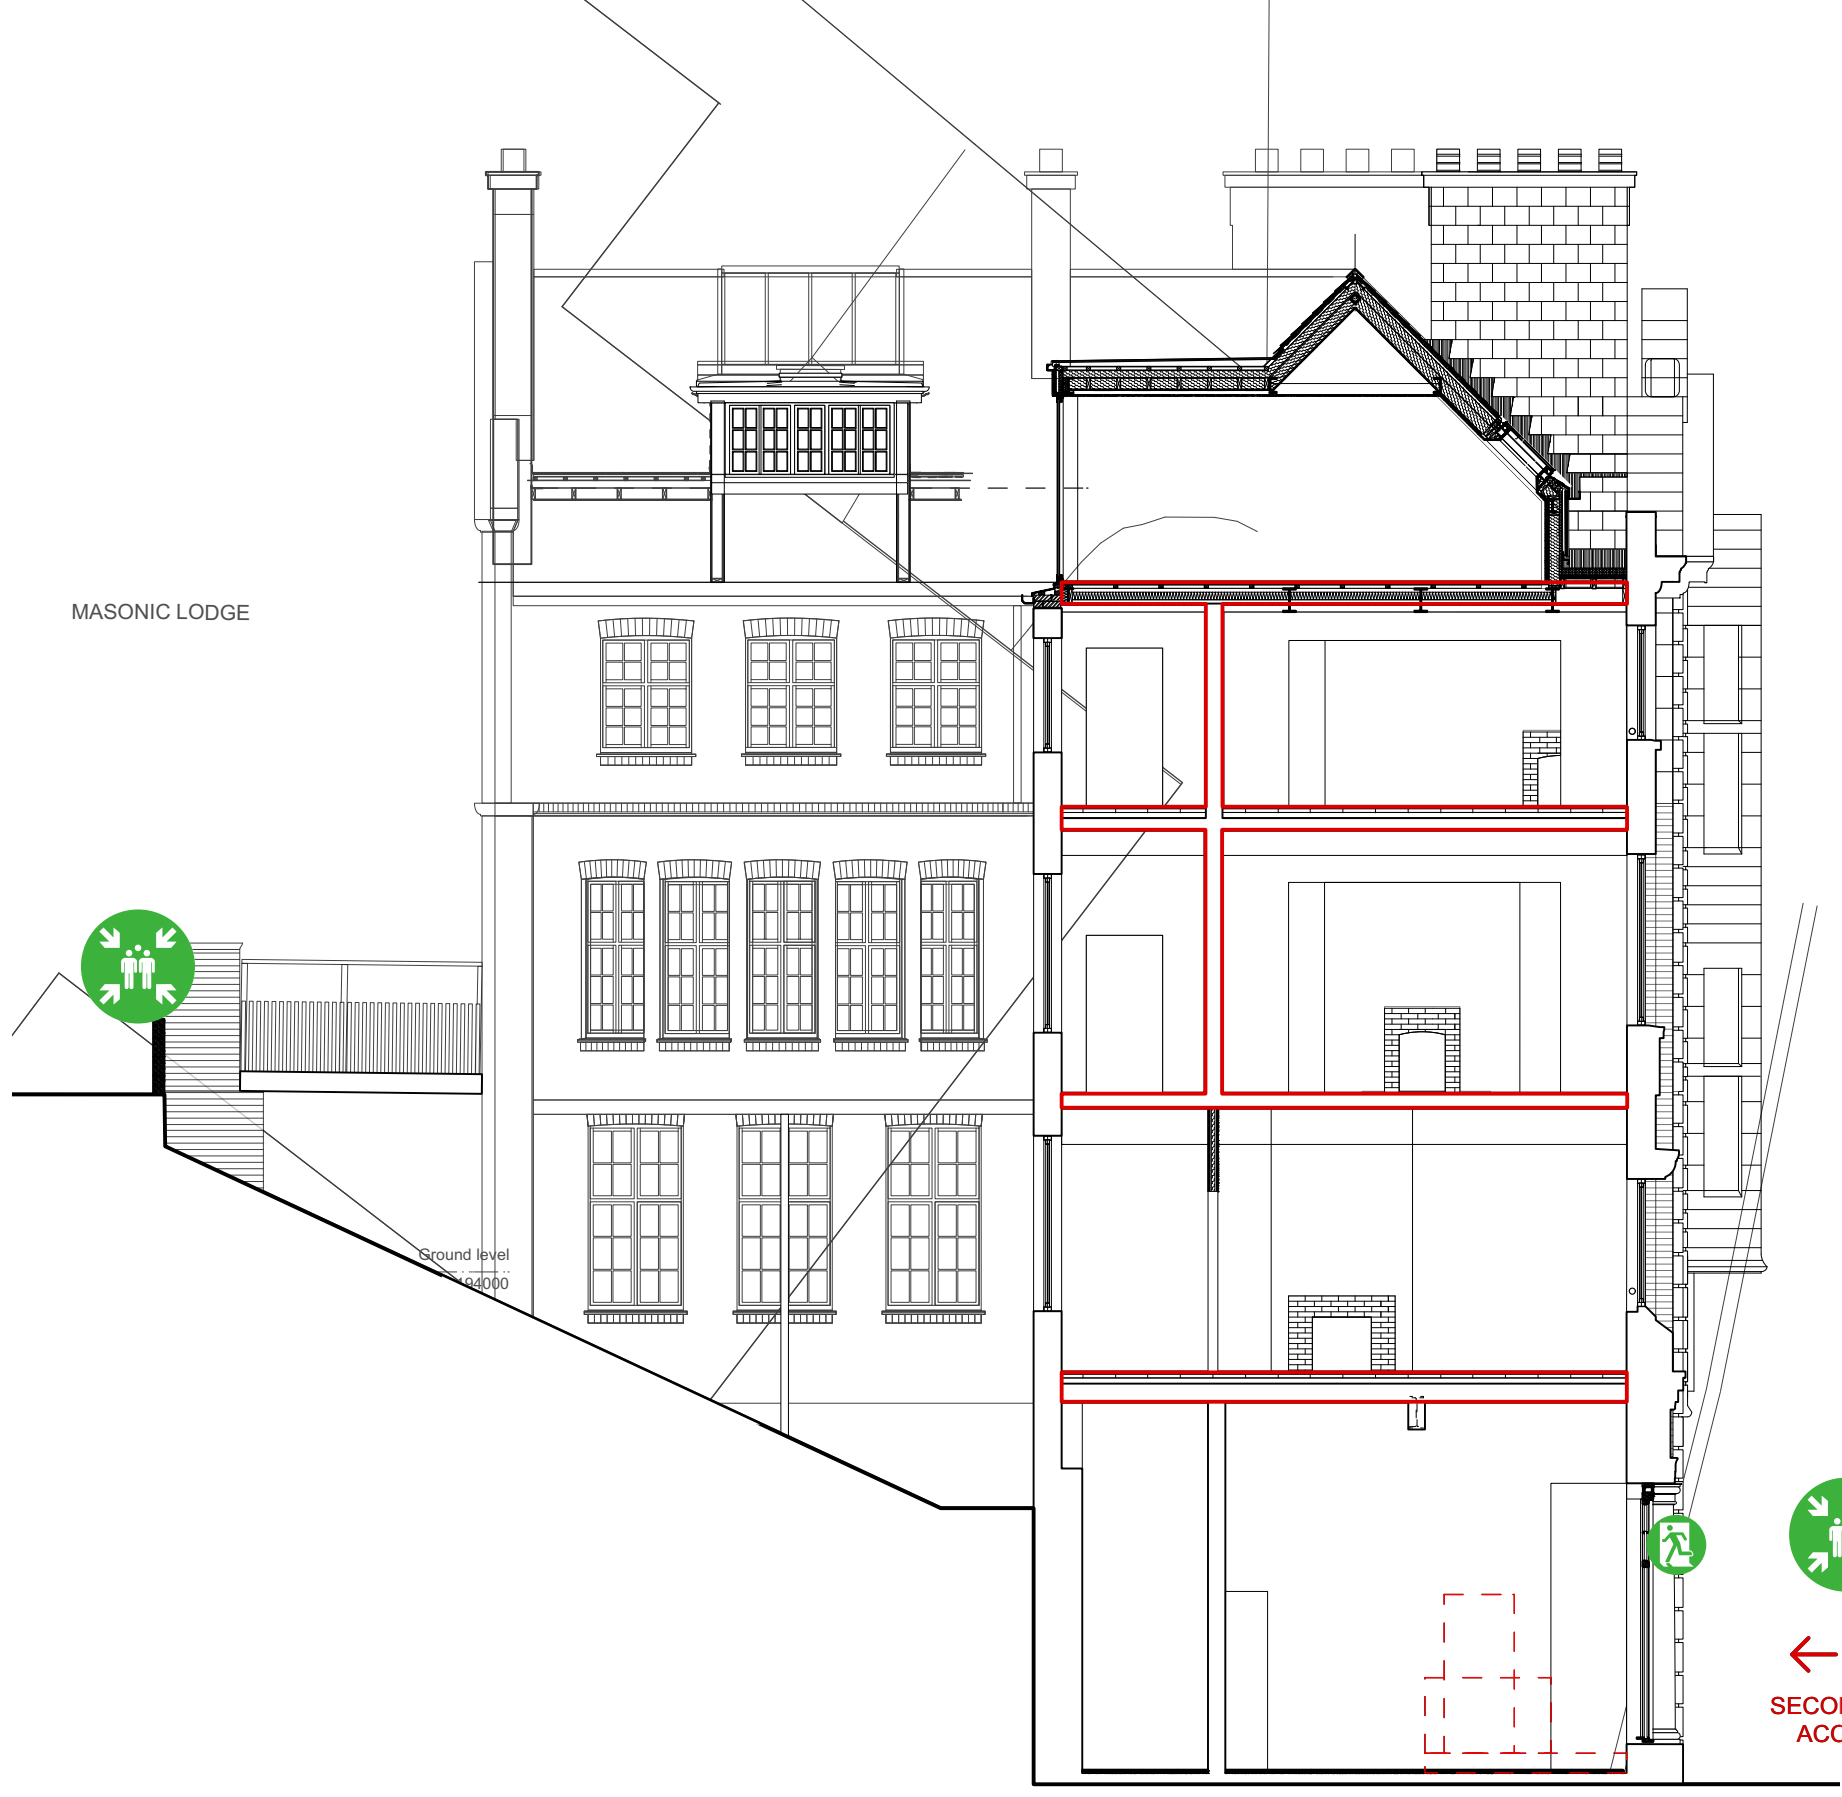


Section B-B Fire Protection  
SCALE 1:100 @ A1, 1:200 @ A3

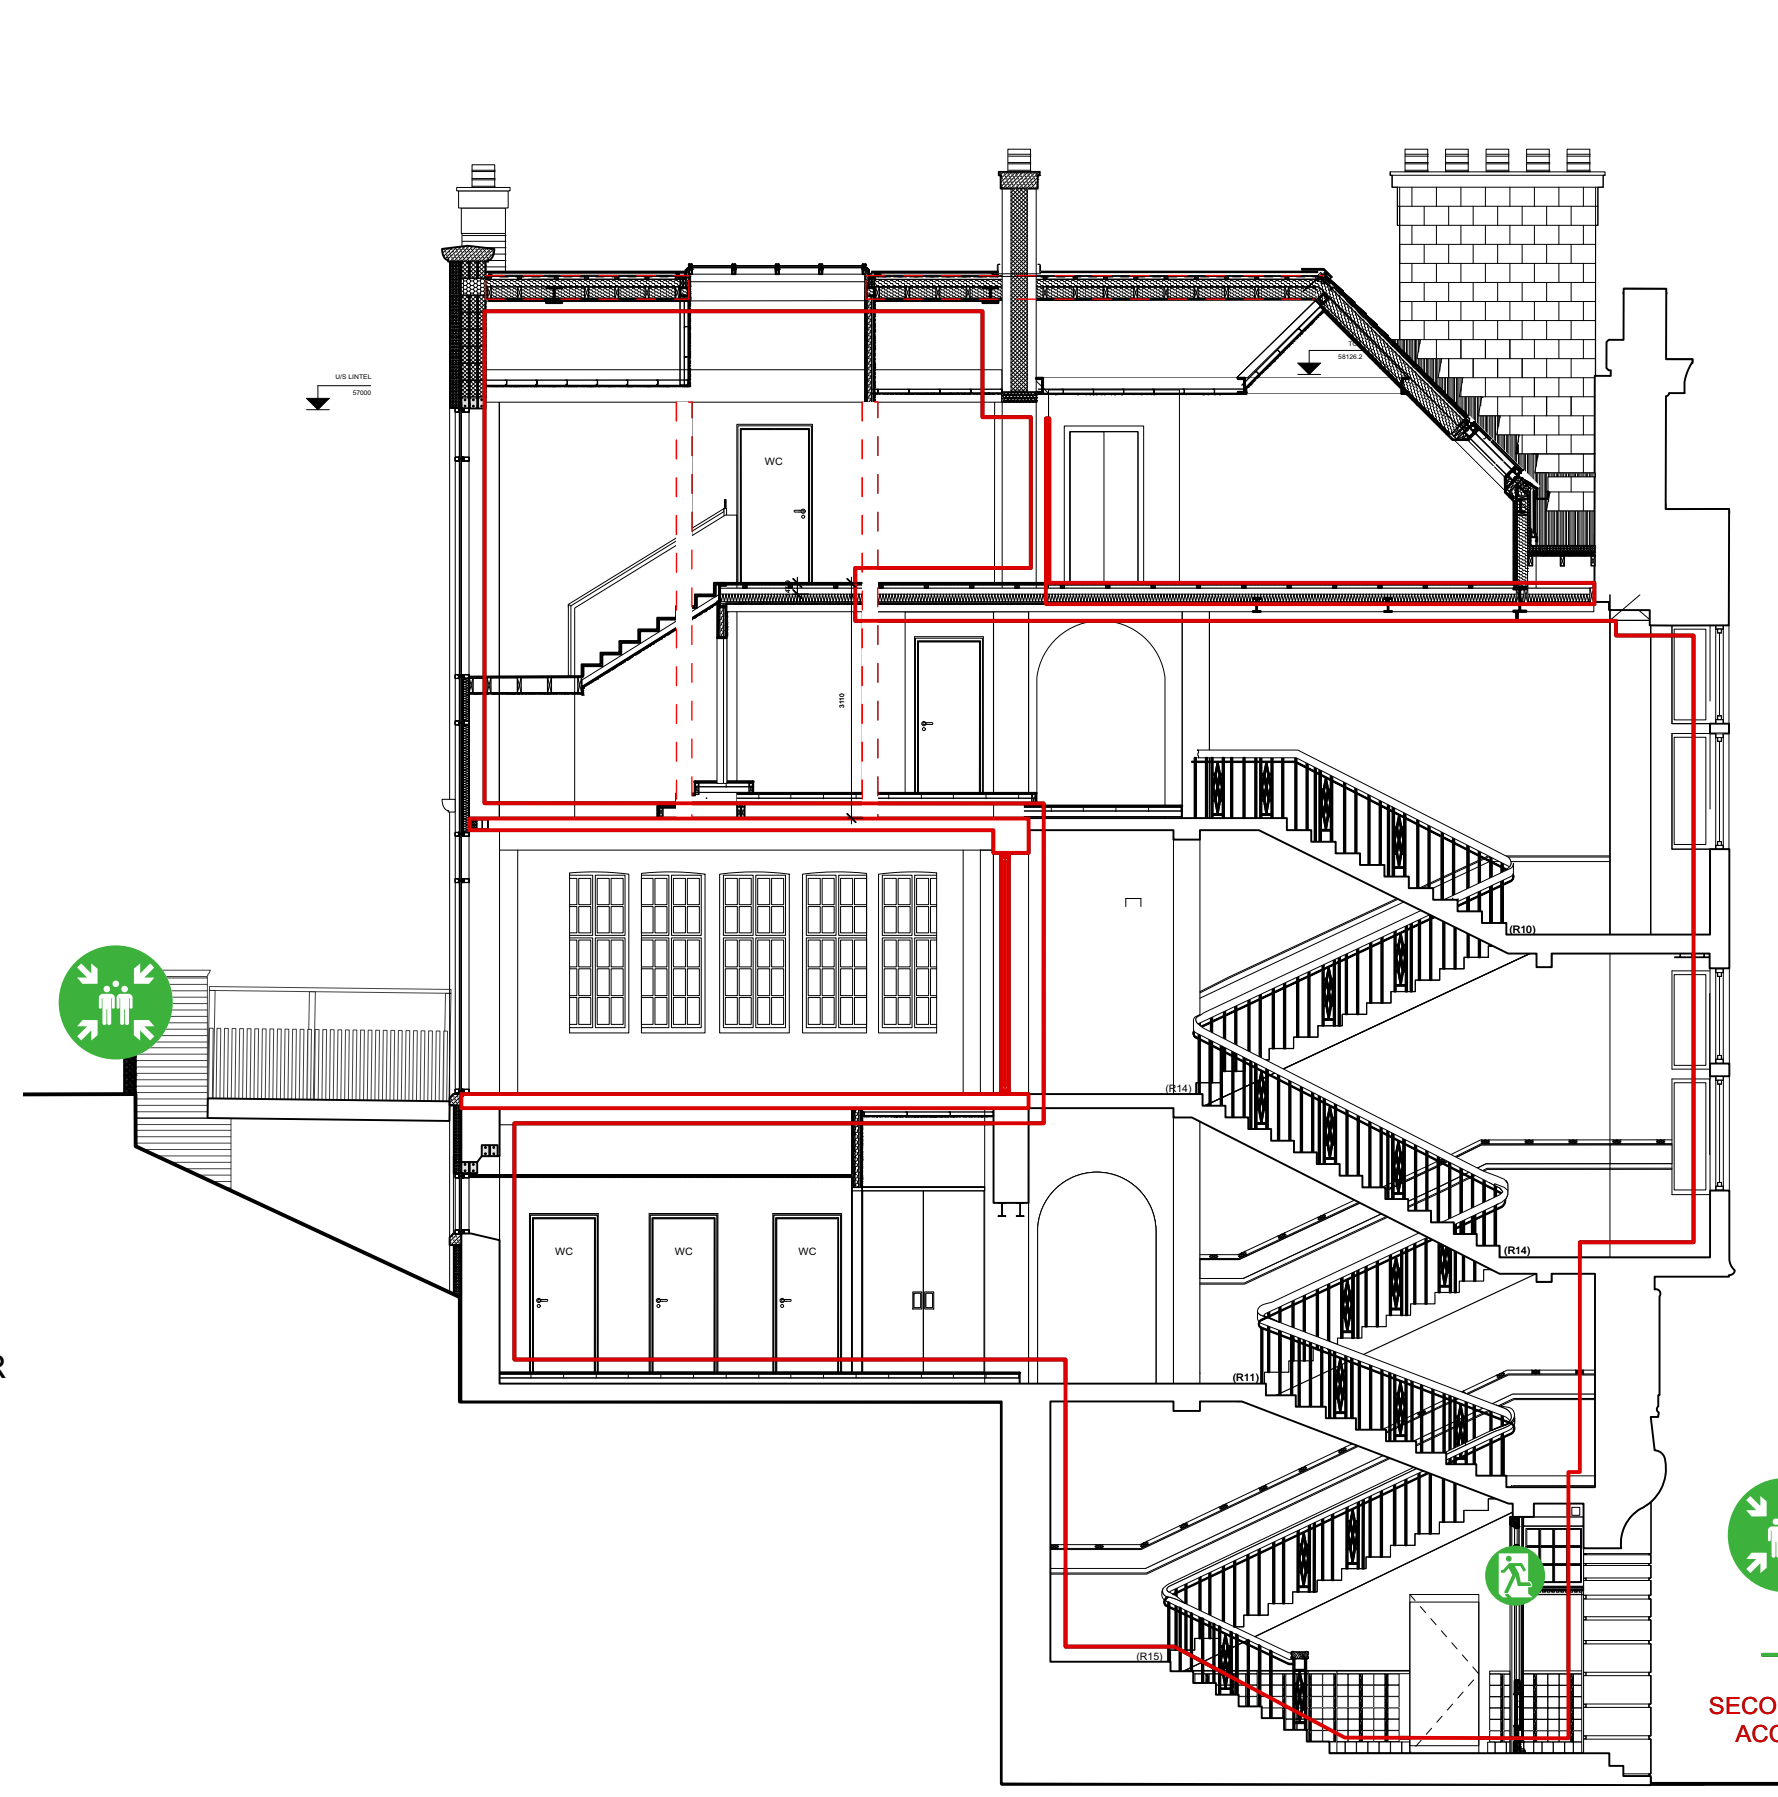


Section D-D Fire Protection  
SCALE 1:100 @ A1, 1:200 @ A3

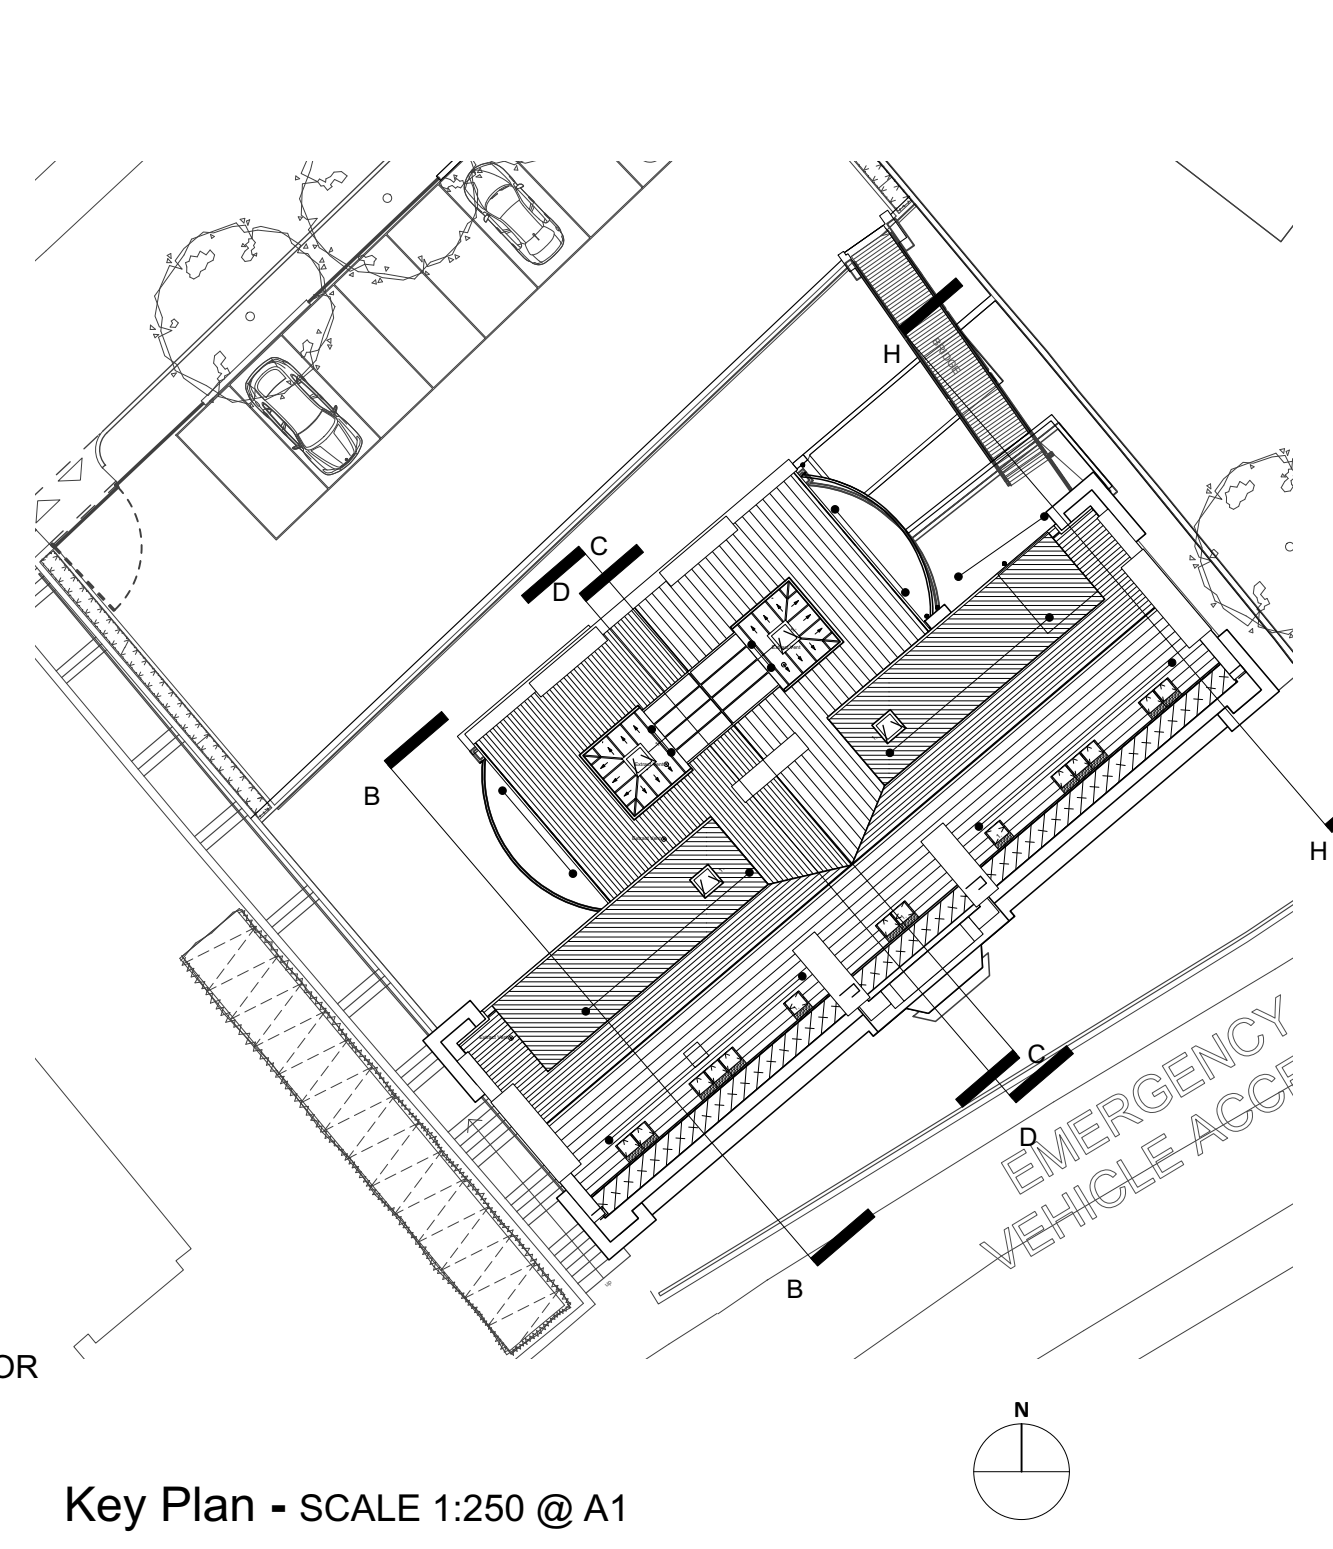

Key Plan - SCALE 1:250 @ A1

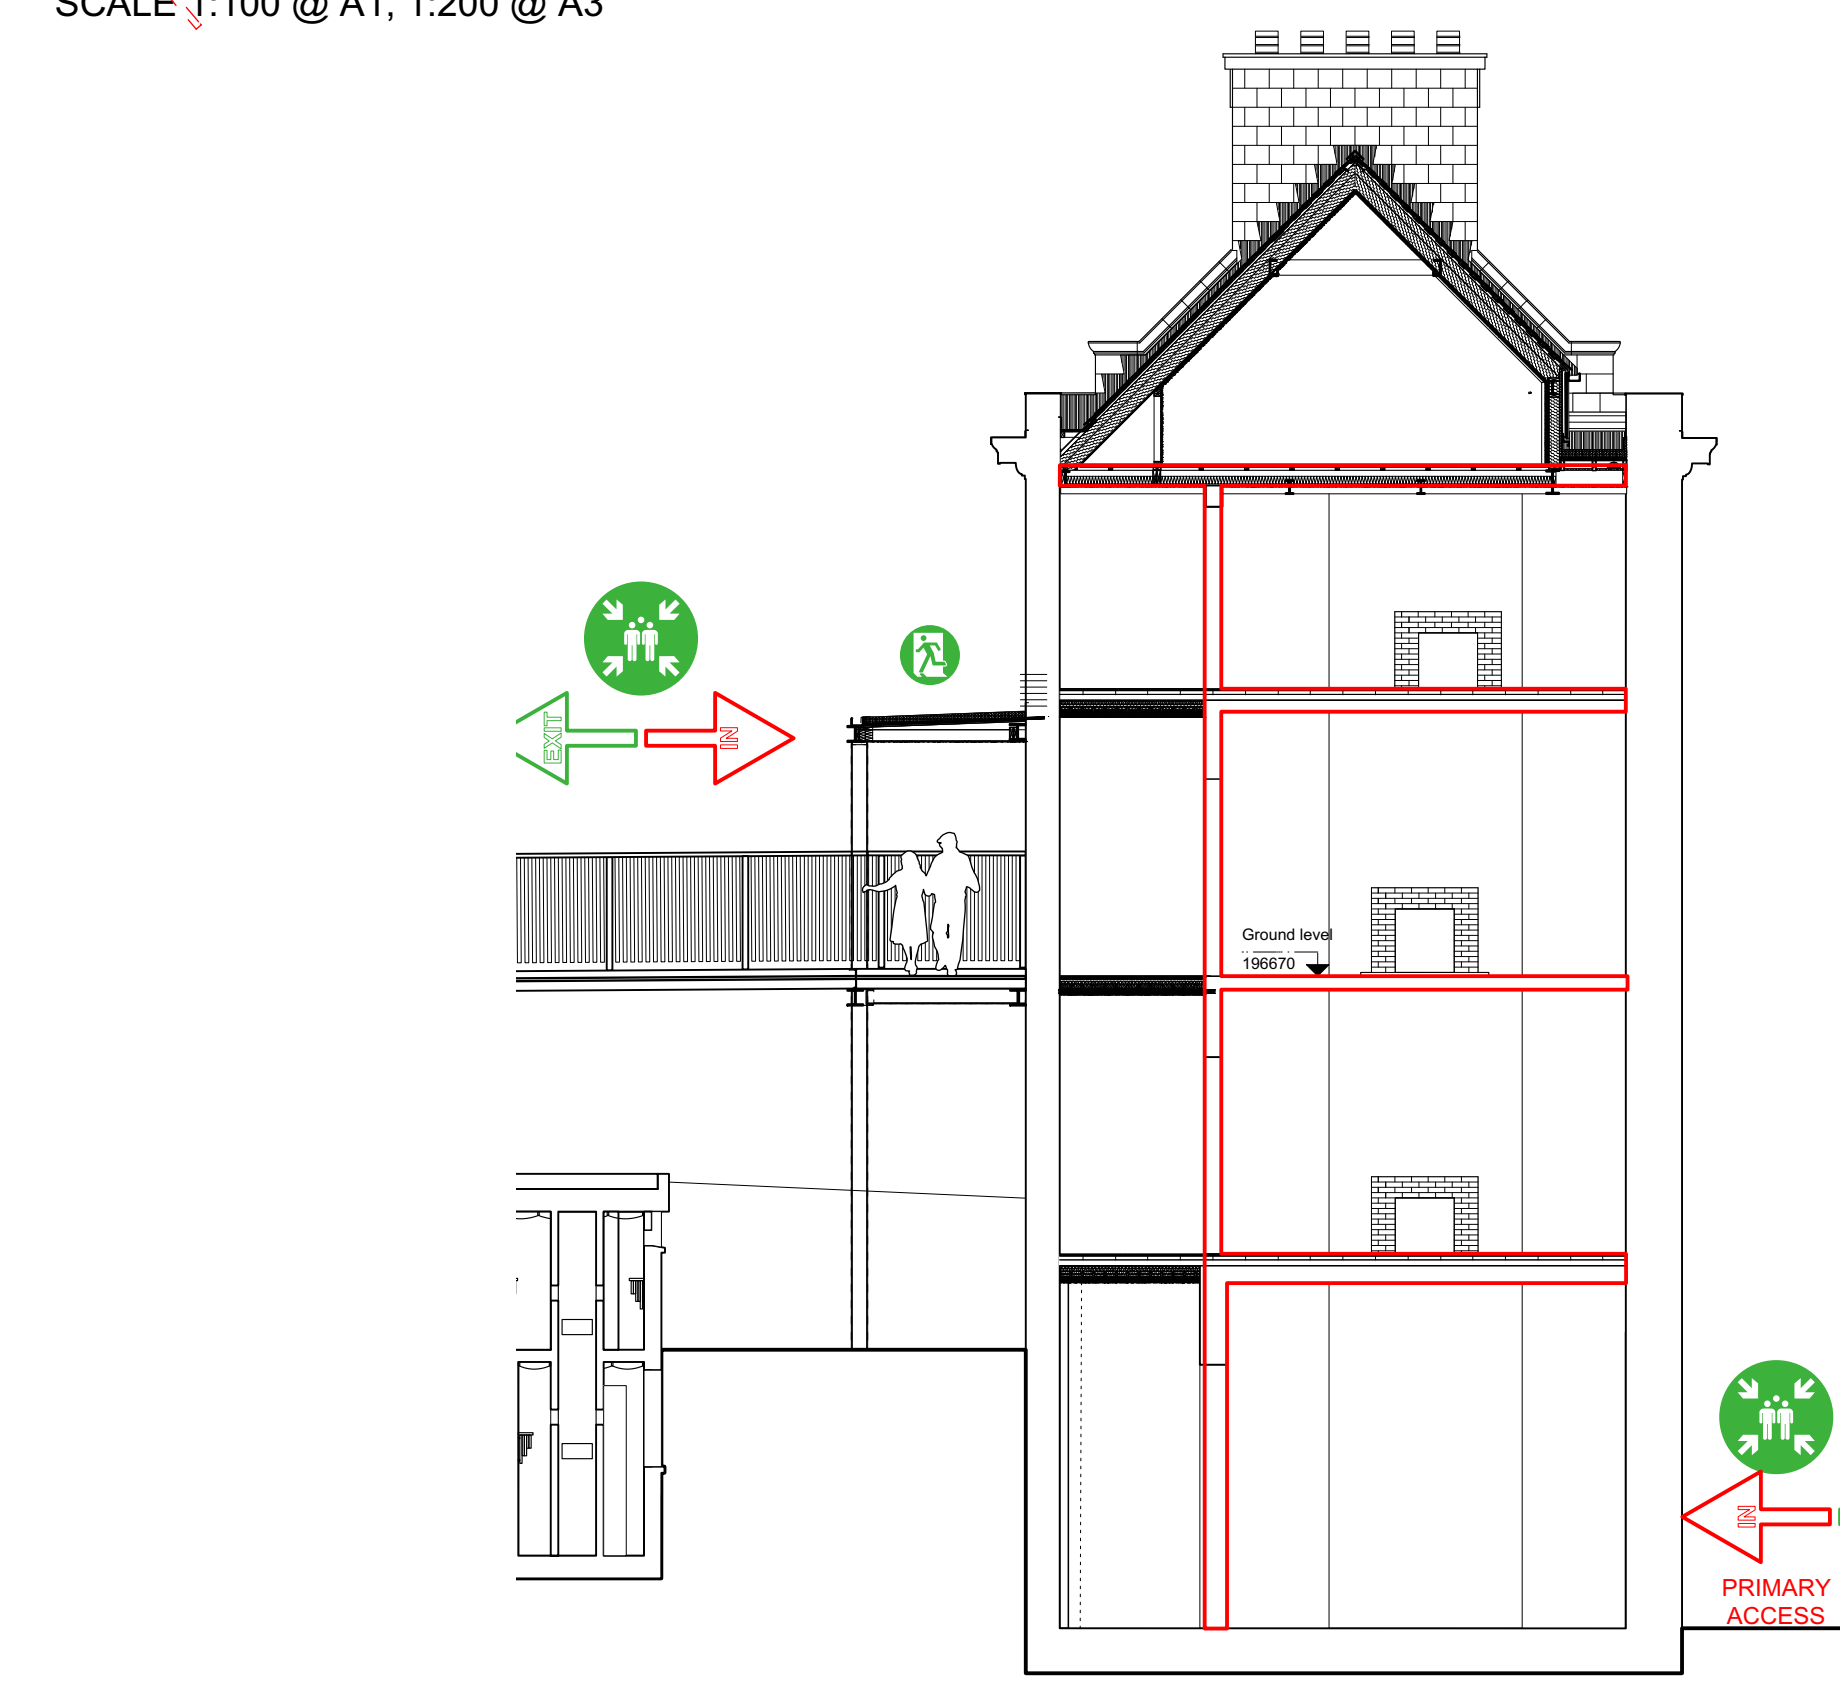

Section H-H Fire Protection  
SCALE 1:100 @ A1, 1:200 @ A3

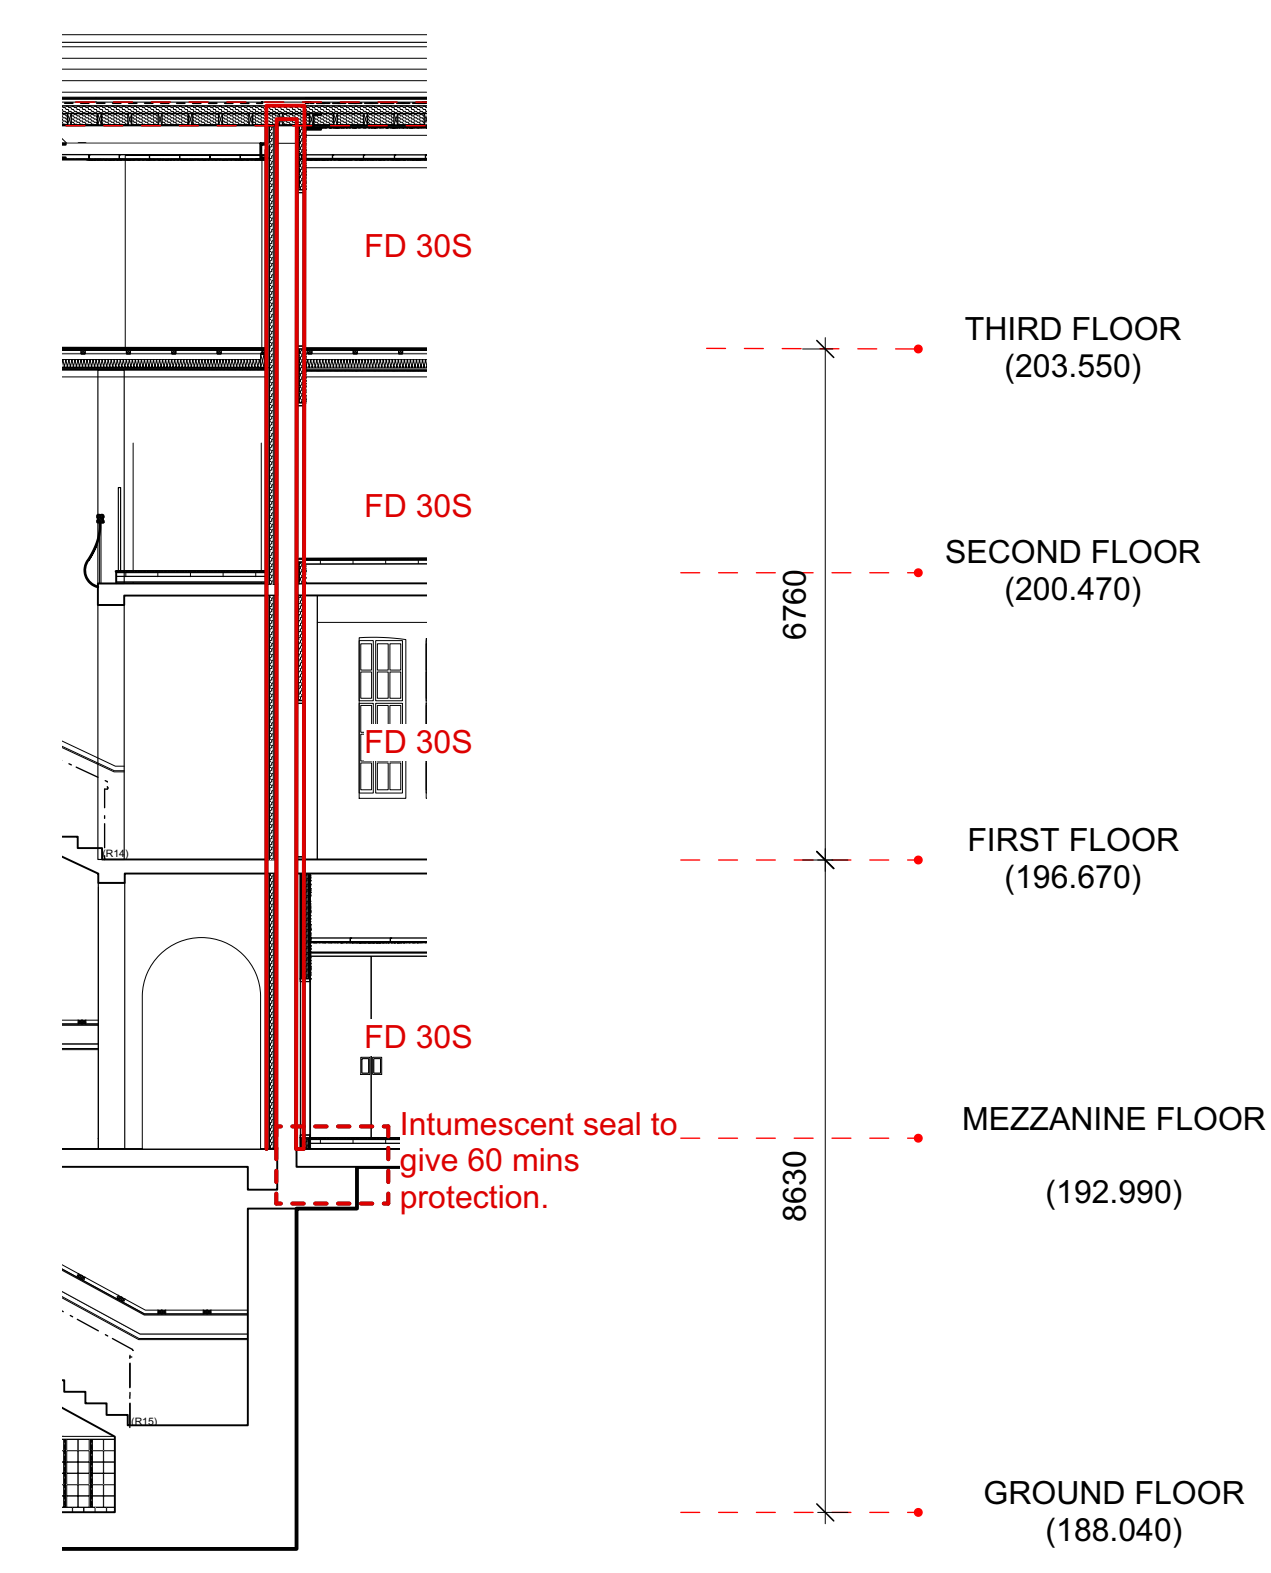

Section C-C Fire Protection to Riser  
SCALE 1:100 @ A1, 1:200 @ A3

- 60 Minute Fire Protection
- Secondary 60 Minute Fire Protection
- 15m
- Escape to point of relative safety
- Assembly Point
- Escape / Exit
- Fire Blanket
- Water / Co2 Extinguisher location
- Disabled Refuge with Call point
- FD 30s
- FD 30 S Fire door (All Door to have "fire door keep shut" signage)
- Back lit escape signage - Refer to M&E engineers specification

Notes:

Responsibility is not accepted for errors made by others scaling from this drawing.

All construction information should be taken from figured dimensions only. Dimensions are in millimetres unless otherwise stated.

All dimensions and conditions are to be checked on site prior to preparing drawings or commencing any work.

Any variations or supplementary drawings are to be approved by The Architect.

|     |            |                                                                              |
|-----|------------|------------------------------------------------------------------------------|
| B   | 23/03/2020 | Updated in accordance with ecology mitigation strategy. Title block altered. |
| A   | 16/09/2016 | Sections updated to latest proposal and fire protection altered.             |
| NO. | DATE       | REVISION                                                                     |

CLIENT

**Merthyr Tydfil CBC**

PROJECT

**YMCA, Merthyr Tydfil**

DRAWING TITLE

**Means of Escape 3**

DRAWN/CHECKED:

DC, TR

SCALE

1:50 @ A1

DATE

Aug. 2019

DRAWING NO.

**3510\_GA\_362 B**

REV.

DAVIES SUTTON ARCHITECTS

Penhevod Studios • Penhevod Street  
Orangelown • Cardiff • CF11 7JU  
Tel: 029 2066 4455 • Fax: 029 2066 4411  
E-mail: office@davies-sutton.co.uk  
Web: www.davies-sutton.co.uk

DO NOT SCALE FOR CONSTRUCTION PURPOSES • ALL DIMENSIONS TO BE CHECKED ON SITE • NOTIFY ARCHITECT OF ALL DISCREPANCIES • THIS DRAWING IS COPYRIGHT