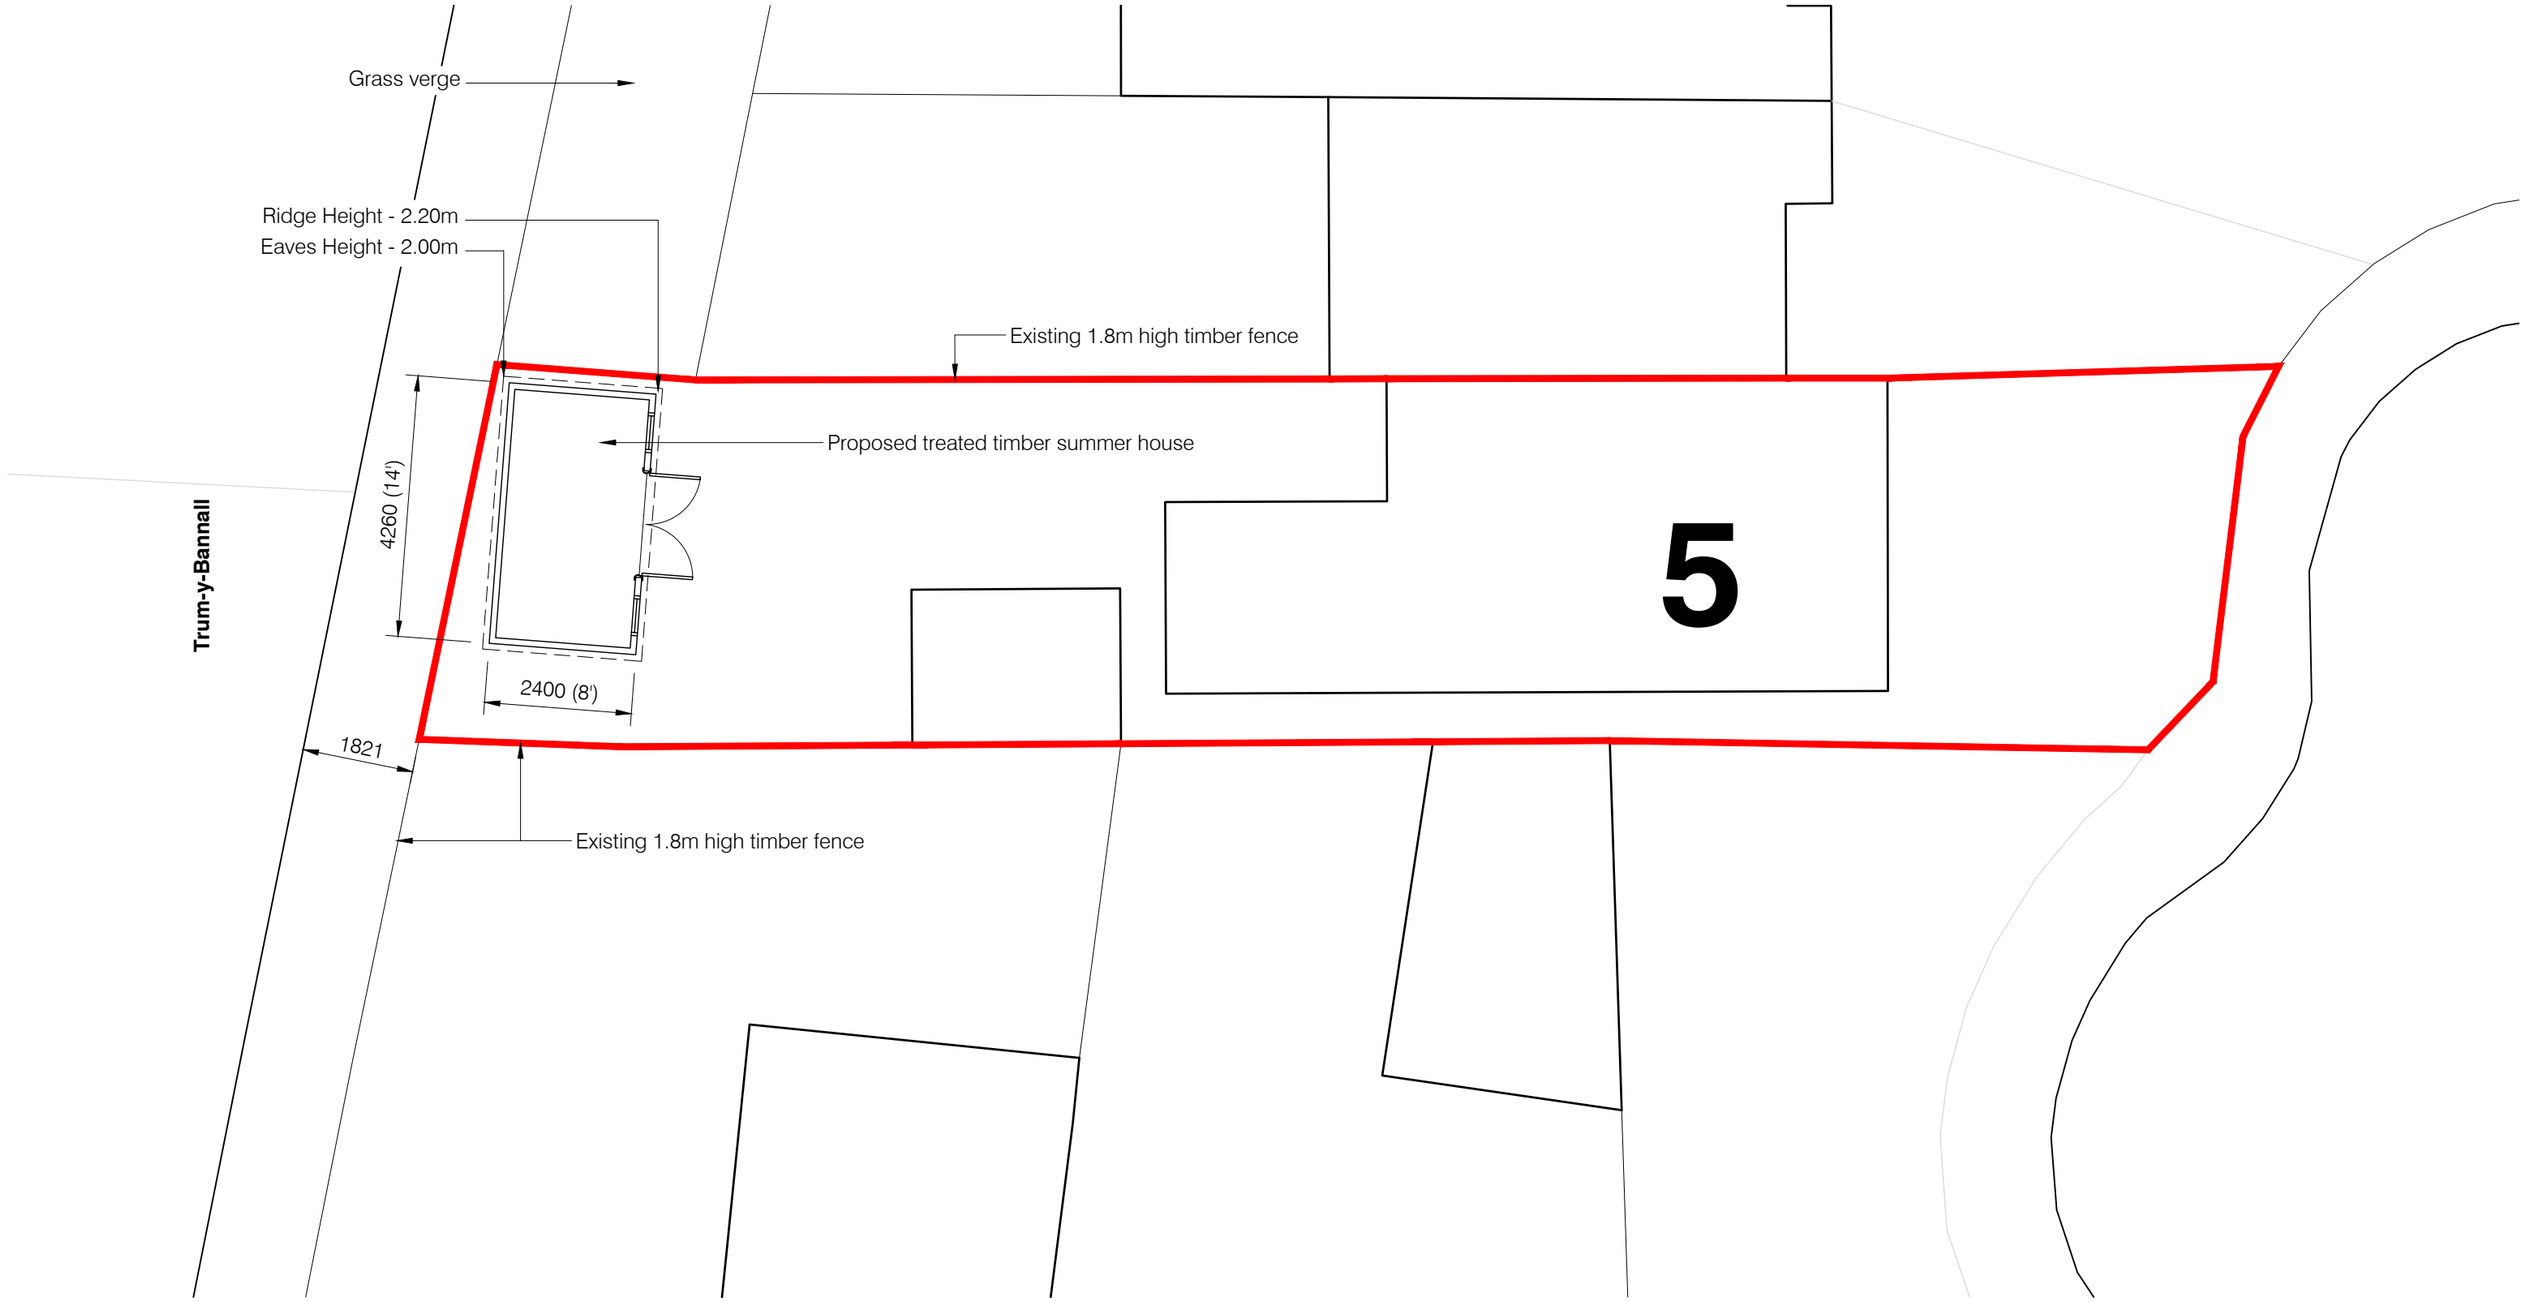

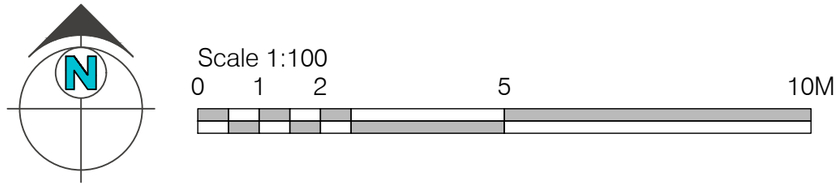

DPH ARCHITECT

Revision	Date	Description	Drawn

This drawing is covered by copyright which remains with DPH Architect, and must not be reproduced in any form without their express permission. This drawing should not be scaled for construction purposes, use figured dimensions only.

Client
HELEN WALLIS

Project
5 BEACON HEIGHTS, MERTHYR TYDFIL, CF48 1NL

Drawing
PROPOSED SITE PLAN

Scale	Date	Drawn	Checked
1:100 @ A3	05.04.2025	DPH	

Job No.	Dwg No.	Revision	Status
146	PL 02		PLANNING

DPH ARCHITECT
6 WEST GROVE
MERTHYR TYDFIL
CF47 8HJ
T: 07947 243847
www.dpharchitect.co.uk