


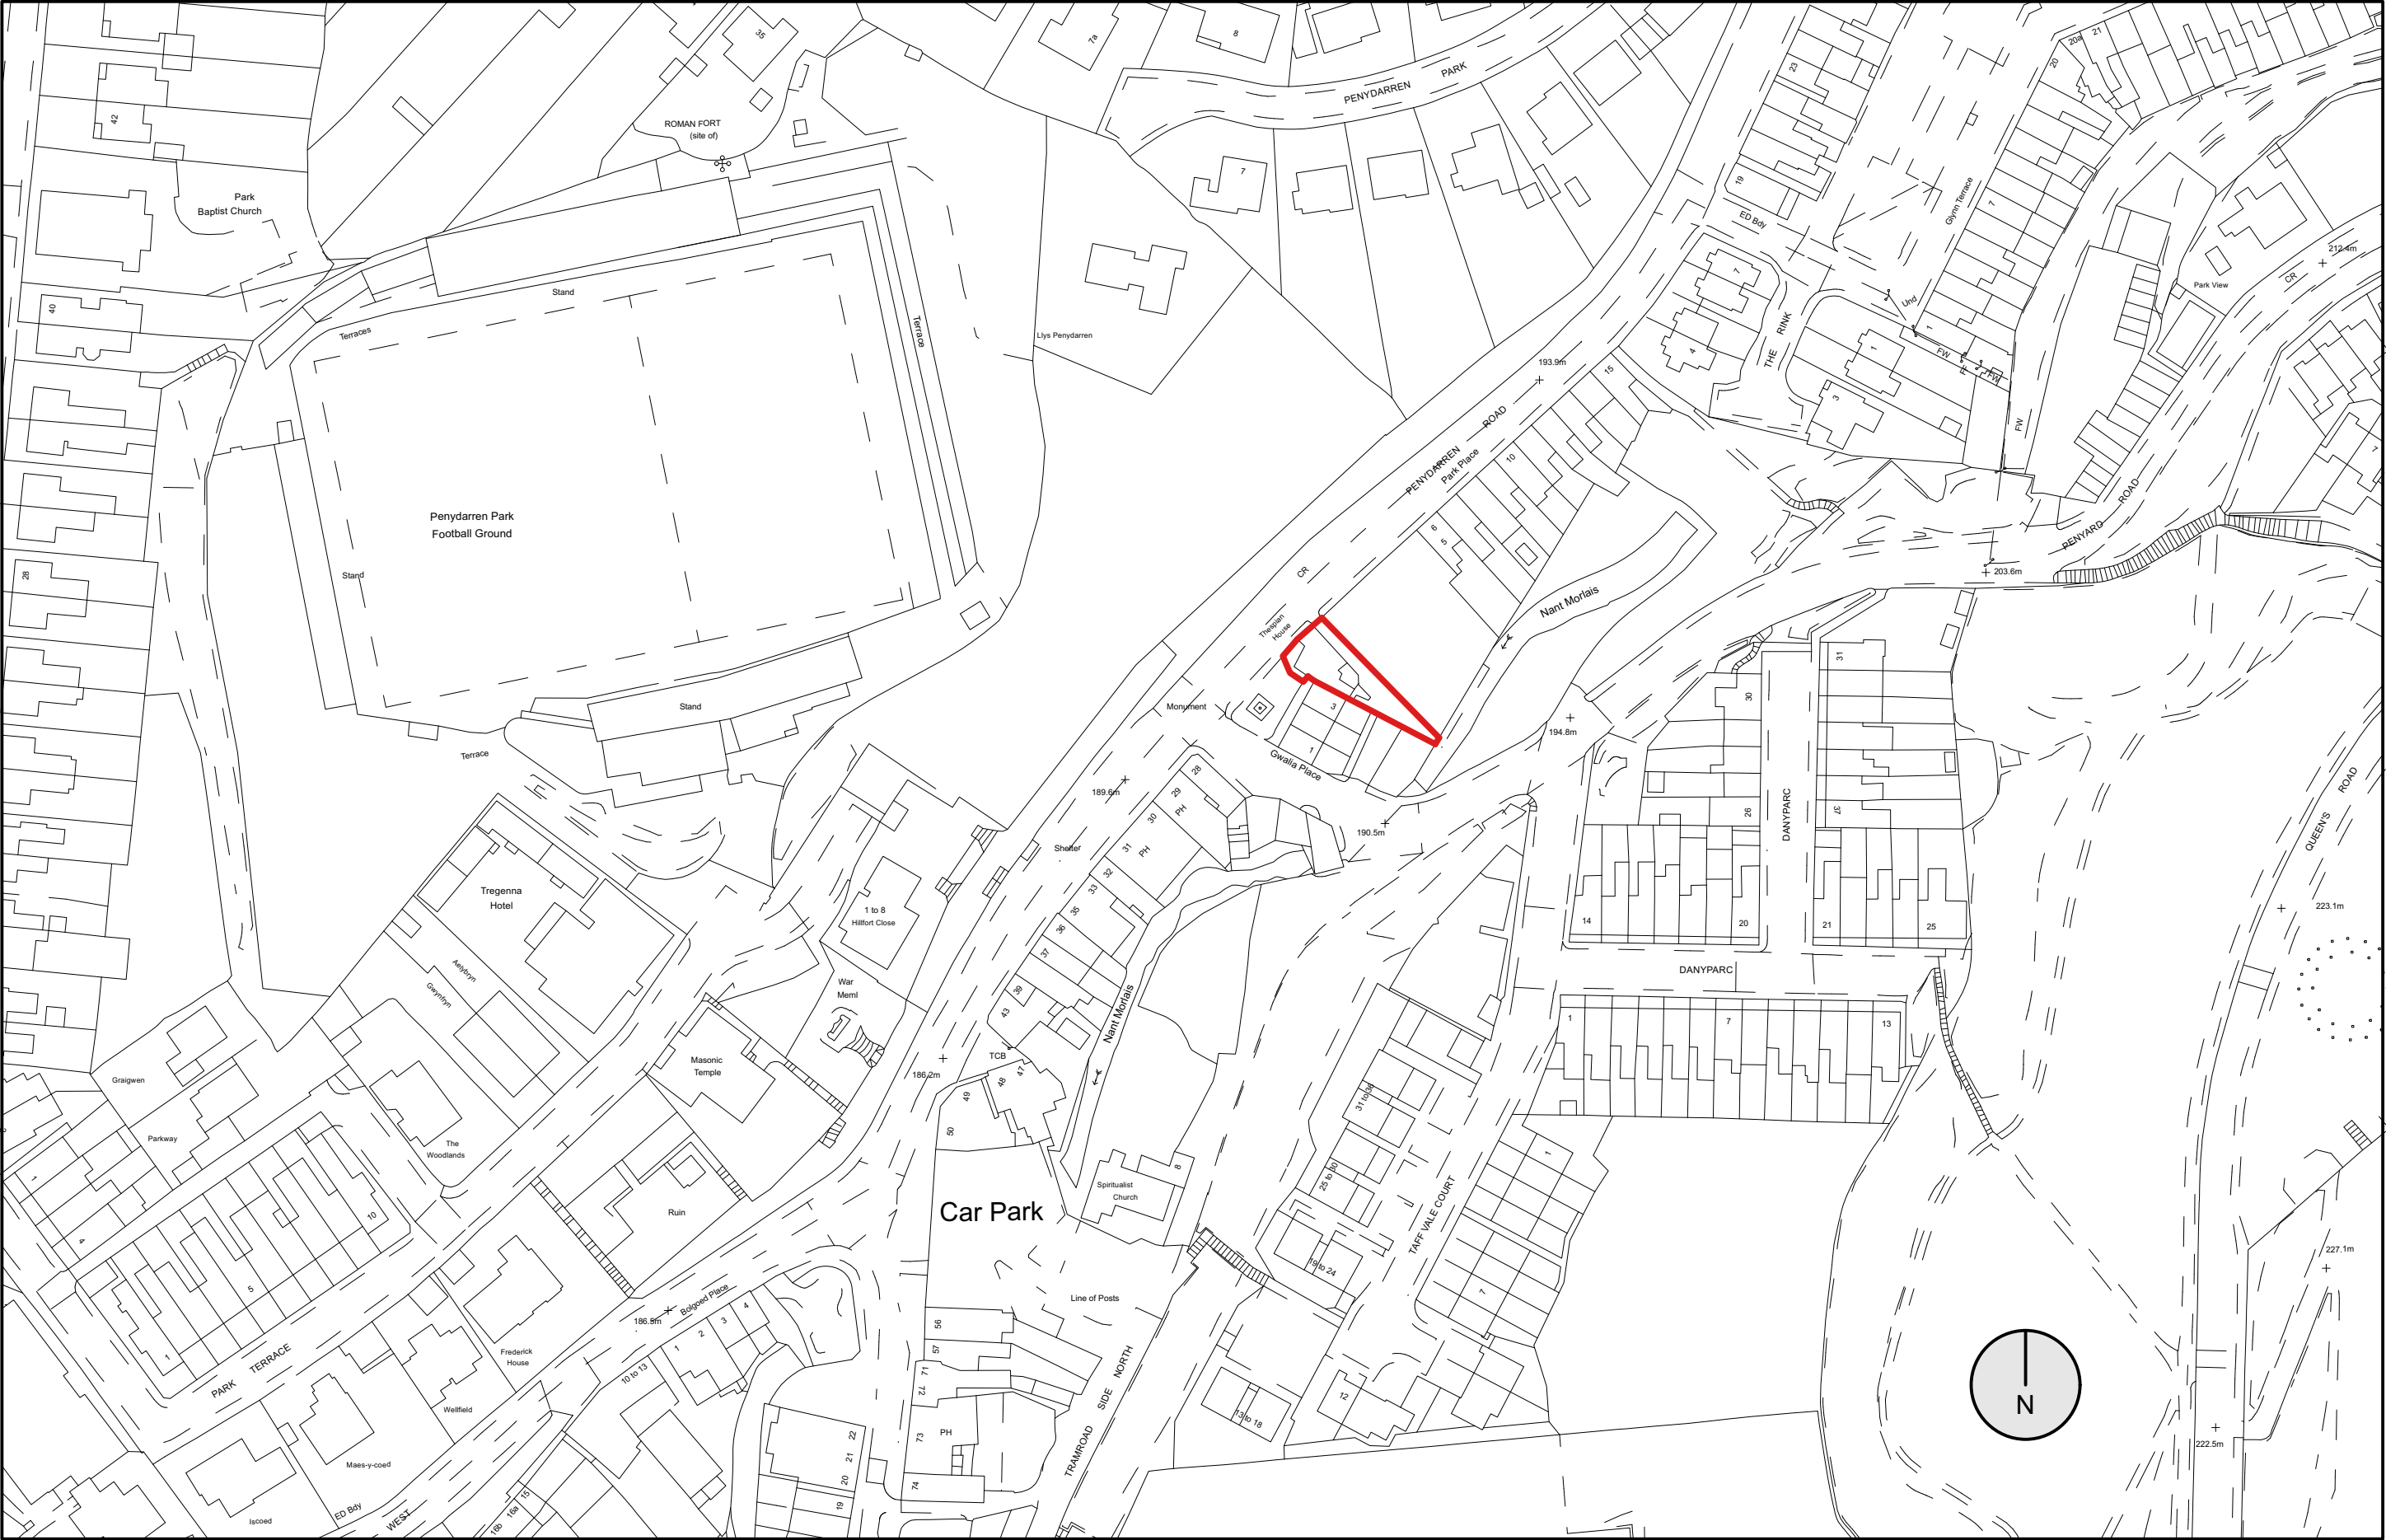

SITE LOCATION PLAN 1:1250

**George and Co.**

Thespian House,
Penydarren Rd, Merthyr
Tydfil, CF47 0LJ

907.01A	site location plan	
planning	1:1250@ A3	OCT 23 AJ
George + Co Crownford House, Swan Street, Merthyr Tydfil, Mid Glamorgan, Wales, CF47 8EU TEL 07830328652 hello@georgeandco.studio		
DO NOT SCALE THIS DRAWING	©George and Co.	