


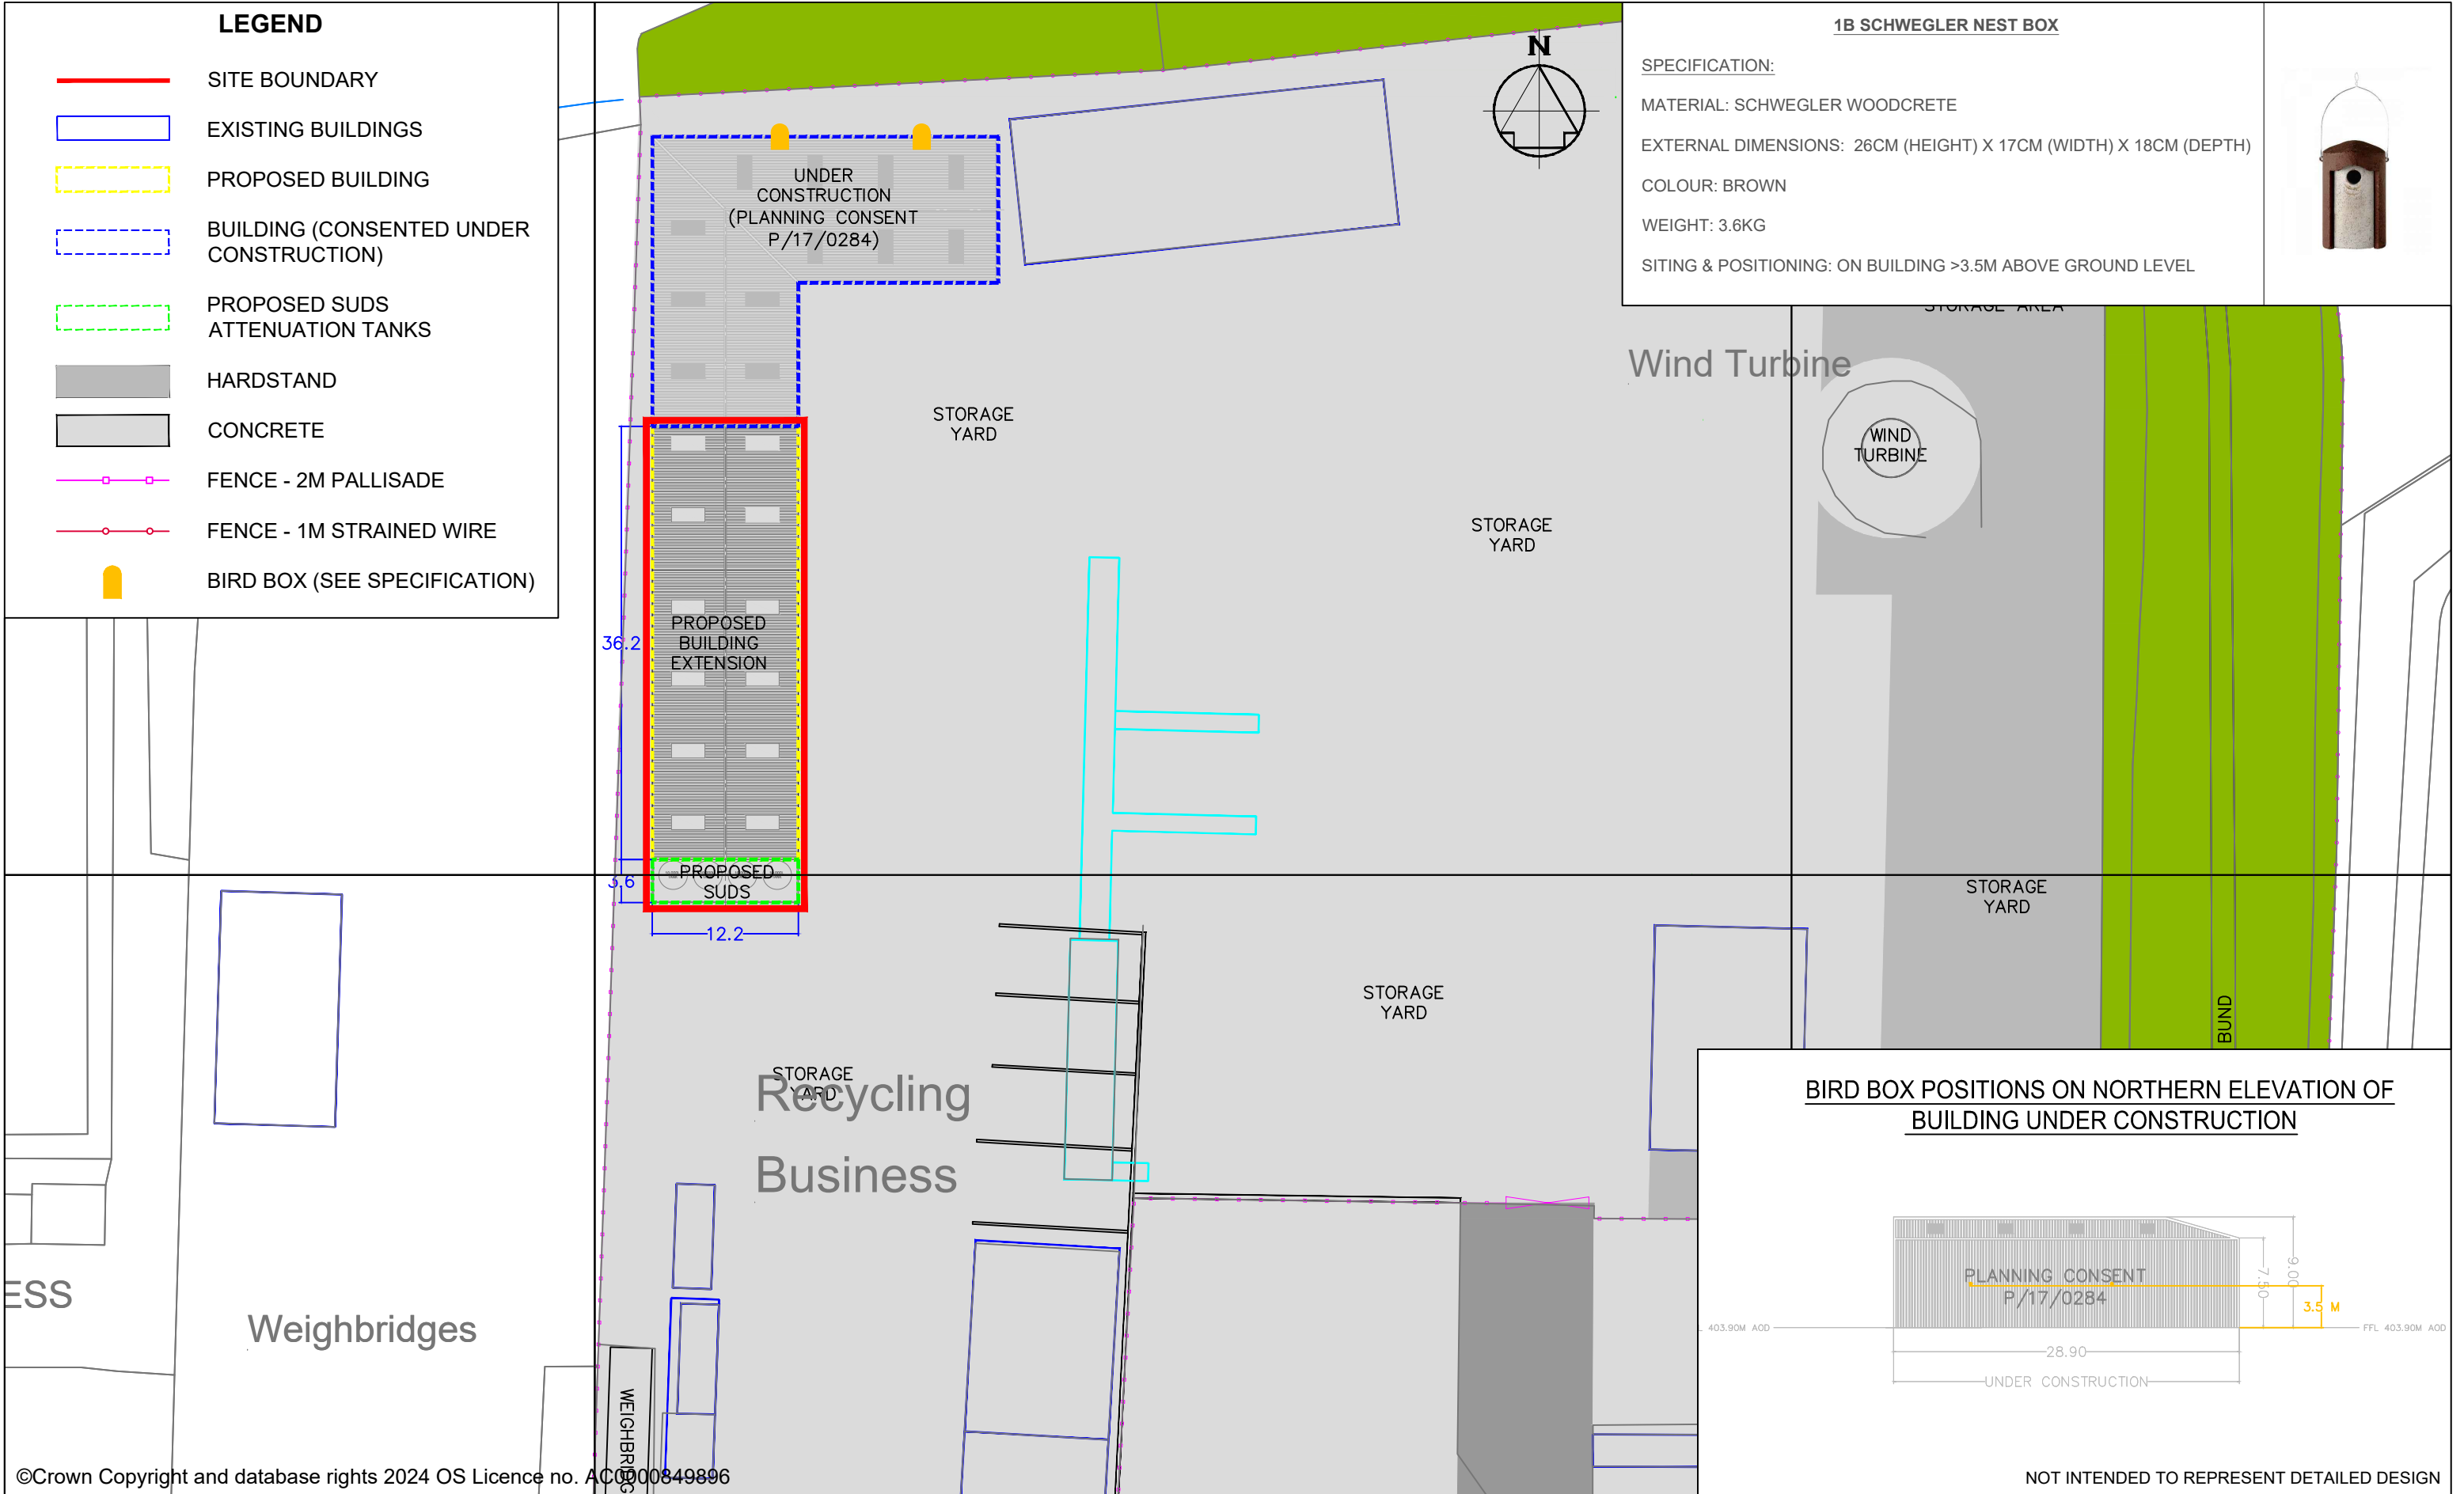

©Crown Copyright and database rights 2024 OS Licence no. AC0900849896

AMENDMENTS	REV	REF	DETAILS	DATE	MADE BY	CHKD BY



TECHNIA ENVIRONMENT AND PLANNING LTD
UNIT 1 FOXES LANE, OAKDALE BUSINESS PARK,
BLACKWOOD, CAERPHILLY, NP12 4AB
TEL: 02921 900 400
EMAIL: PLANNING@TEPL.EU

MERTHYR BOROUGH RECYCLING
COMPANY LTD

LOCATION OF BIRD BOXES

Job No. MBRC Drg No. 11131 - 000 - D

Drawn	CGM	Scale
Ch'kd	SCW	1:500
Appr'd	NB	@A3
Date	23/10/24	