


Site/Block Plan for Proposed Heat Pump Installation

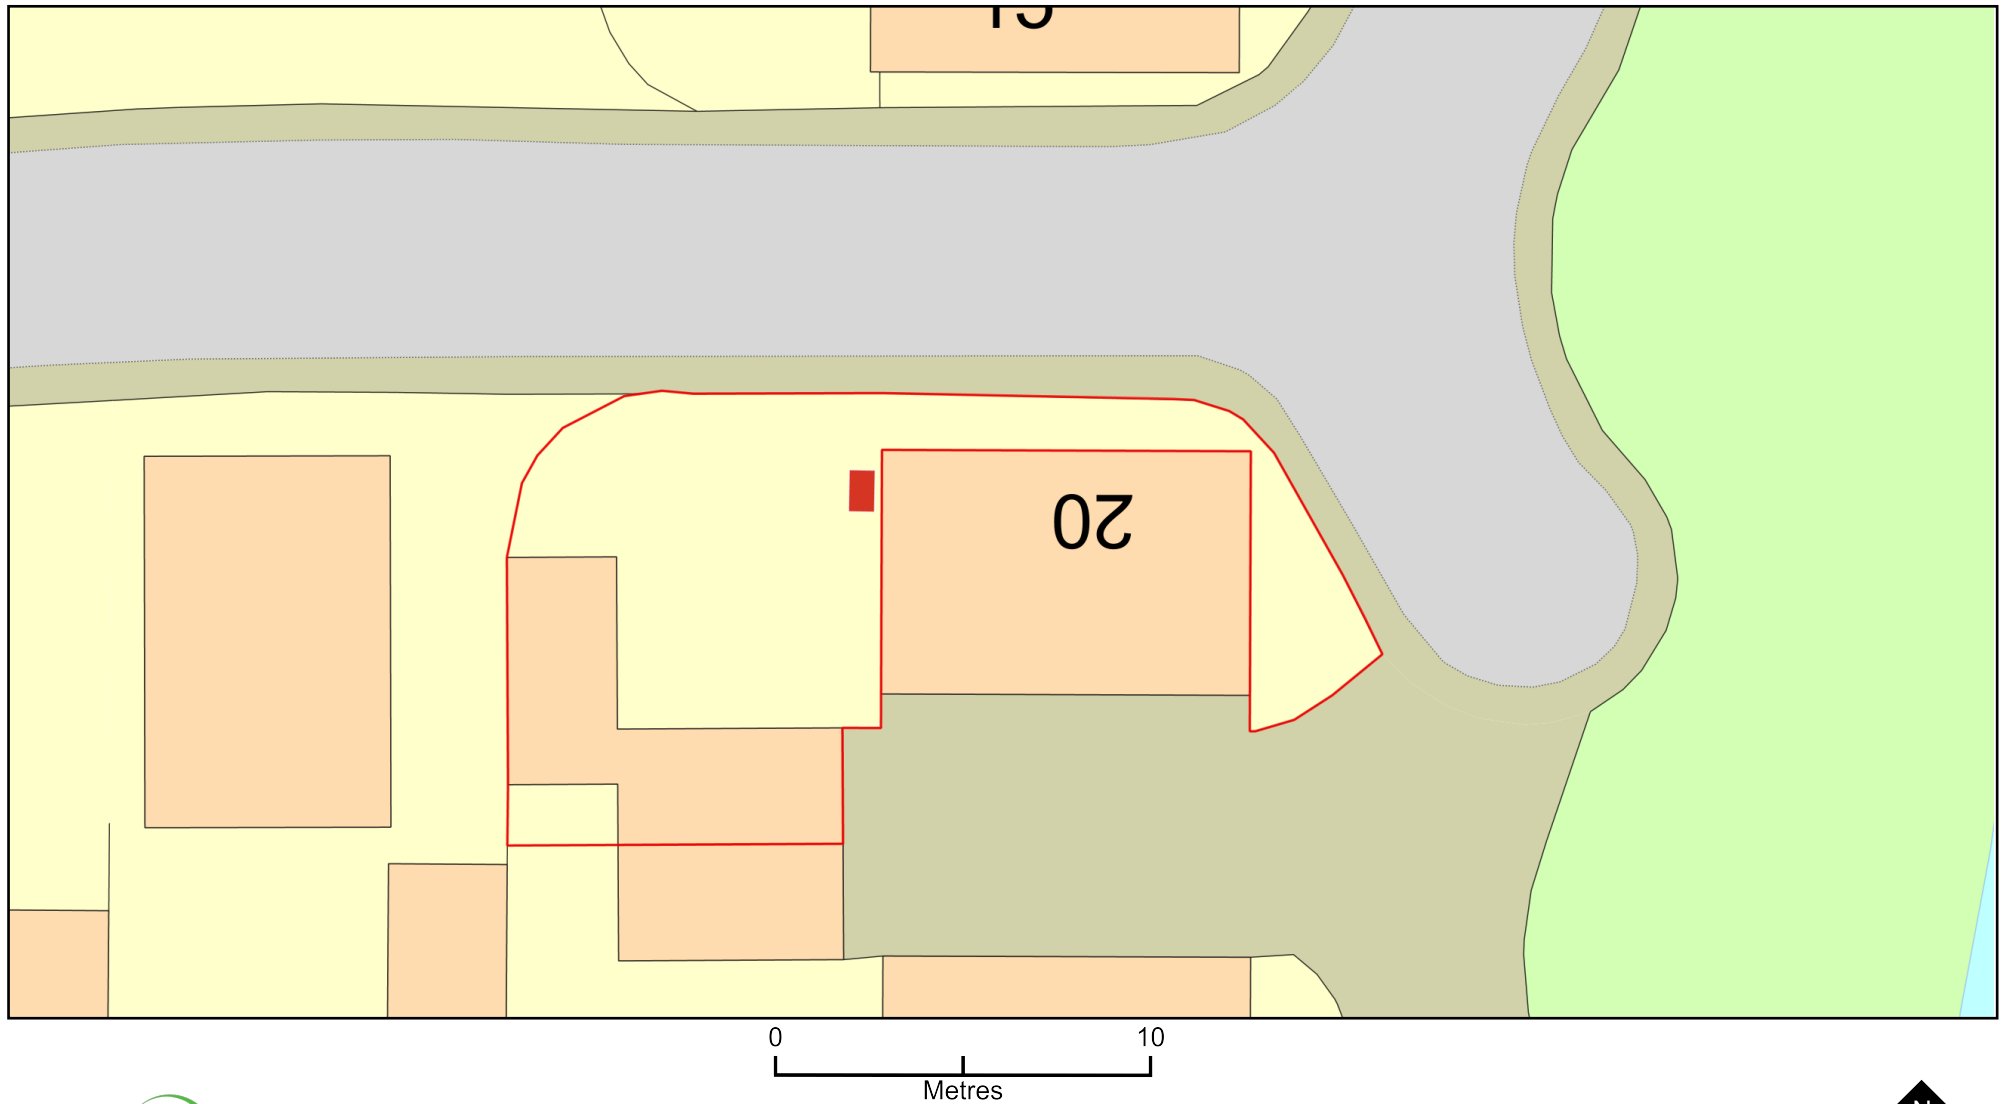

Plan Produced for: Planning Department

Date Produced: 30 Oct 2024

Plan Reference Number: TQRQM24304111745113

Scale: 1:200 @ A4

© Crown copyright and database rights 2023 OS 100042766