
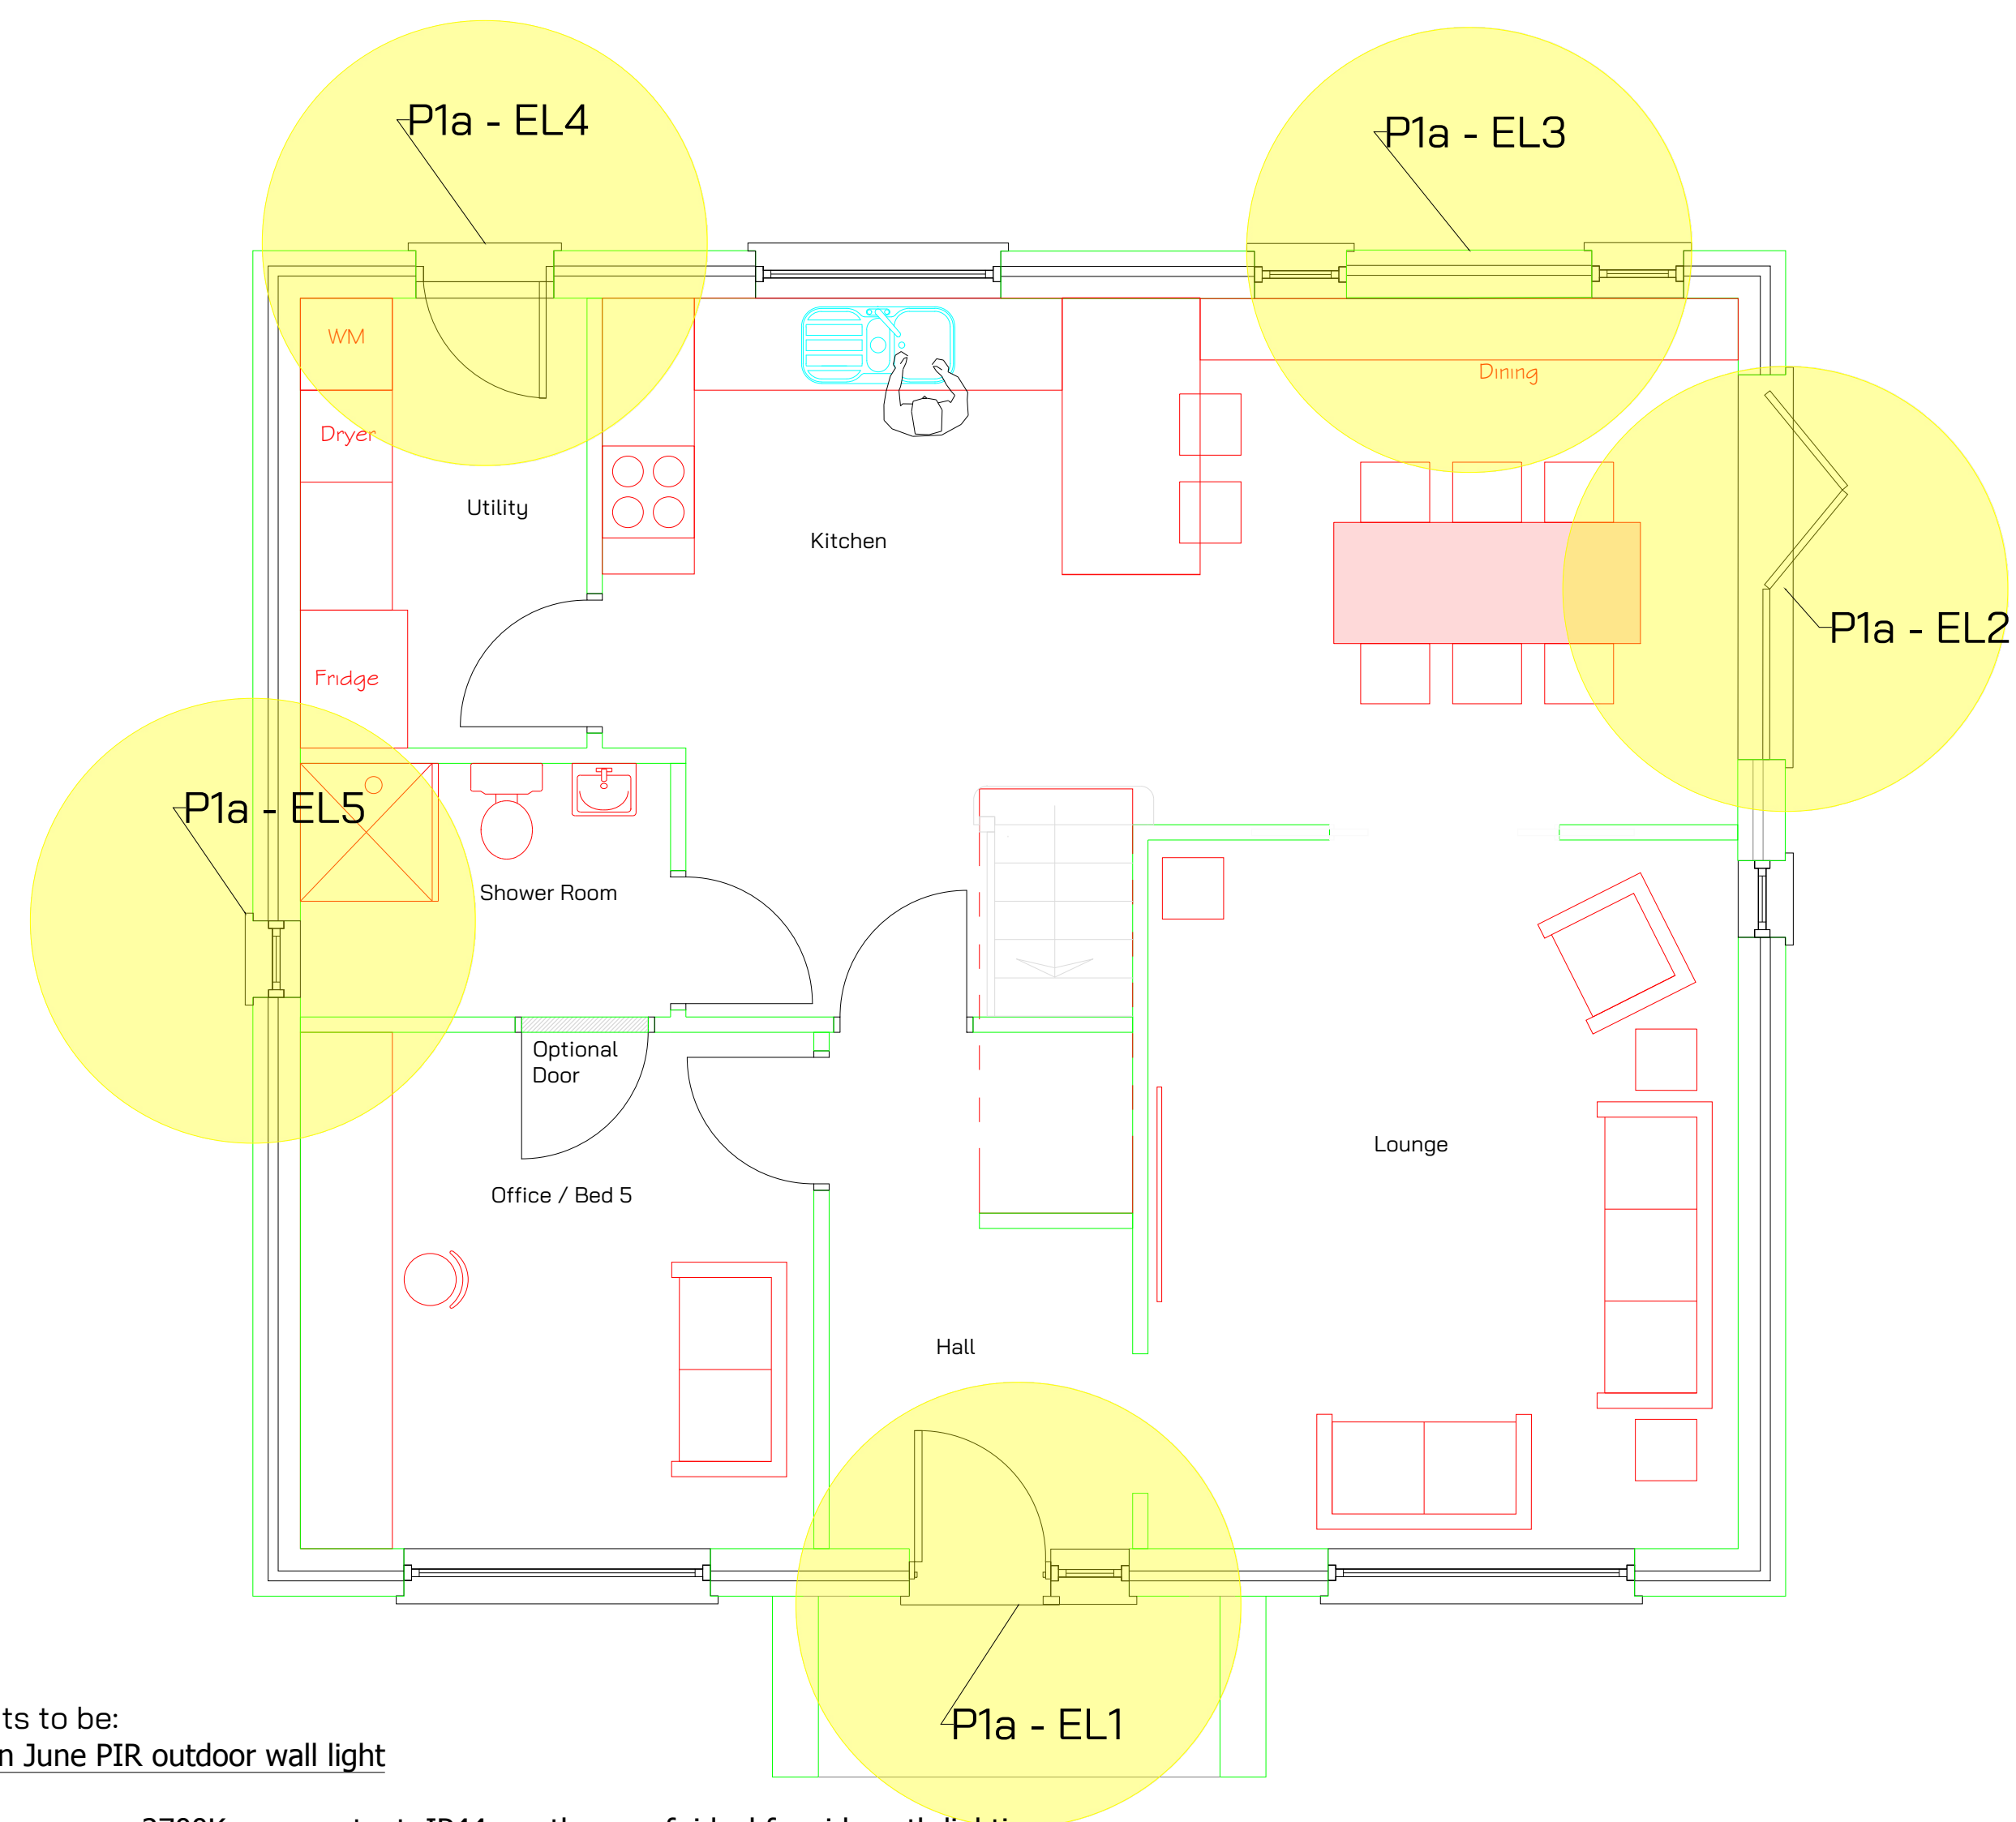


Proposed Exterior Lighting Plot 1a Cwm Woods Grove

Reviewed By: Matt Dowling
Date:19/08/2026

Wildlife Housing - Key

Bat box (Red)
Swift box (Green)
Sparrow Crevices (Blue)
Tit Boxes (Magenta)

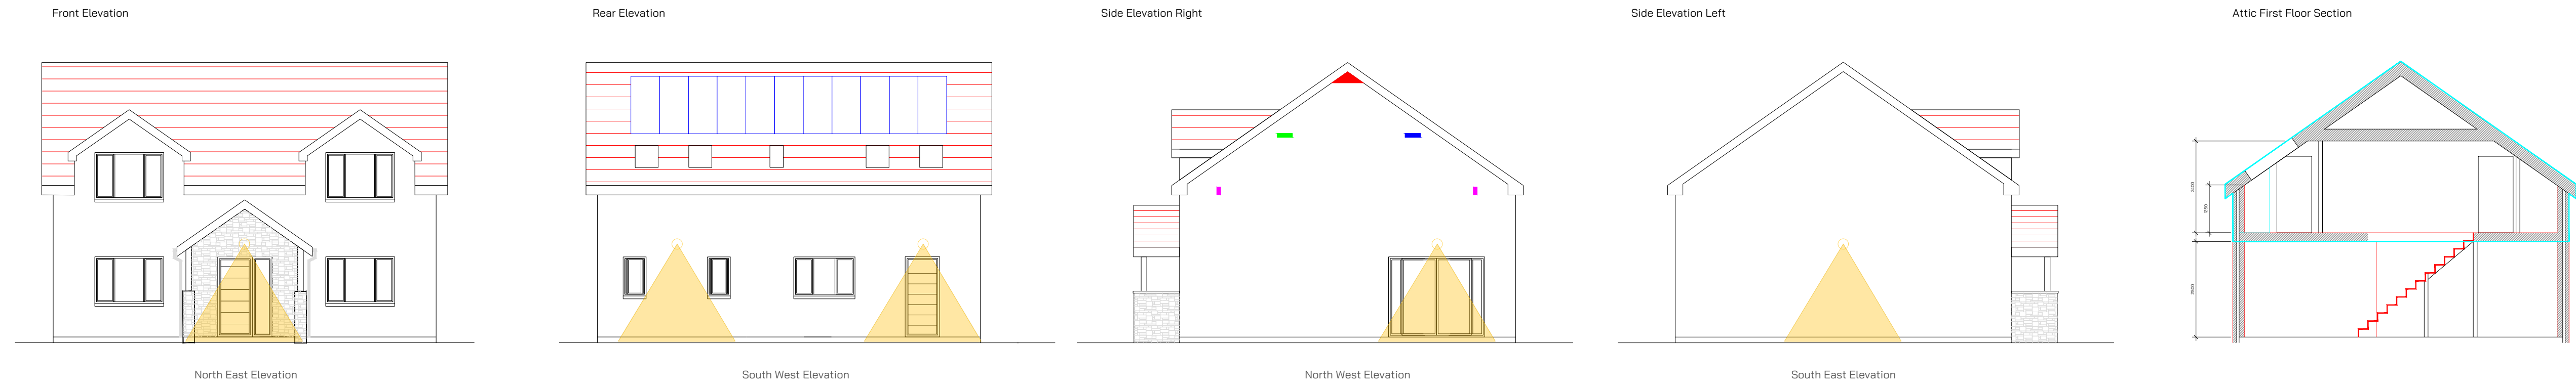

Note


All exterior lights to be:
Philips myGarden June PIR outdoor wall light

Integrated motion sensor, 2700K warm output, IP44 weatherproof, ideal for side path lighting with downward shielded illumination

- All exterior lighting positioned at a max 2.5 m height
- All exterior lighting to be operated with internal switch and PIR one minute or less
- All proposed positions protect hedgerows from constant illumination



Plan Key

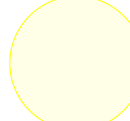-  Site Boundary
-  Close Boarded Fence on Plot Boundary with Hedgehog openings (130mmx130mm) every 5m
-  Protective Wire Fence to Hedgerow
-  Lawn (Emorgates EL1)
-  Rain Gardens and Planting Areas
-  Garden Walls
-  Hedgerow with close boarded and protective fences
-  Trees
-  Proposed Exterior Lighting - Indicated by P1a-EL1-5