

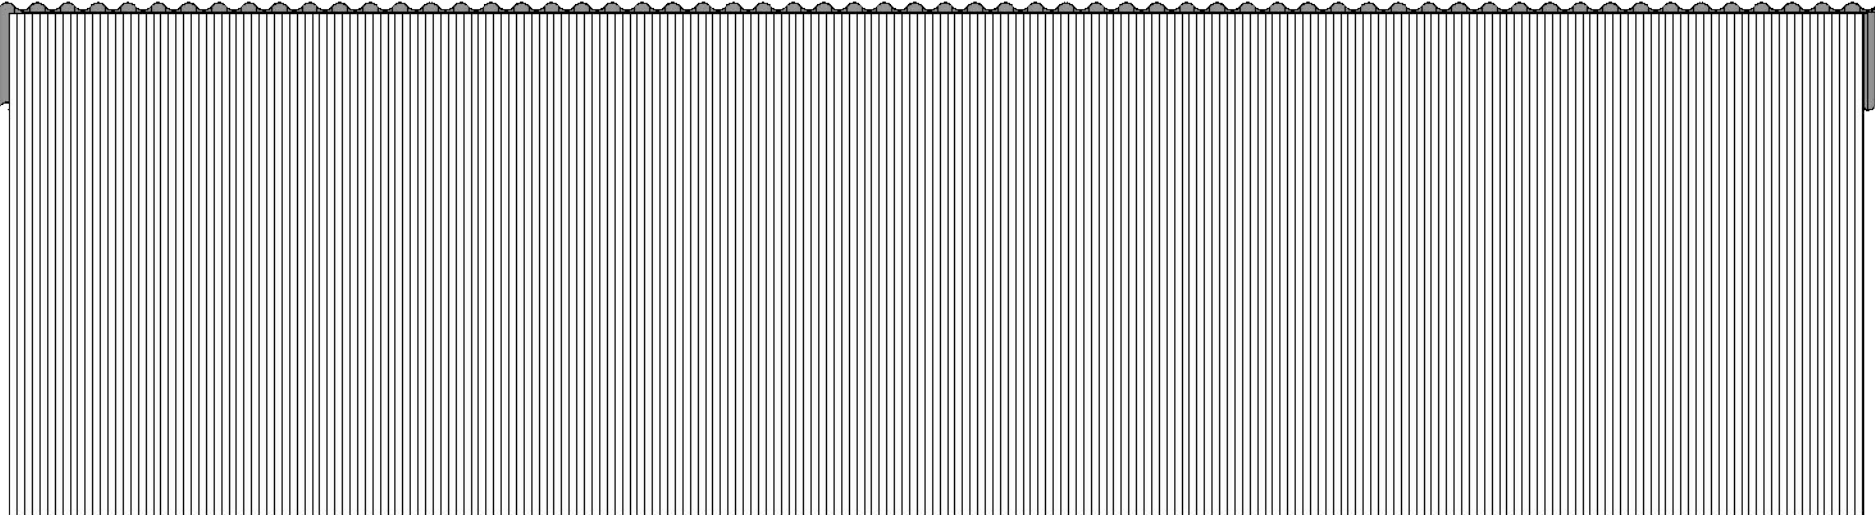
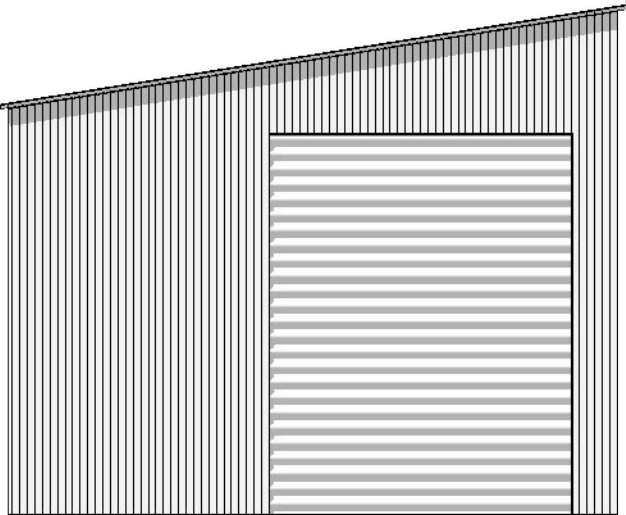


Proposed Elevations @ 1:100

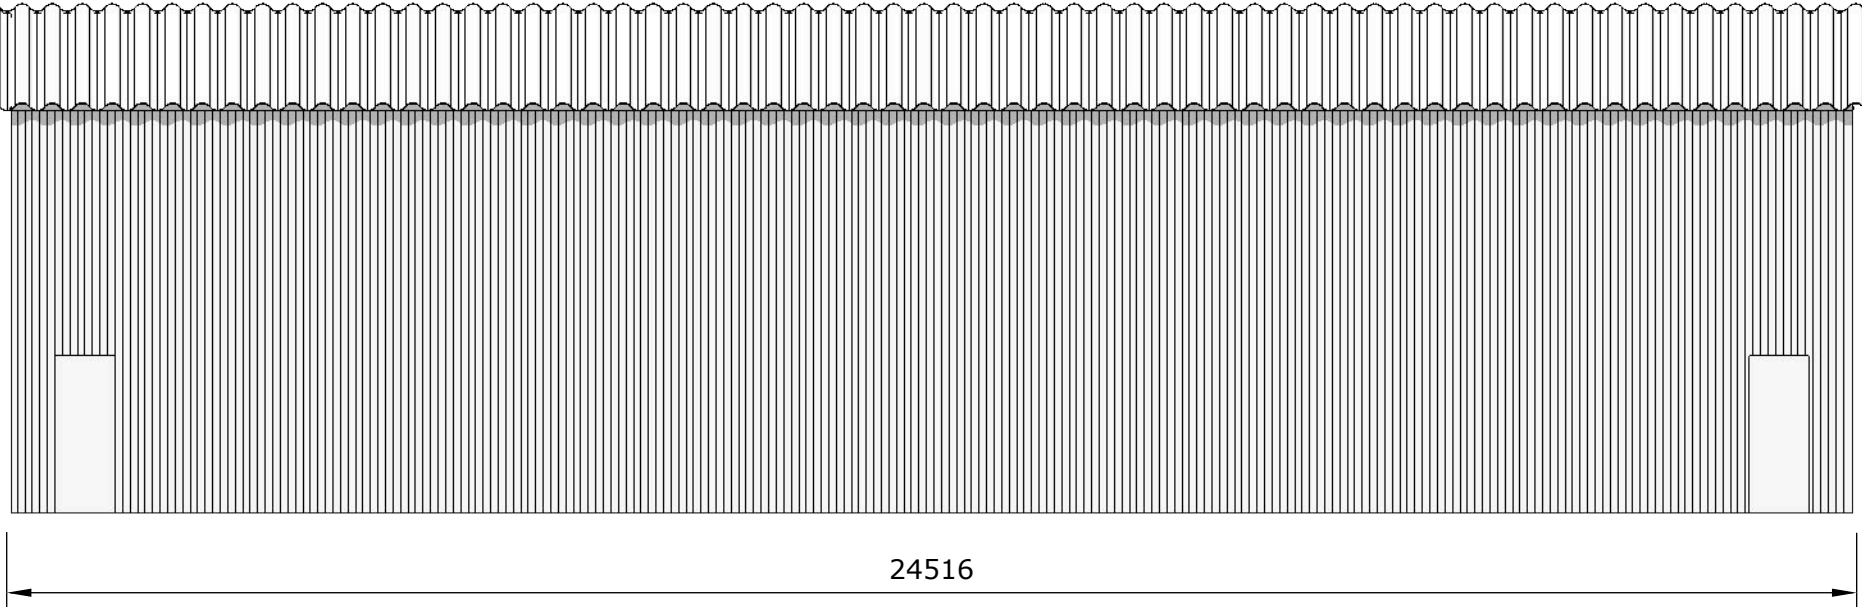

Existing Elevations @ 1:100

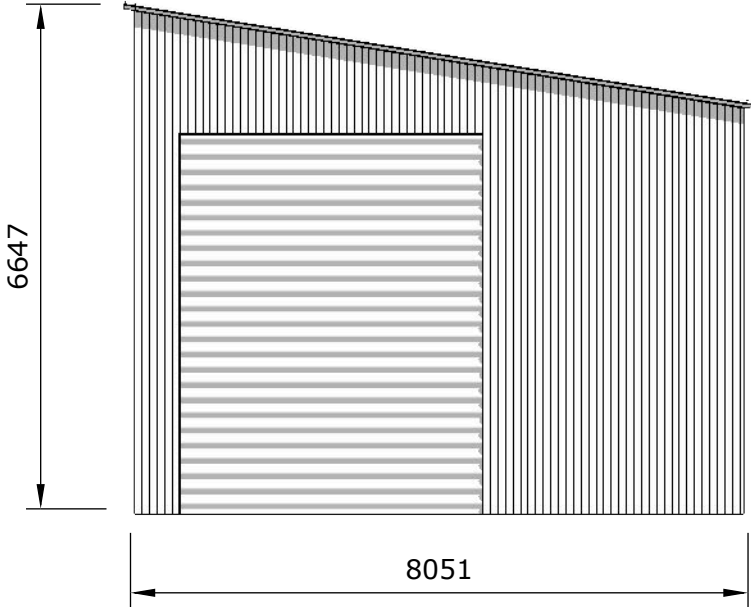