
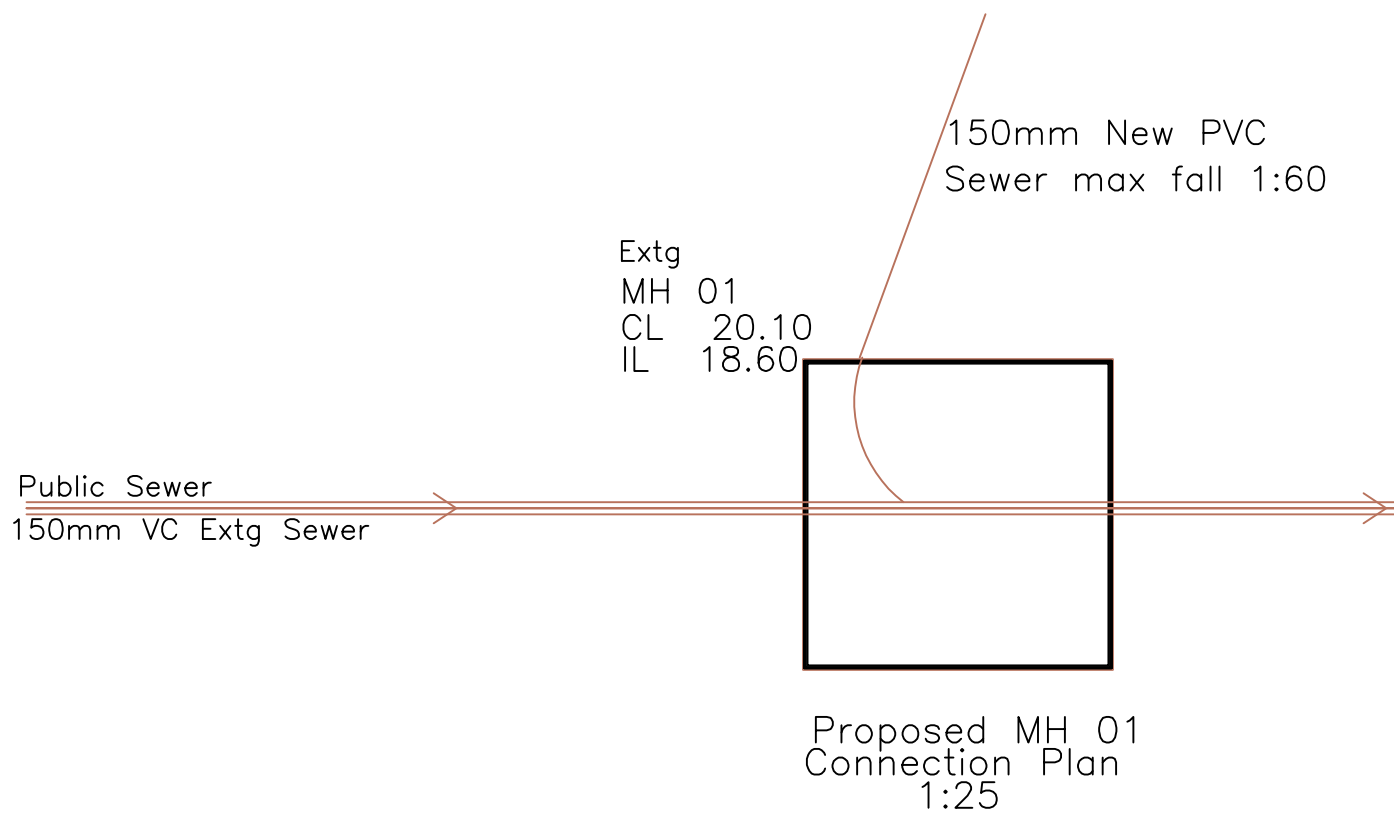


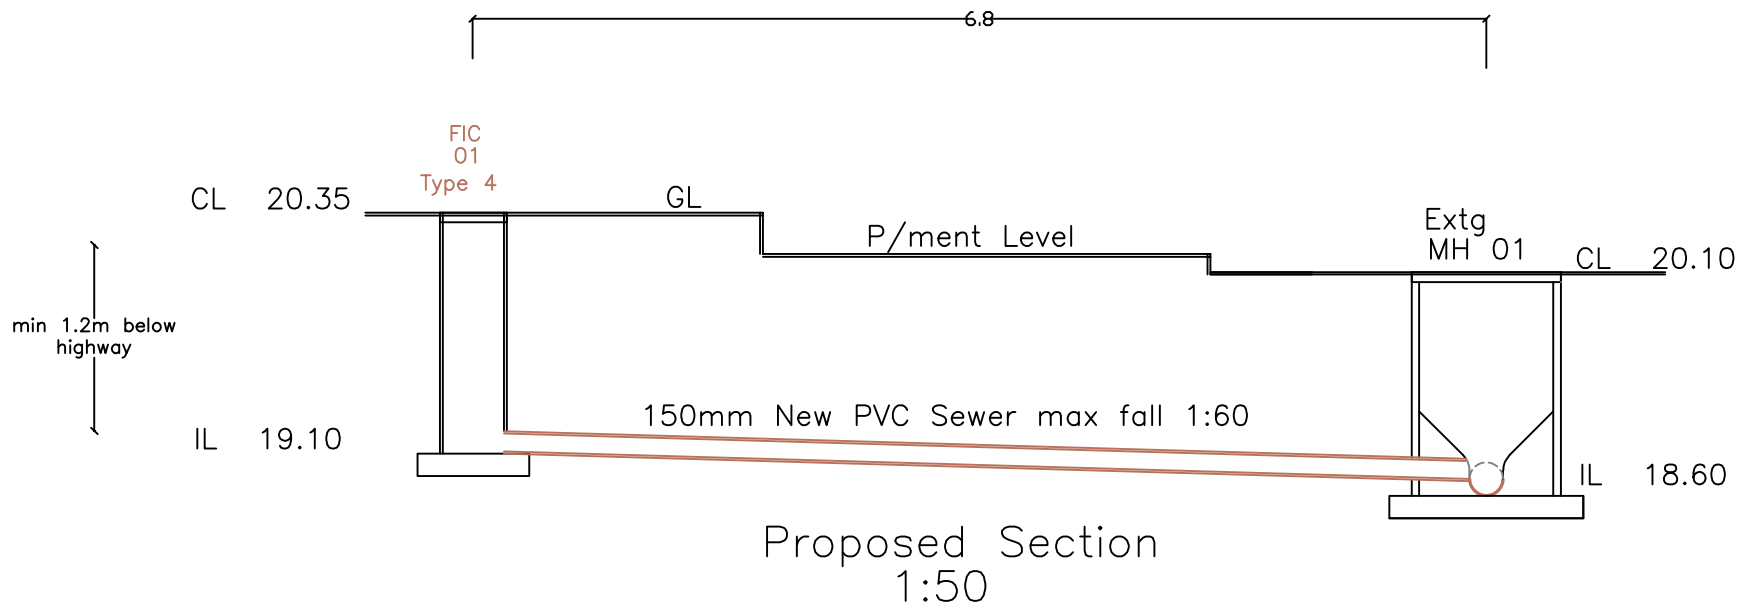

 Utopia Design Architectural Services 			
Issued Only for Purpose Indicated			
Drawing Status: FOR CONSTRUCTION PURPOSES ONLY			
Project	New Sewer Connection Land Adjacent to 22, Pant Road Merthyr Tydfil CF48 3SP		
Drawn by PT	Date 23.07.20	Paper A3	
Title	Scale 1:25 1:50		
Proposed Plan & Section		Drwg No Pant Road 22 02B	

The developer must self-vet and certify that the design criteria, material standards and workmanship specifications for the proposed adoptable sewers are in accordance with Sewers for Adoption 7th edition, the requirements of DCWW as the Statutory Sewerage Undertaker and the Welsh Ministers Build Standards