




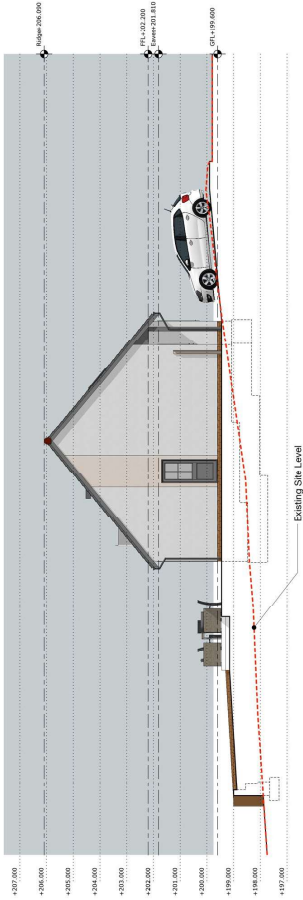


Site Section 01 - Proposed
Scale 1:100

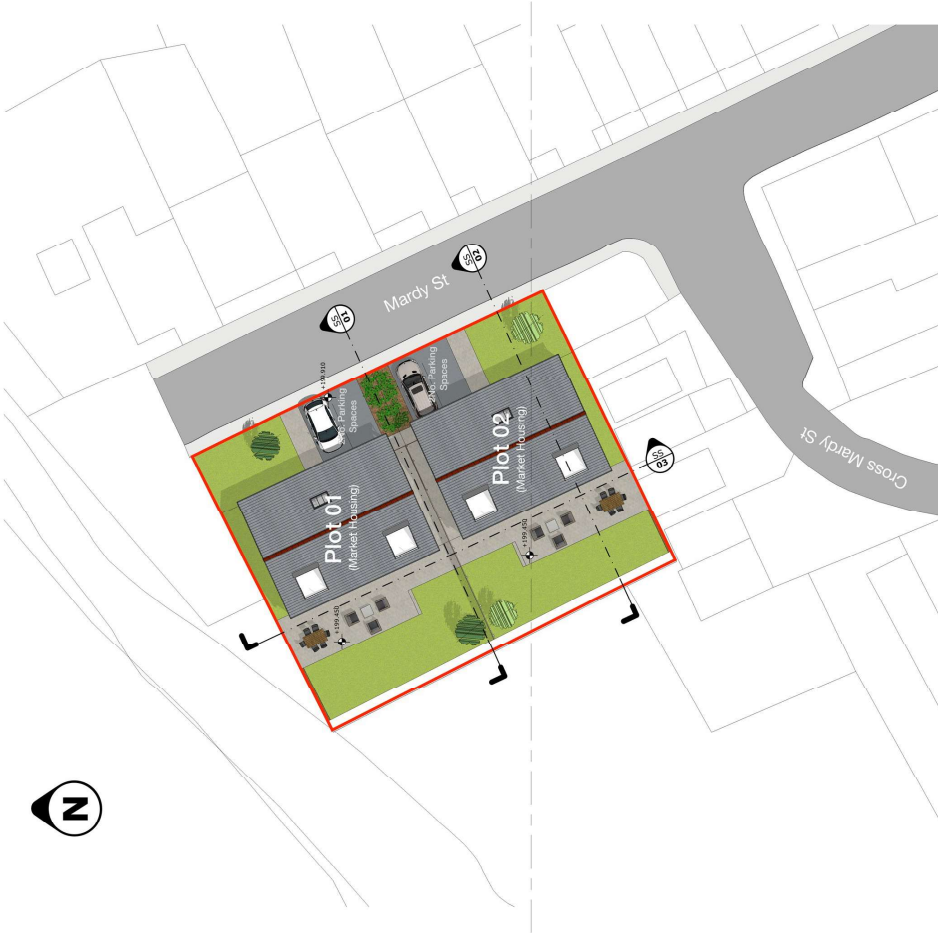

Site Section 02 - Proposed
Scale 1:100

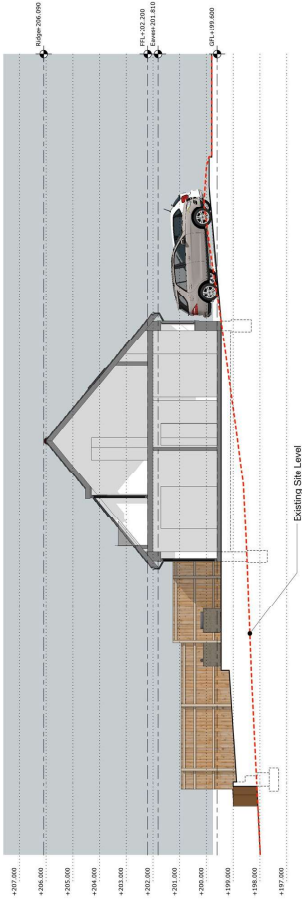

Site Section 03 - Proposed
Scale 1:100

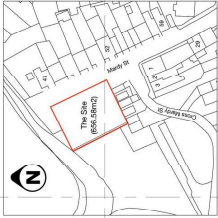

Site Location Plan
Scale 1:200

This drawing is copyright and owned by Concept Consultants Ltd. and is for use on the site only unless expressly stated otherwise.

At other design team members, where indicated, have been prepared from the consultant's drawings and materials should be made to the individual consultant's drawings for each building, site and type of component.

Where the drawings are not to scale, the drawings shall be taken as shown and given precedence, must be reported immediately to the architect for clarification before proceeding.

At sites are to be carried out in accordance with the latest British Standards and Regulations for the reproduction of the drawings in paper form or if issued in electronic format, the drawings shall be made to the individual consultant's drawings for each building, site and type of component.

SAFETY, HEALTH AND ENVIRONMENTAL INFORMATION
Refer to the relevant Construction Design and Management documentation where applicable.
The drawings are to be used for the purpose of the project and by a competent contractor working under appropriate and approved method statement.
Location Key (Not to Scale)

Rev. Description Date Check
PLANNING
Project of Issue

Client
Rob Jay Developments Ltd

Project
2No. New Detached Bungalows at
Mardy St, Merthyr Tydfil, CF47 0LD

Drawing
General Arrangement
Site Sections
as Proposed

Scale @ A1
1:100/200/1:250
IA
IA
IA

Project No.
CCL/190326
Date
Sept 19

Drawing Number
190326/AR/PL/202
Revision
P01

CONCEPT

Consultants Ltd
Suite 2 Hall House, Unsworth Business Centre, Lionover
Abergeenny, Monmouthshire, NP7 9HA
www.conceptconsultantslimited.com

