


 George and Co.

Land off Mardy Street
Merthyr Tydfil
CF47 0LD


1017.01 A		PLANS	
planning	1:50@A3	Feb 24	CG
George + Co Crownford House, Swan Street, Merthyr Tydfil, Mid Glamorgan, Wales, CF47 8EU TEL 07830328652 hello@georgeandco.studio			
DO NOT SCALE THIS DRAWING		@George and Co.	

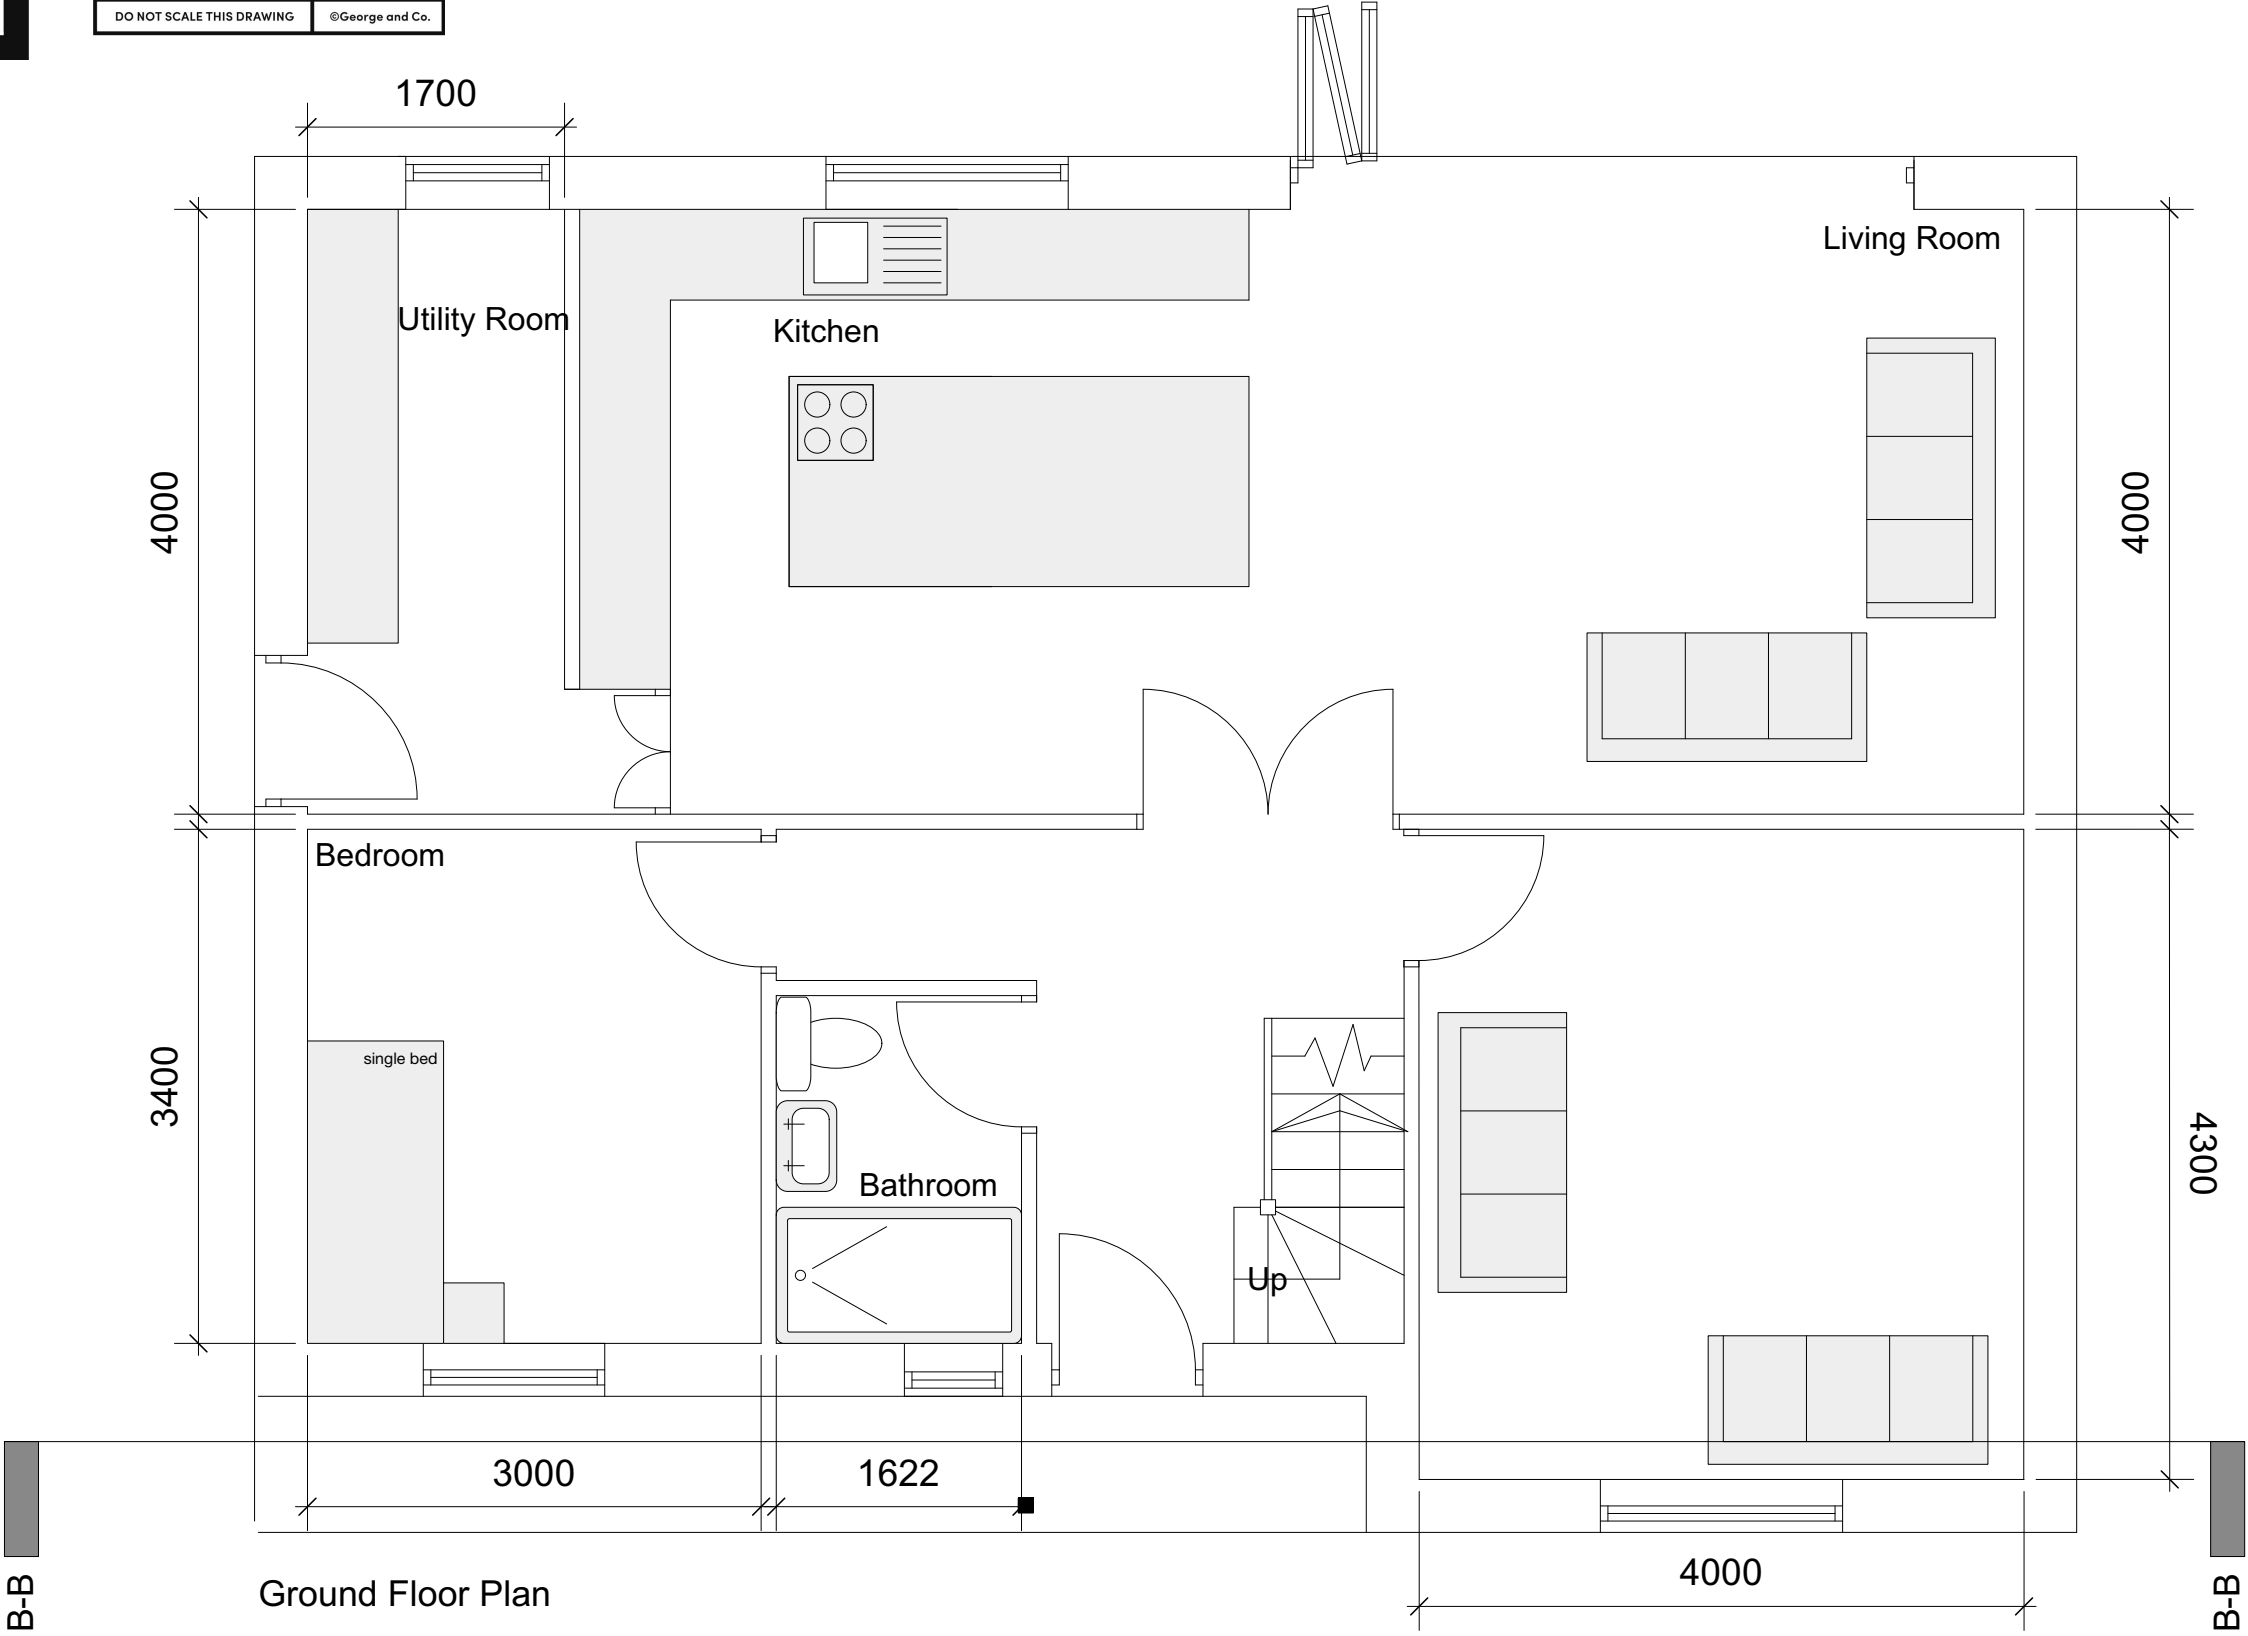

 George and Co.

Land off Mardy Street
Merthyr Tydfil
CF47 0LD


1017.02 A		PLANS	
planning	1:50@A3	Feb 24	CG
George + Co Crownford House, Swan Street, Merthyr Tydfil, Mid Glamorgan, Wales, CF47 8EU TEL 07830328652 hello@georgeandco.studio			
DO NOT SCALE THIS DRAWING		@George and Co.	

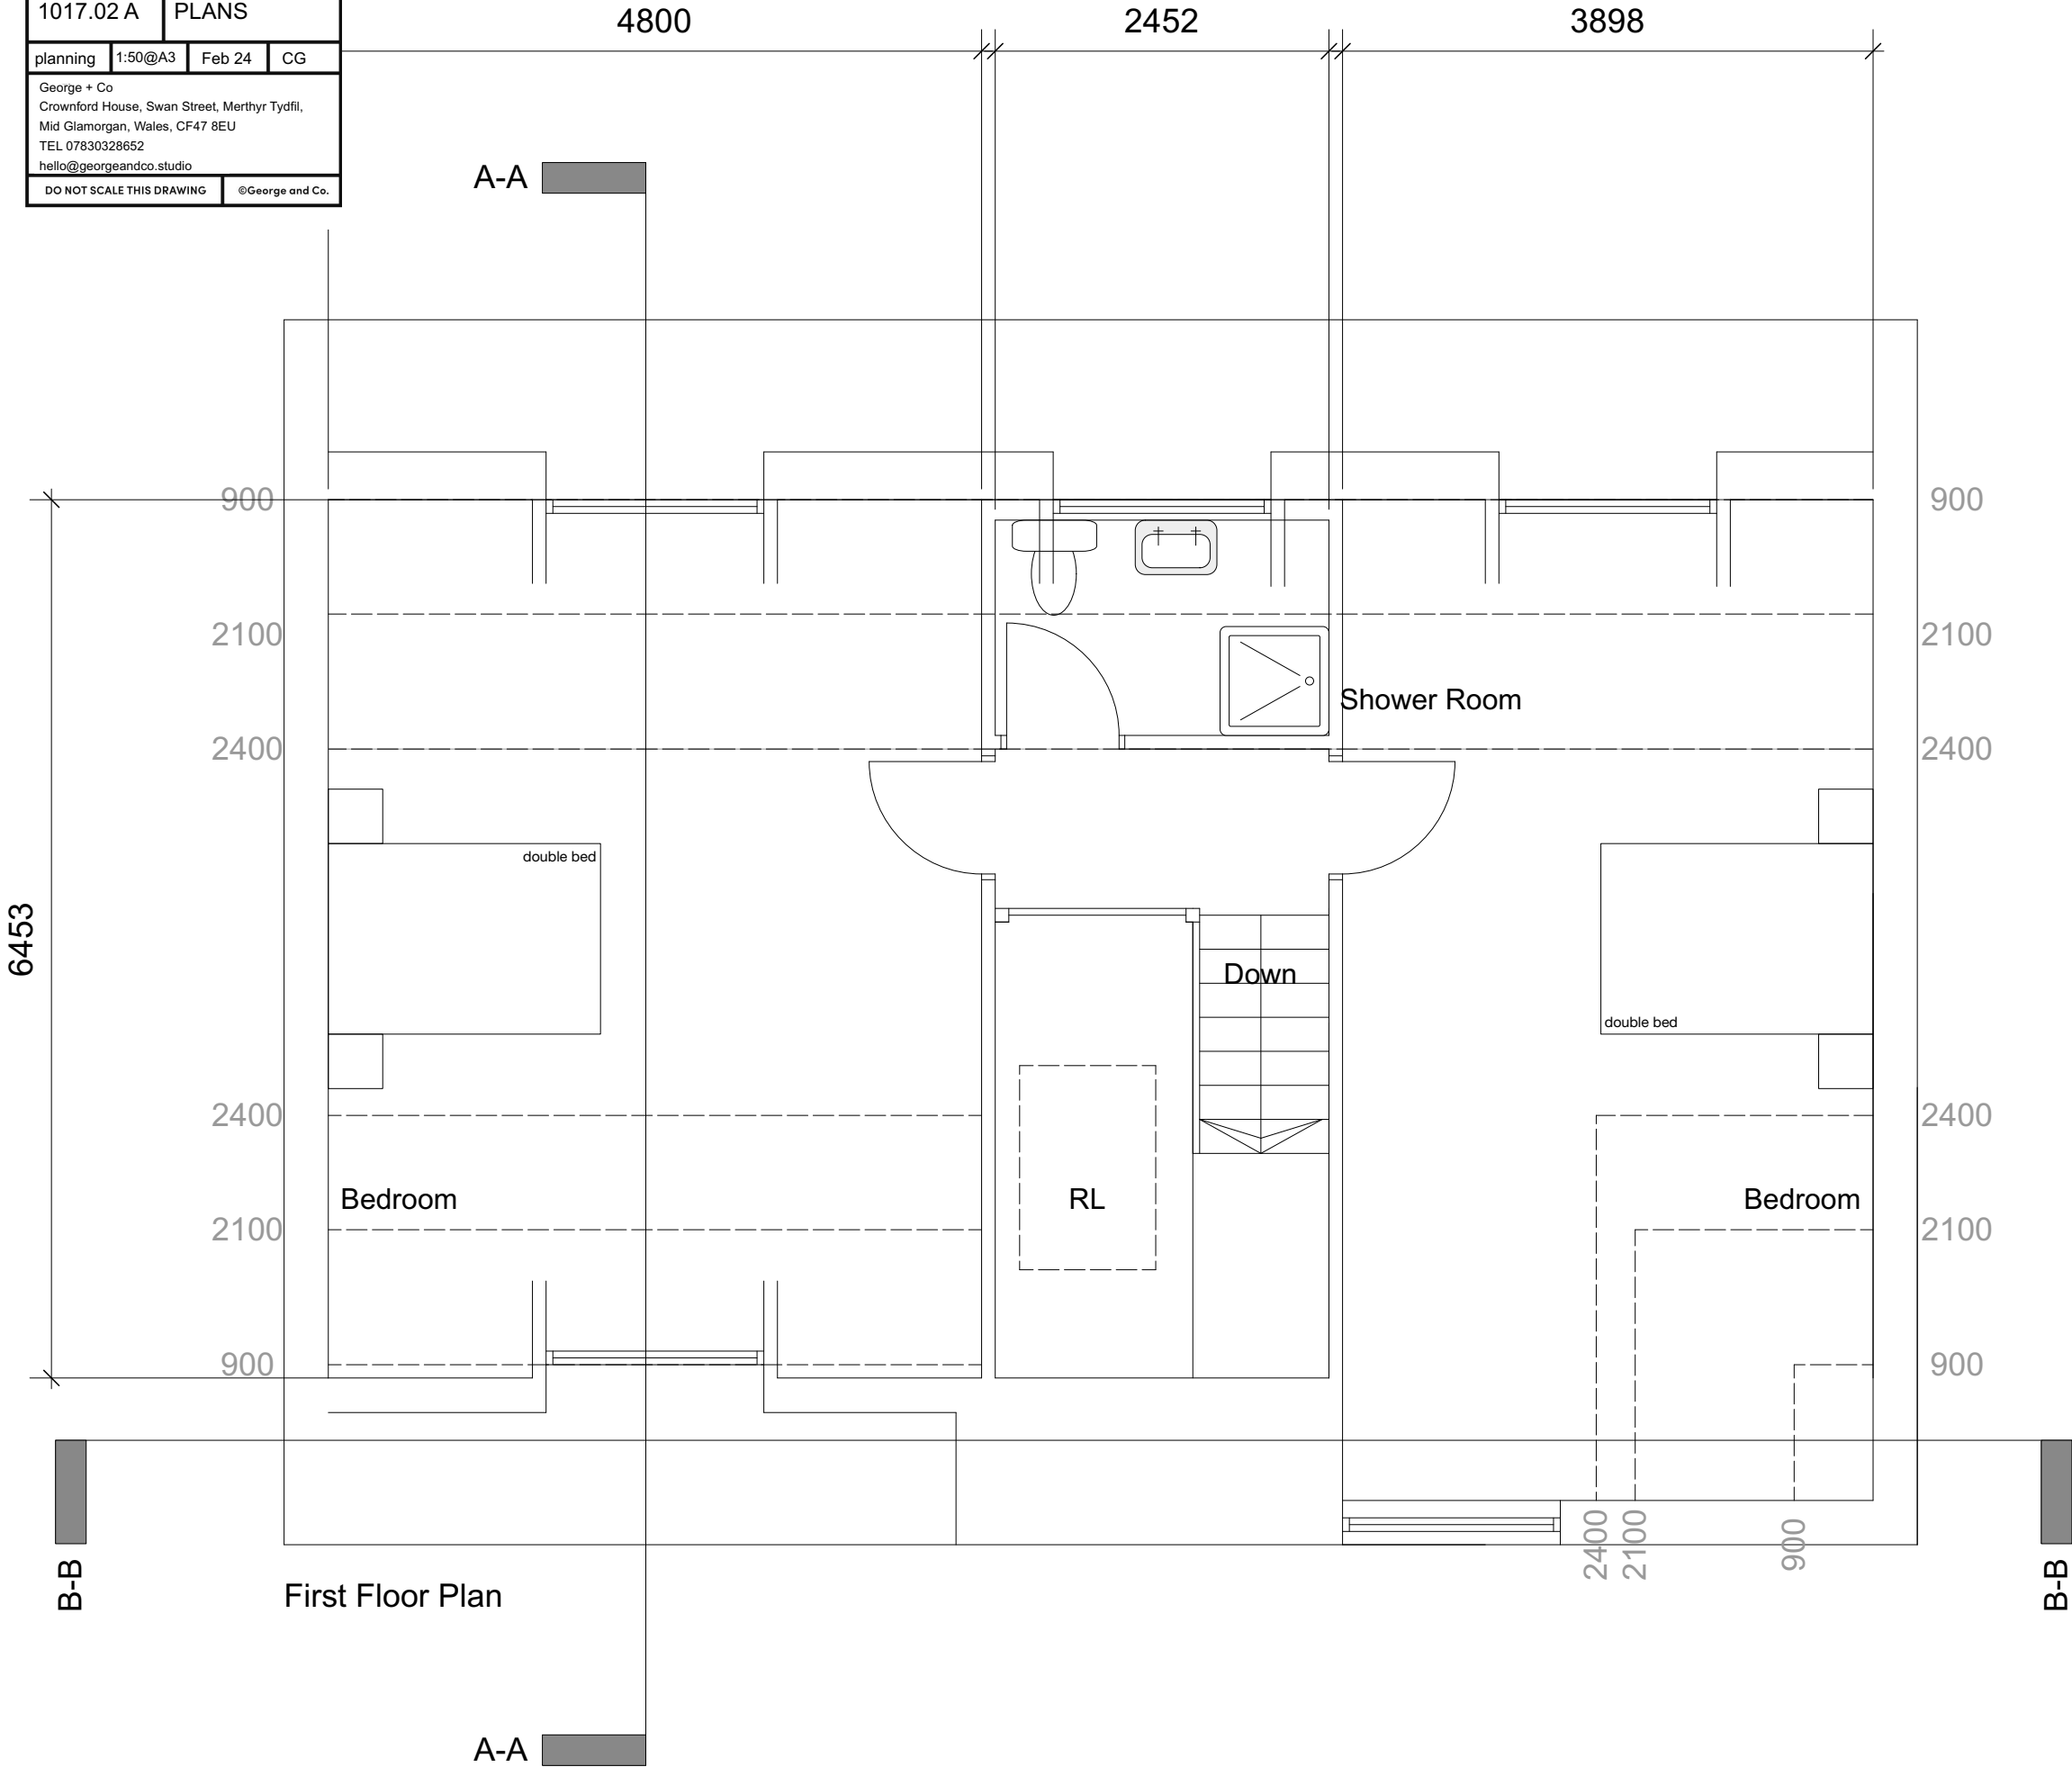

 George and Co.

Land off Mardy Street
Merthyr Tydfil
CF47 0LD

1017.03 A		ELEVATIONS	
planning	1:50@A3	Feb 24	CG
George + Co Crownford House, Swan Street, Merthyr Tydfil, Mid Glamorgan, Wales, CF47 8EU TEL 07830328652 hello@georgeandco.studio			
DO NOT SCALE THIS DRAWING		@George and Co.	

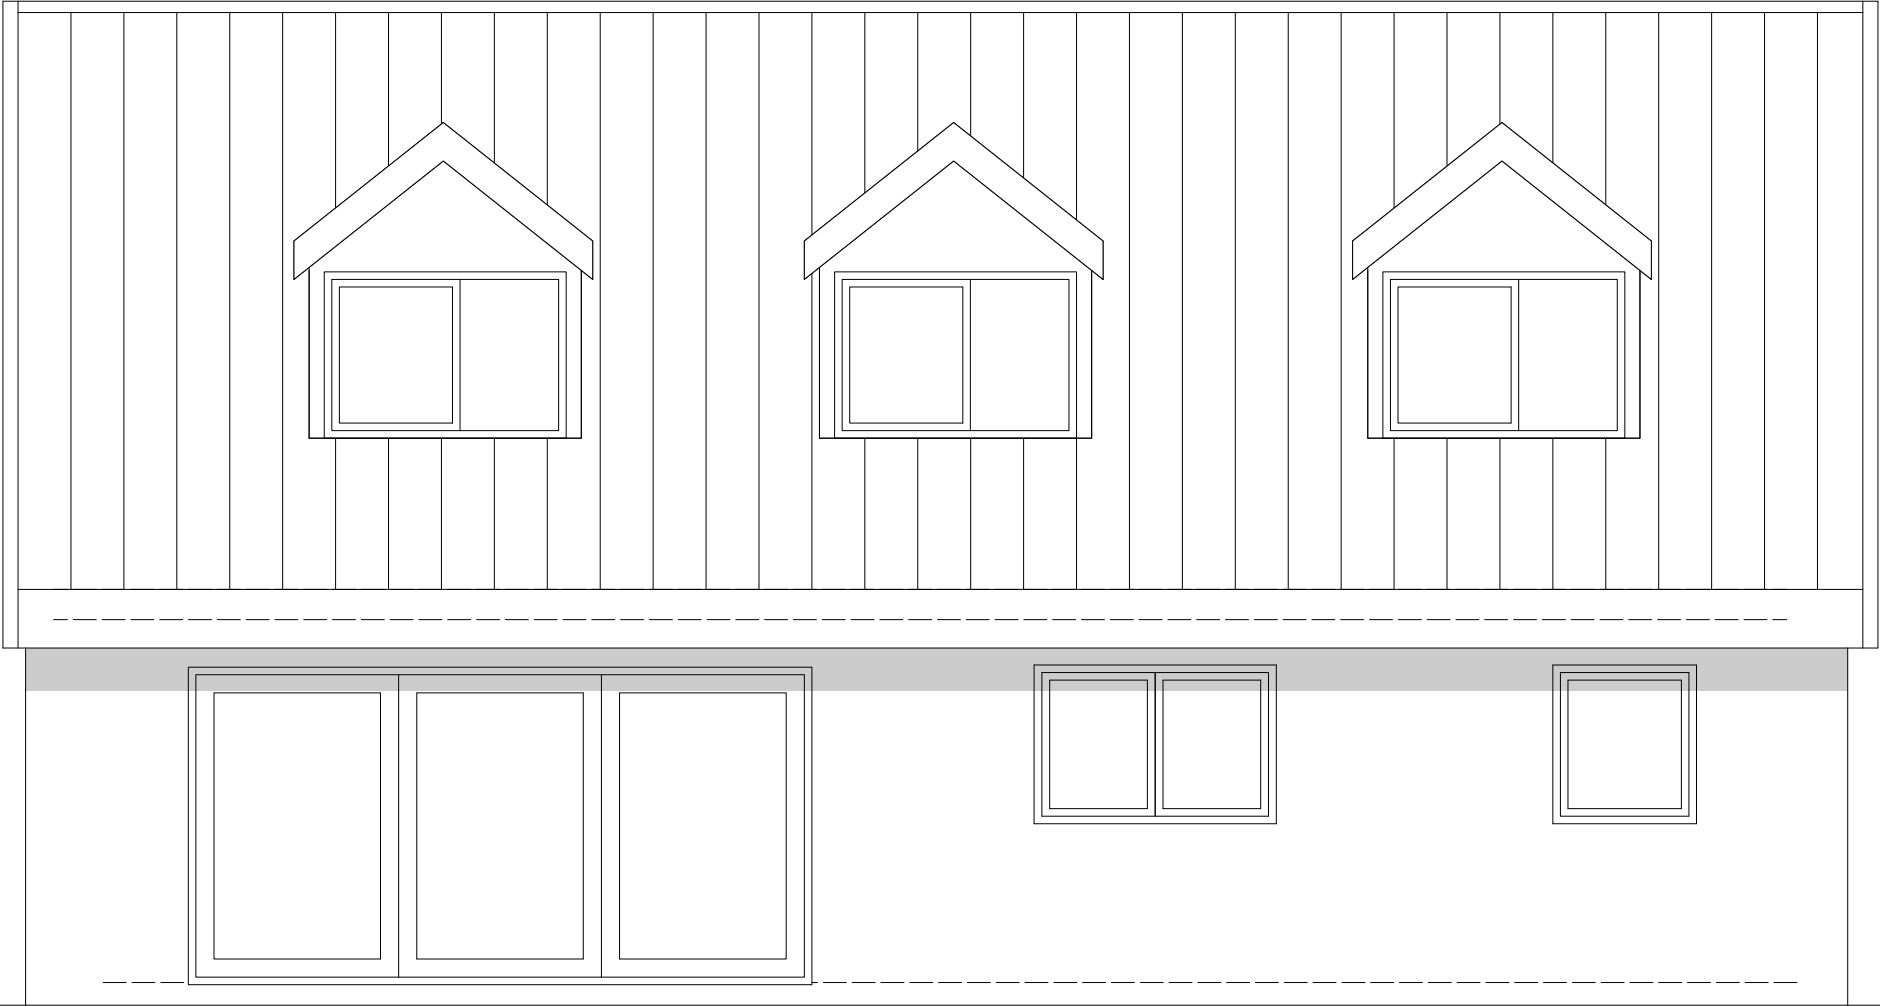


Rear Elevation

 George and Co.

Land off Mardy Street
Merthyr Tydfil
CF47 0LD

1017.04 A		ELEVATIONS	
planning	1:50@A3	Feb 24	CG
George + Co Crownford House, Swan Street, Merthyr Tydfil, Mid Glamorgan, Wales, CF47 8EU TEL 07830328652 hello@georgeandco.studio			
DO NOT SCALE THIS DRAWING		@George and Co.	

Frosted Glass

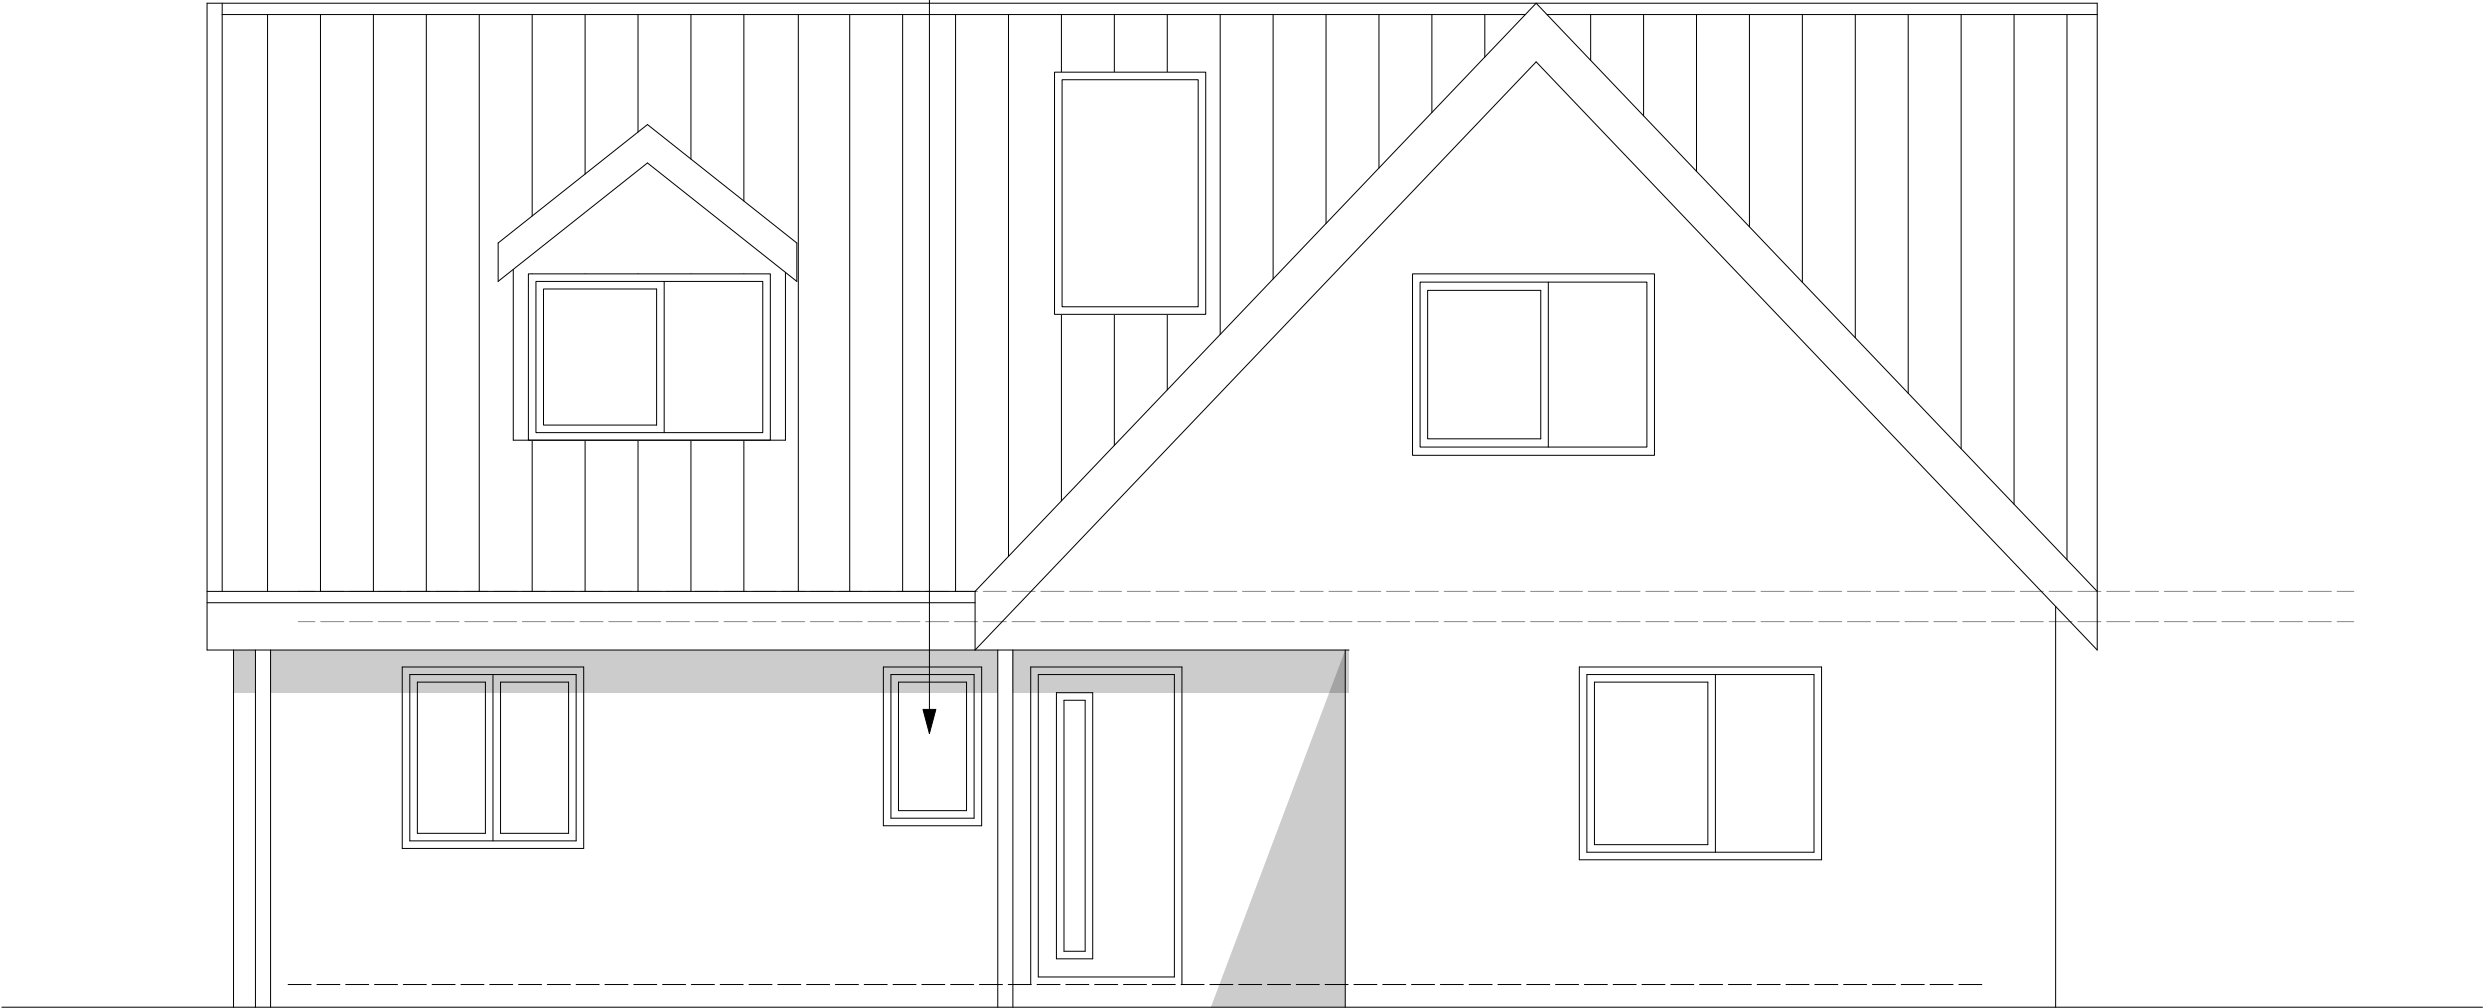


Front Elevation

 George and Co.

Land off Mardy Street
Merthyr Tydfil
CF47 0LD

1017.05 A		ELEVATIONS	
planning	1:50@A3	Feb 24	CG
George + Co Crownford House, Swan Street, Merthyr Tydfil, Mid Glamorgan, Wales, CF47 8EU TEL 07830328652 hello@georgeandco.studio			
DO NOT SCALE THIS DRAWING		©George and Co.	

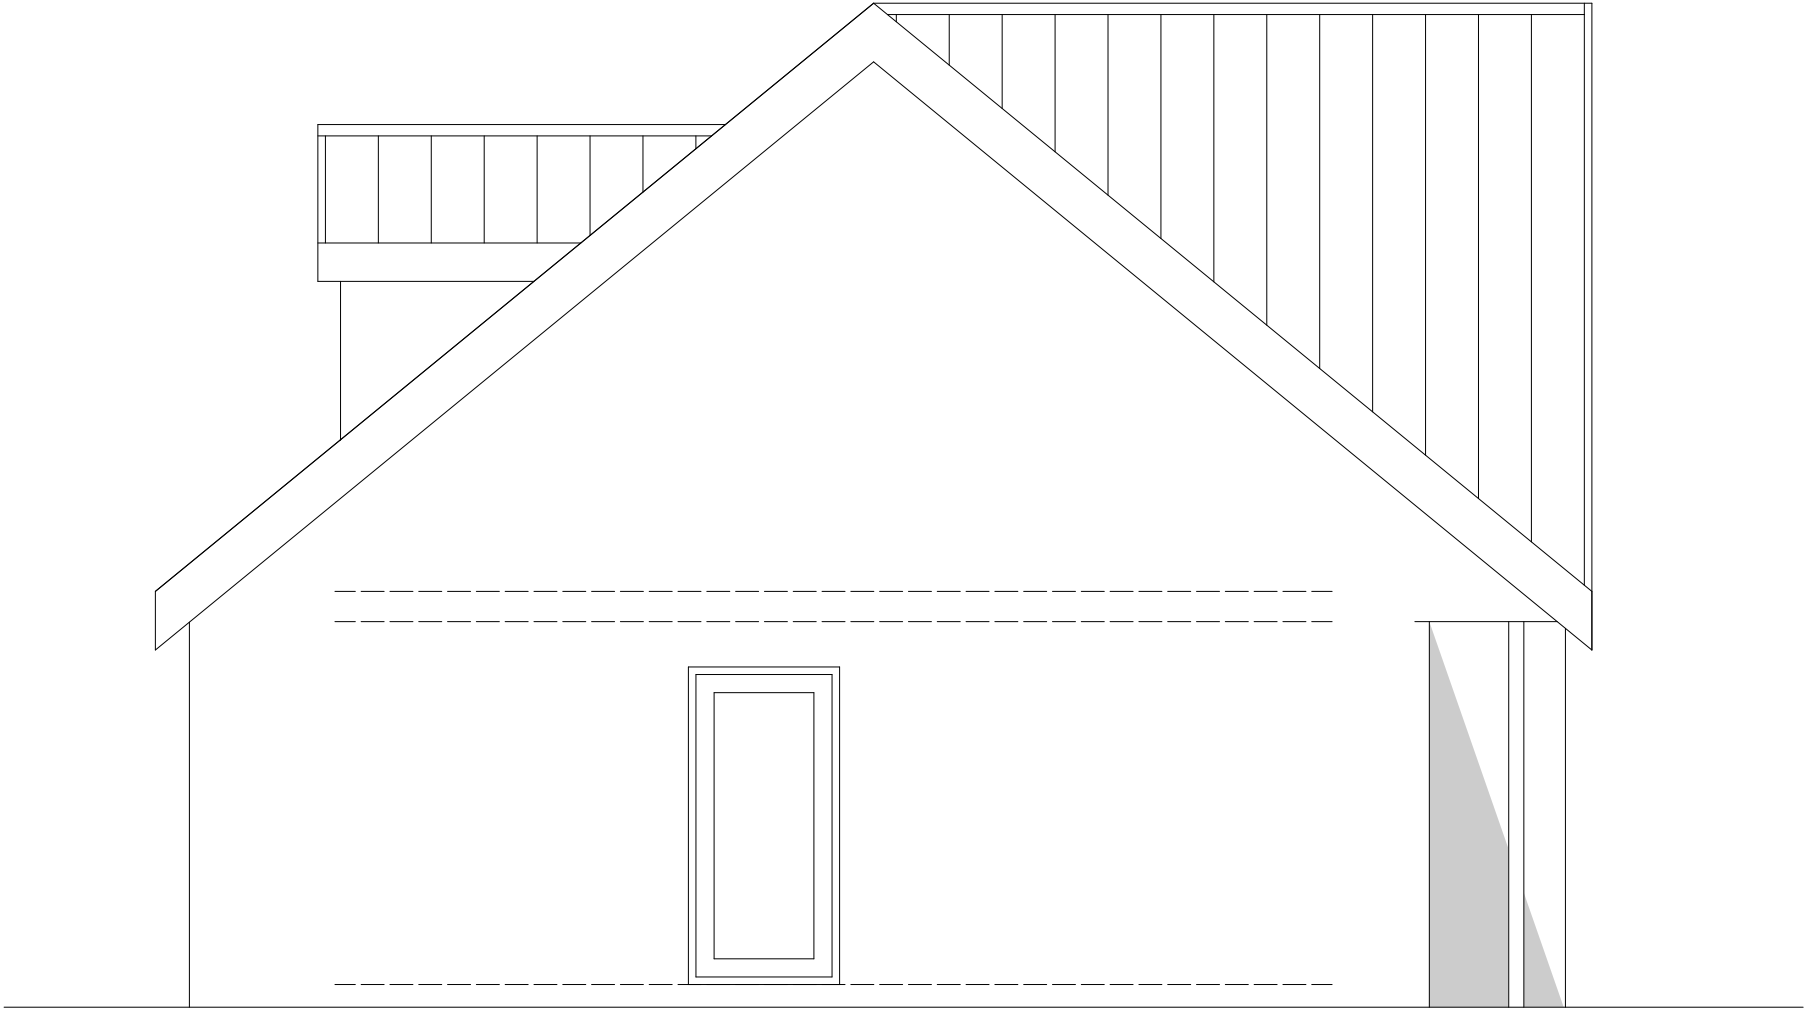


Side Elevation

 George and Co.

Land off Mardy Street
Merthyr Tydfil
CF47 0LD

1017.06 A		ELEVATIONS	
planning	1:50@A3	Feb 24	CG
George + Co Crownford House, Swan Street, Merthyr Tydfil, Mid Glamorgan, Wales, CF47 8EU TEL 07830328652 hello@georgeandco.studio			
DO NOT SCALE THIS DRAWING		@George and Co.	

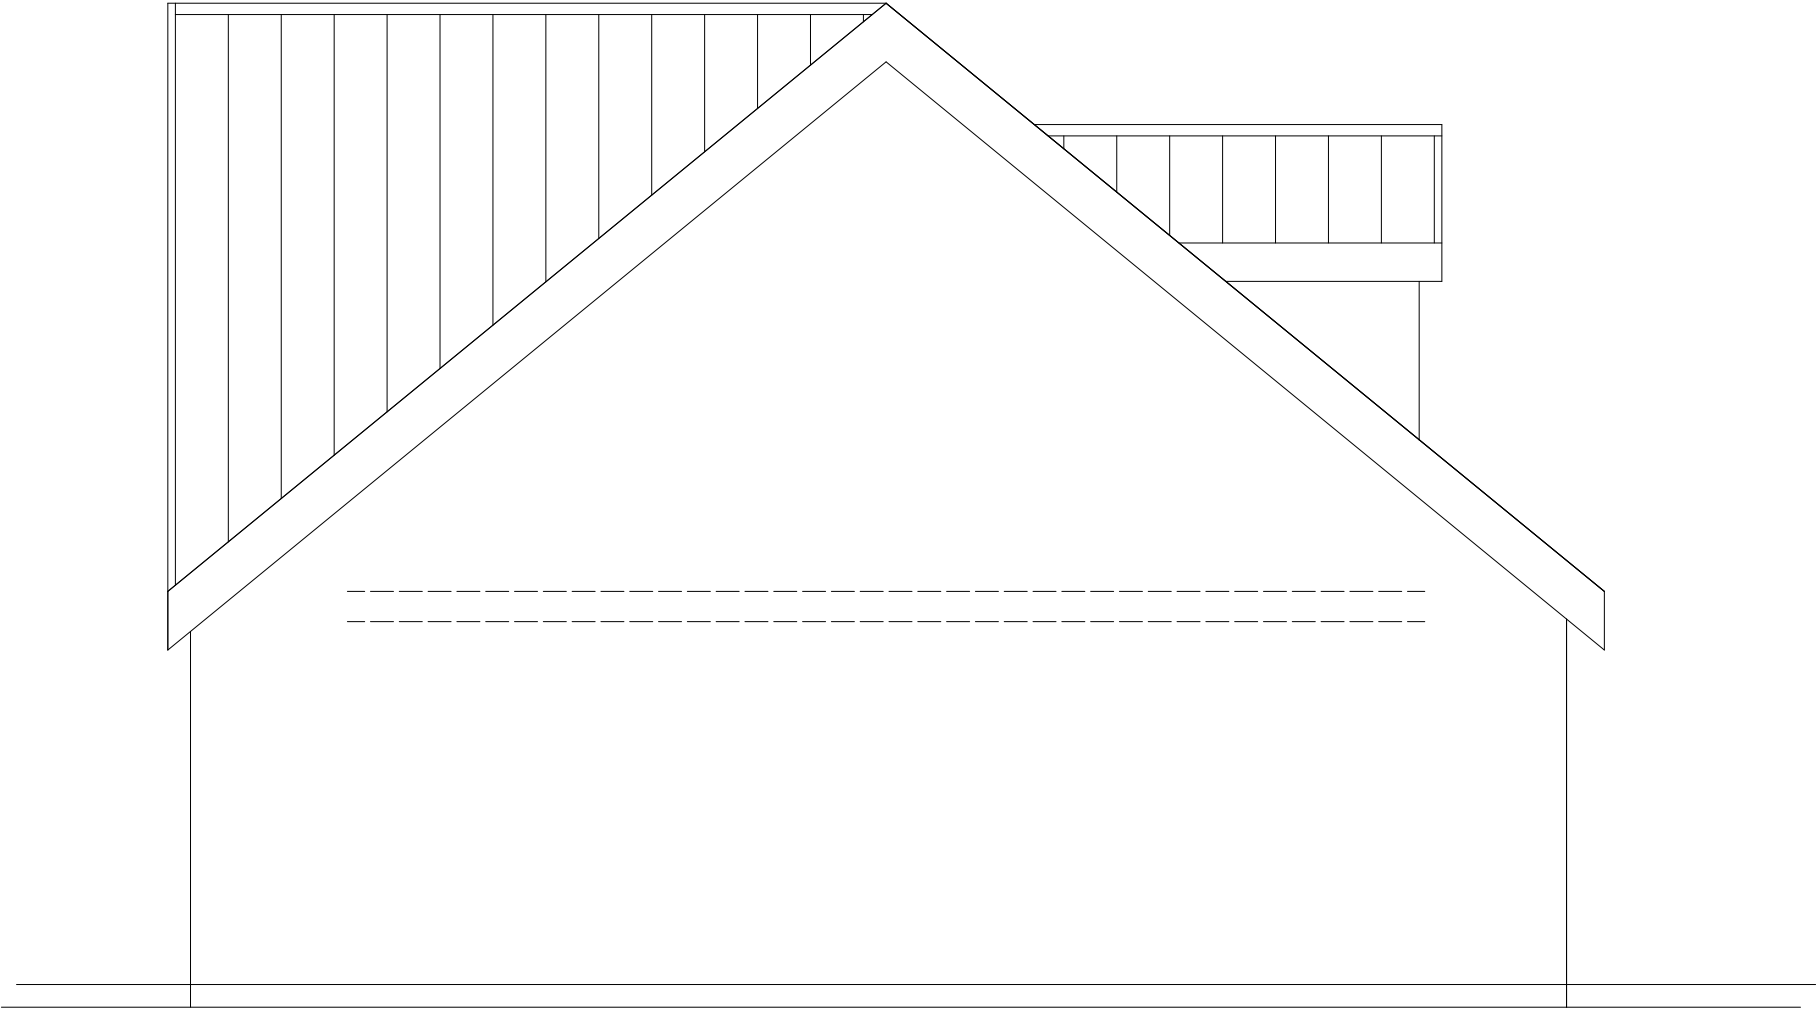


Side Elevation

 George and Co.

Land off Mardy Street
Merthyr Tydfil
CF47 0LD

1017.07 A		SECTION	
planning	1:50@A3	Feb 24	CG
George + Co Crownford House, Swan Street, Merthyr Tydfil, Mid Glamorgan, Wales, CF47 8EU TEL 07830328652 hello@georgeandco.studio			
DO NOT SCALE THIS DRAWING		©George and Co.	

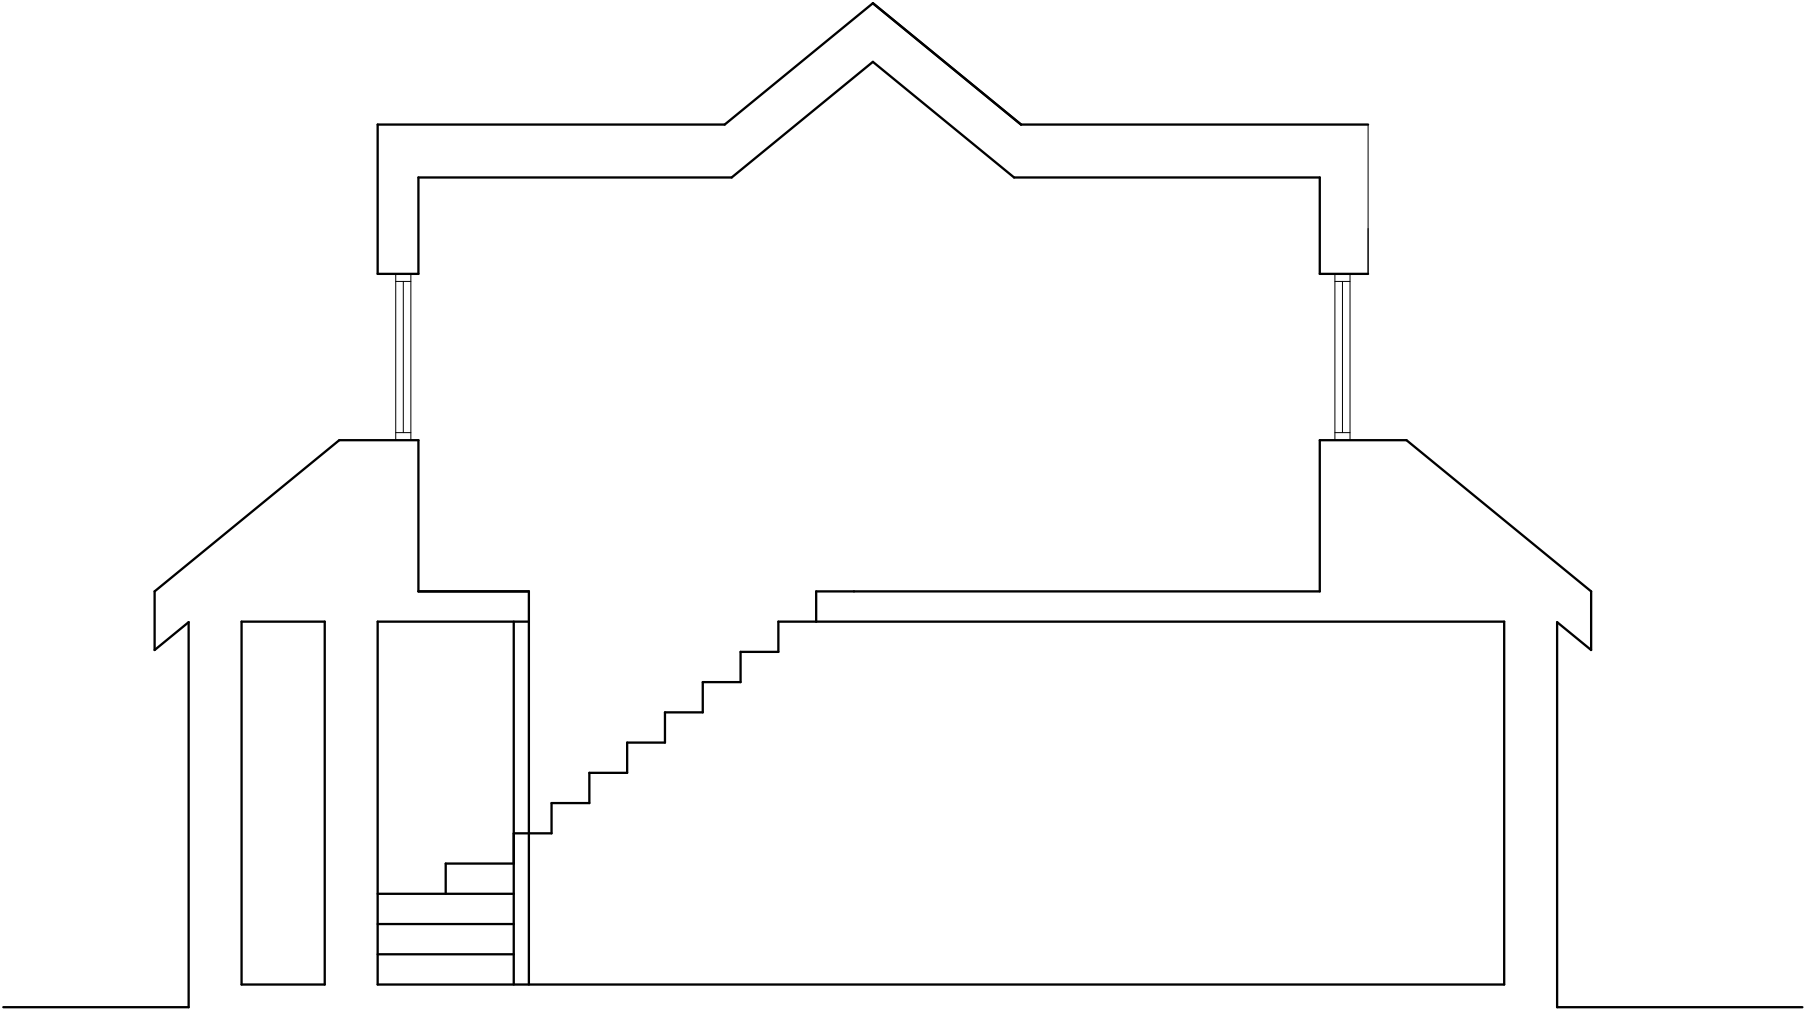


Section A-A

 George and Co.

Land off Mardy Street
Merthyr Tydfil
CF47 0LD

1017.07 A		SECTION	
planning	1:50@A3	Feb 24	CG
George + Co Crownford House, Swan Street, Merthyr Tydfil, Mid Glamorgan, Wales, CF47 8EU TEL 07830328652 hello@georgeandco.studio			
DO NOT SCALE THIS DRAWING		©George and Co.	

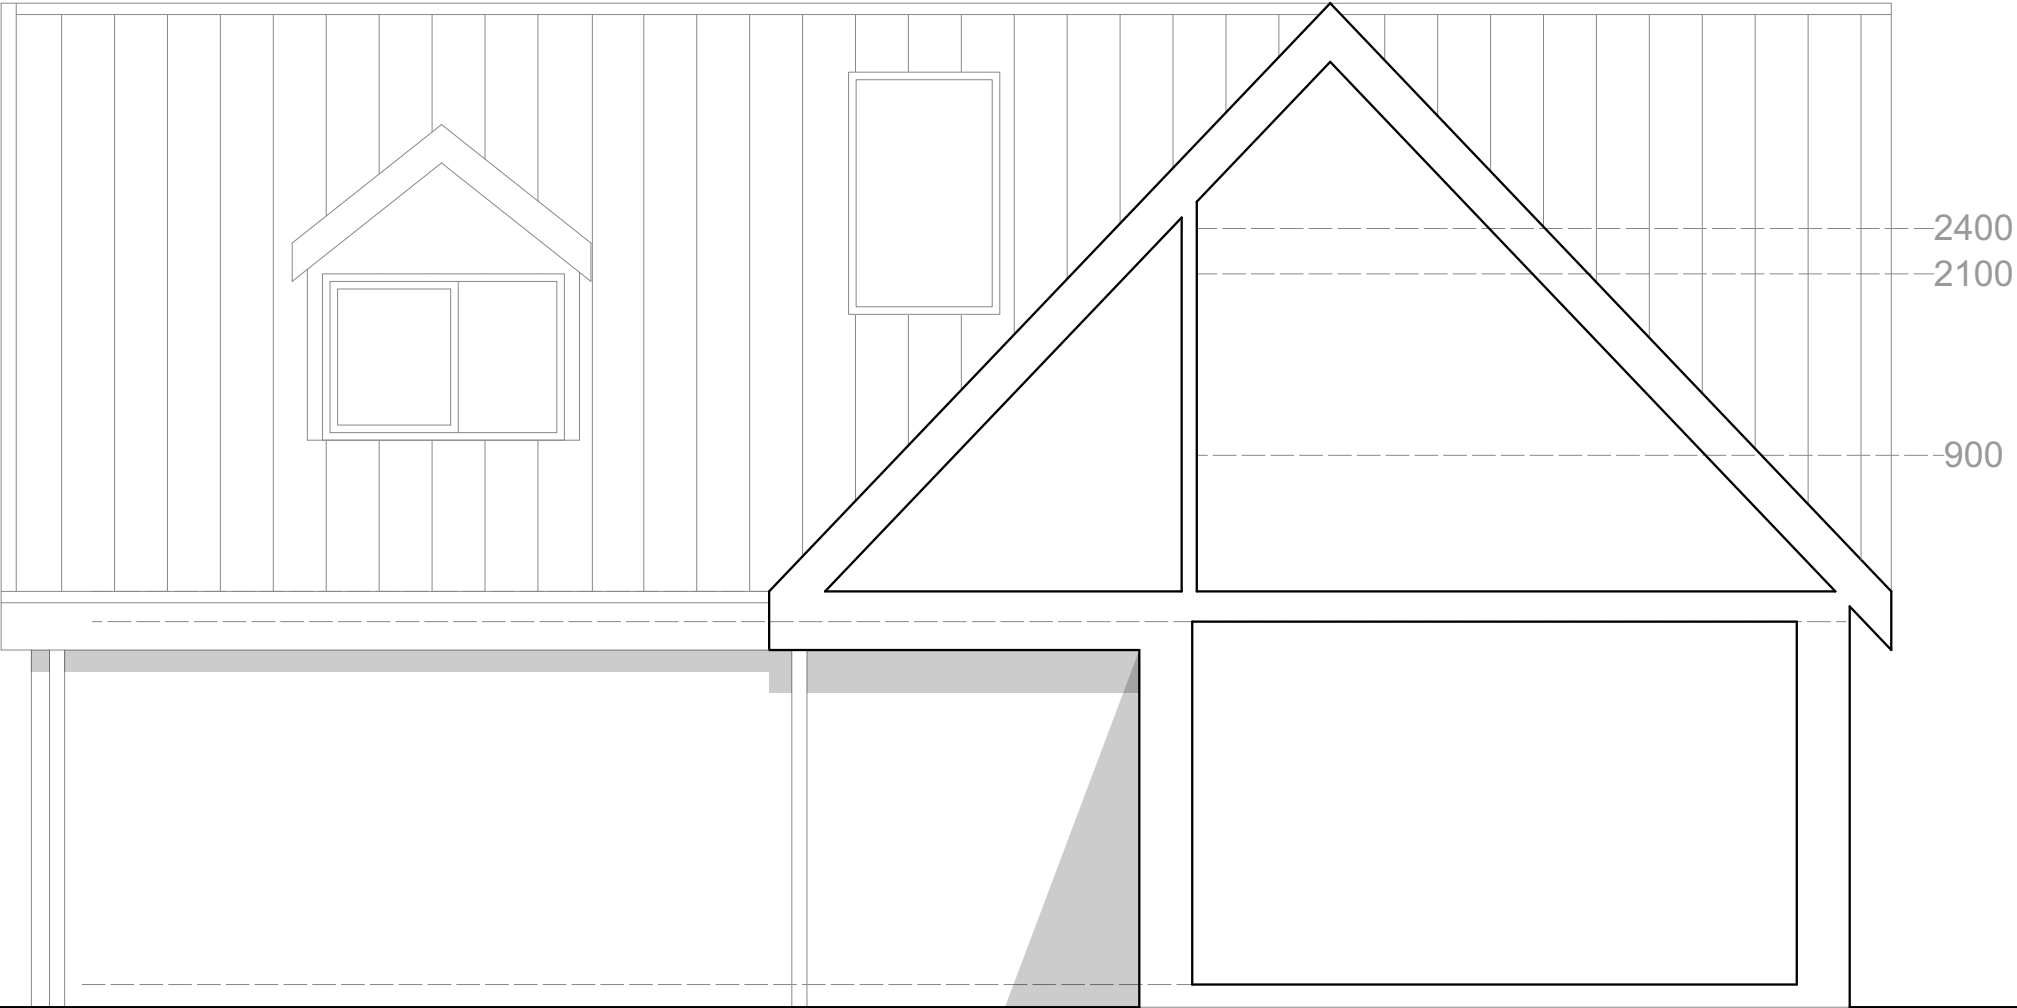


Front Section B-B



 George and Co.
Land off Mardy Street
Merthyr Tydfil
CF47 0LD

 George and Co.
Land off Mardy Street
Merthyr Tydfil
CF47 0LD

©George and Co.

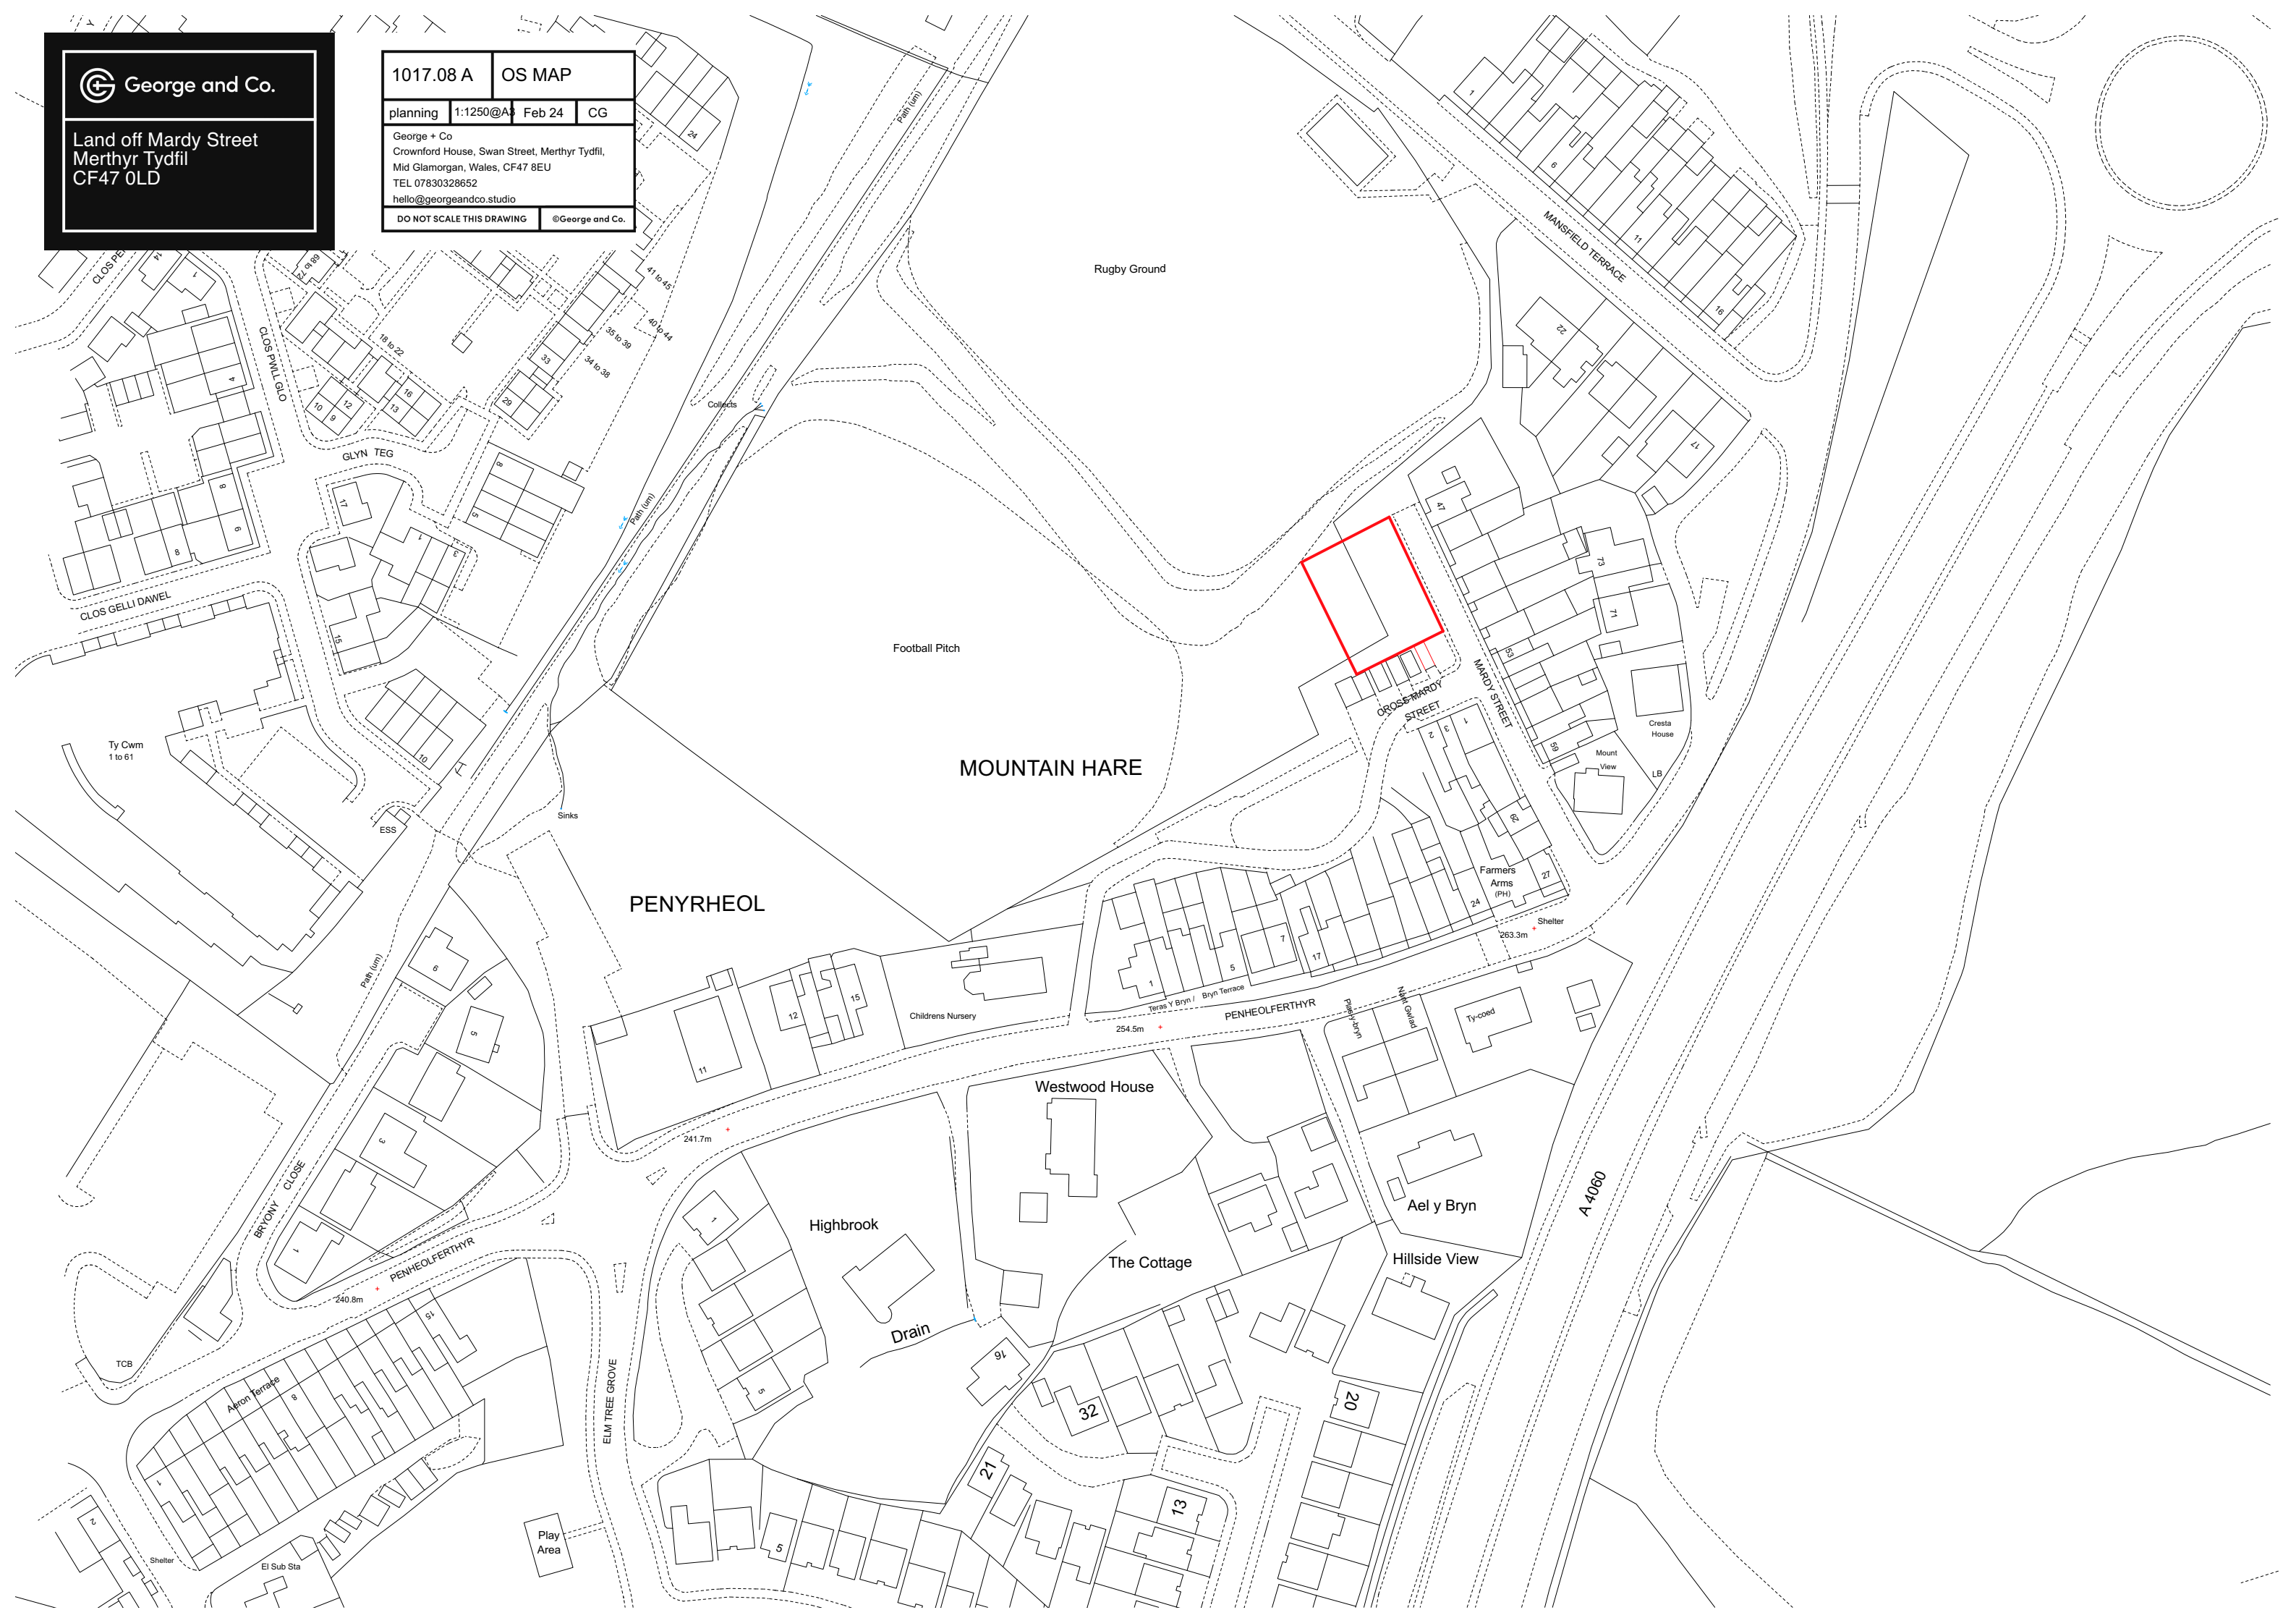

 George and Co.

Land off Mardy Street
Merthyr Tydfil
CF47 0LD

1017.09 A		BLOCK PLAN	
planning	1:500@A3	Feb 24	CG
George + Co Crownford House, Swan Street, Merthyr Tydfil, Mid Glamorgan, Wales, CF47 8EU TEL 07830328652 hello@georgeandco.studio			
DO NOT SCALE THIS DRAWING		©George and Co.	

Football Pitch

MOUNTAIN HARE

Childrens Nursery

254.5m



PENHEOLFERTHYR

Pleisly-bryn

Nant Gwlad

Ty-coed

CROSS MARDY STREET

MARDY STREET

Farmers Arms (PH)

Shelter

263.3m



Cresta House

Mount View

LB



George and Co.

Land off Mardy Street

Merthyr Tydfil

CF47 0LD

1017.10 A		SITE SECTION	
planning	1:1250@A3	Feb 24	CG
George + Co Crownford House, Swan Street, Merthyr Tydfil, Mid Glamorgan, Wales, CF47 8EU TEL 07830328652 hello@georgeandco.studio			
DO NOT SCALE THIS DRAWING		©George and Co.	

207.000

206.000

205.000

204.000

203.000

202.000

201.000

200.000

199.000

198.000


197.000

FEL +199.900

 George and Co.

Land off Mardy Street
Merthyr Tydfil
CF47 0LD

1017.10 A		SITE SECTION	
planning	1:1250@A3	Feb 24	CG
George + Co Crownford House, Swan Street, Merthyr Tydfil, Mid Glamorgan, Wales, CF47 8EU TEL 07830328652 hello@georgeandco.studio			
DO NOT SCALE THIS DRAWING		©George and Co.	

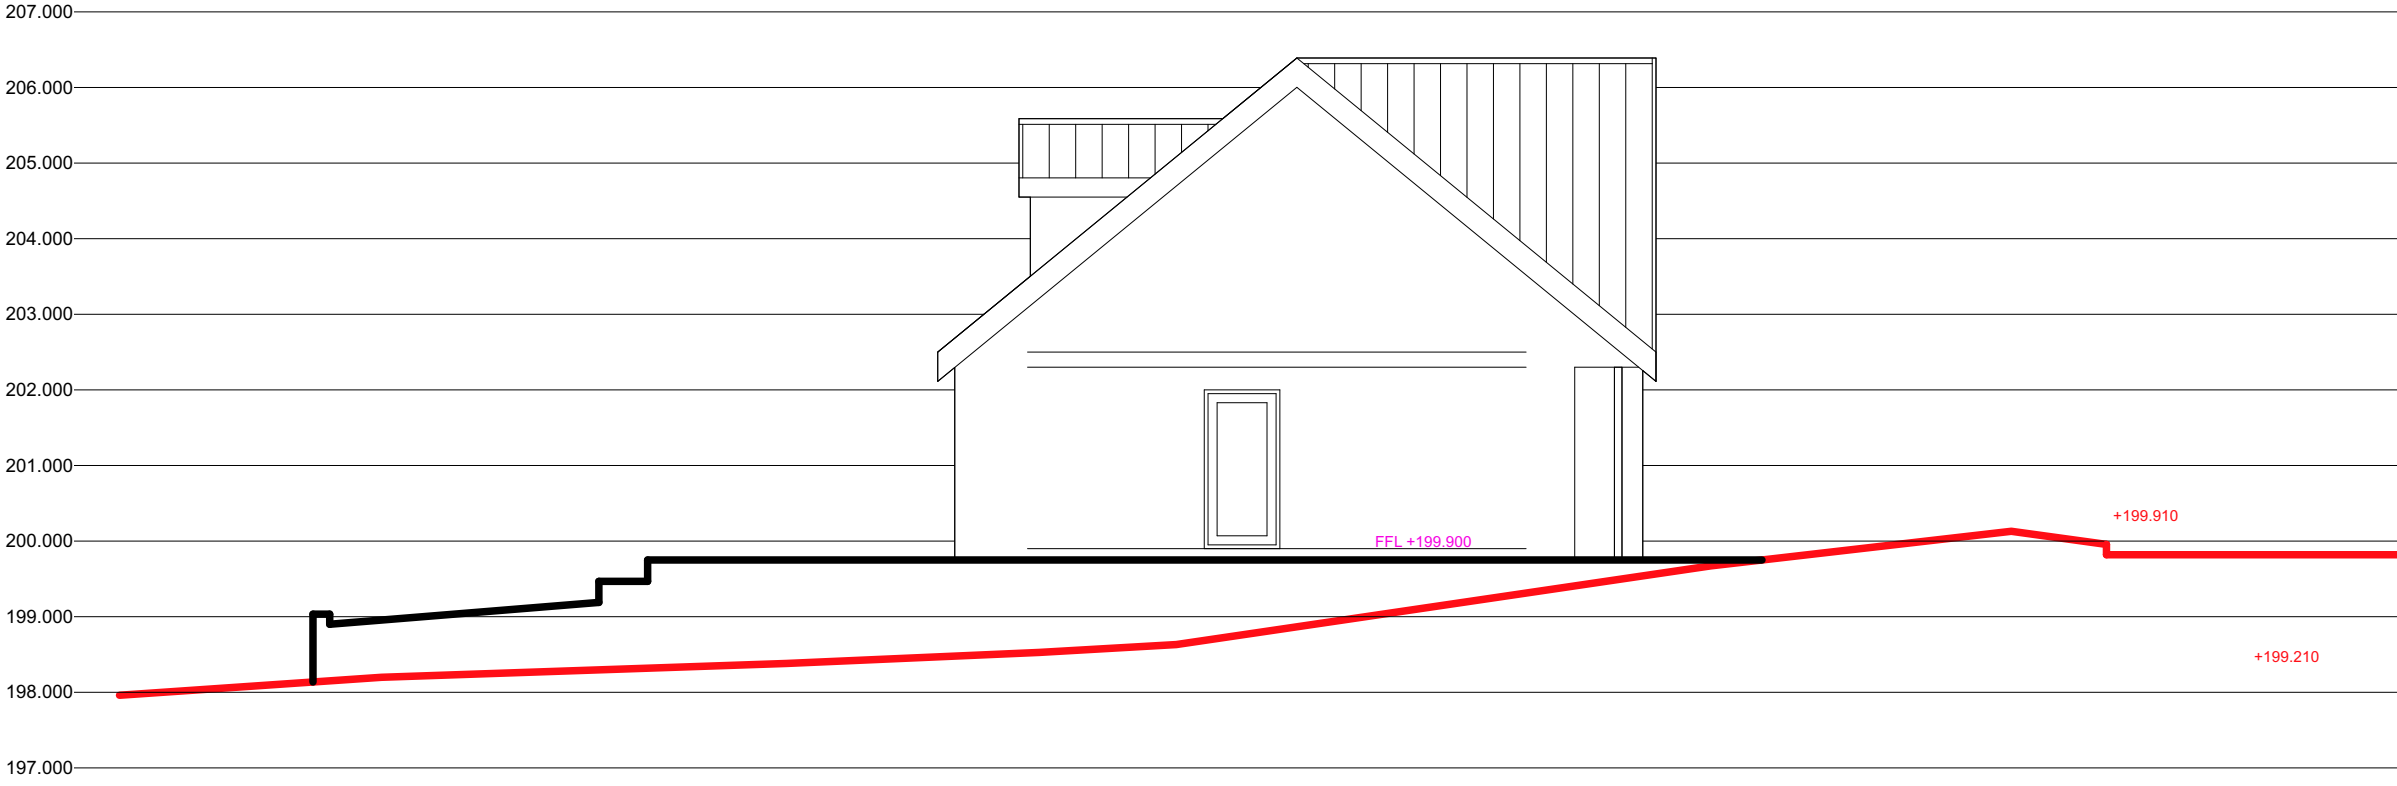

 George and Co.

Land off Mardy Street
Merthyr Tydfil
CF47 0LD

1017.11 A		SITE SECTION	
planning	1:1250@A3	Feb 24	CG
George + Co Crownford House, Swan Street, Merthyr Tydfil, Mid Glamorgan, Wales, CF47 8EU TEL 07830328652 hello@georgeandco.studio			
DO NOT SCALE THIS DRAWING		@George and Co.	

