


210151

PLANNING DEPARTMENT
21 APR 2021
RECEIVED

MERTHYR TYDFIL
COUNTY BOROUGH COUNCIL
OFFICE COPY
PLEASE DO NOT
REMOVE

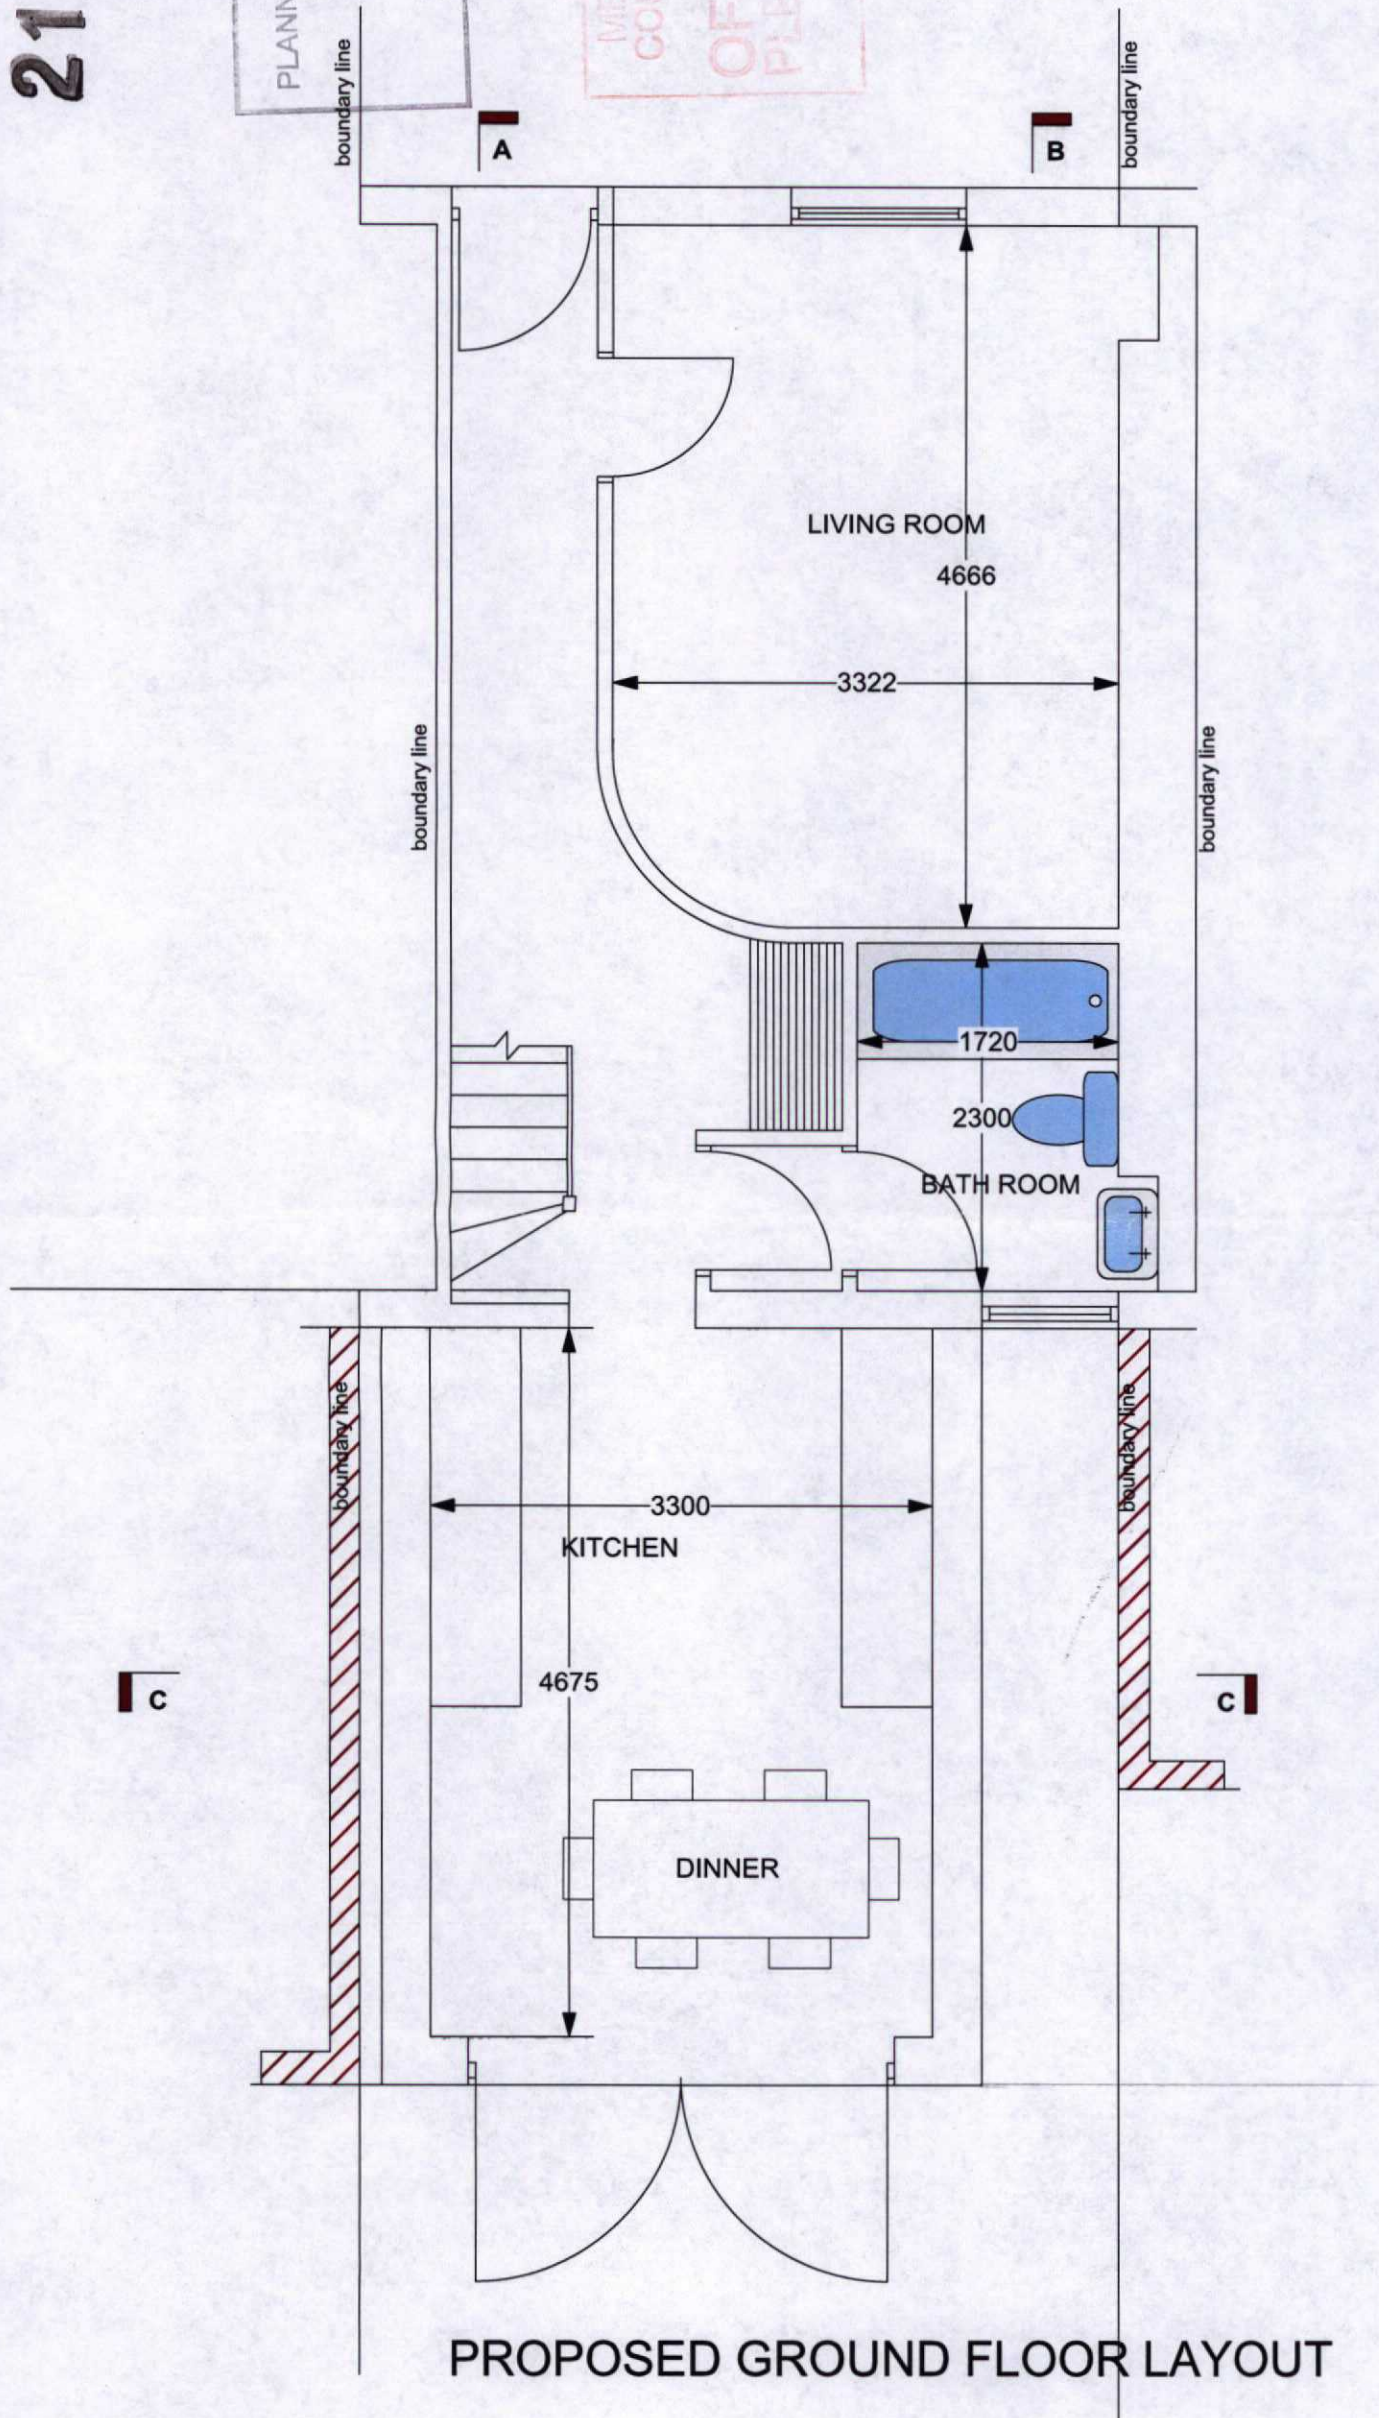

MERTHYR TYDFIL
COUNTY BOROUGH COUNCIL
Town & Country Planning Act 1990
PERMISSION GRANTED SUBJECT TO CONDITIONS
10 JUN 2021
J. JONES
BA(Hons) BTP M.R.T.P.I
HEAD OF TOWN PLANNING

PROPOSED GROUND FLOOR LAYOUT

George and Co.

Rear and Side Extension

17 Dane Street
Dowlais, Merthyr Tydfil
CF47 8SE

754.01	Plans		
planning	1:50@A3	Apr '21	CG
1st Floor Woodfired Studios 62 High St Merthyr Tydfil CF37 8DE 07830328652 hello@georgeandco.studio www.georgeandco.studio			
DO NOT SCALE THIS DRAWING		©George and Co.	

B