



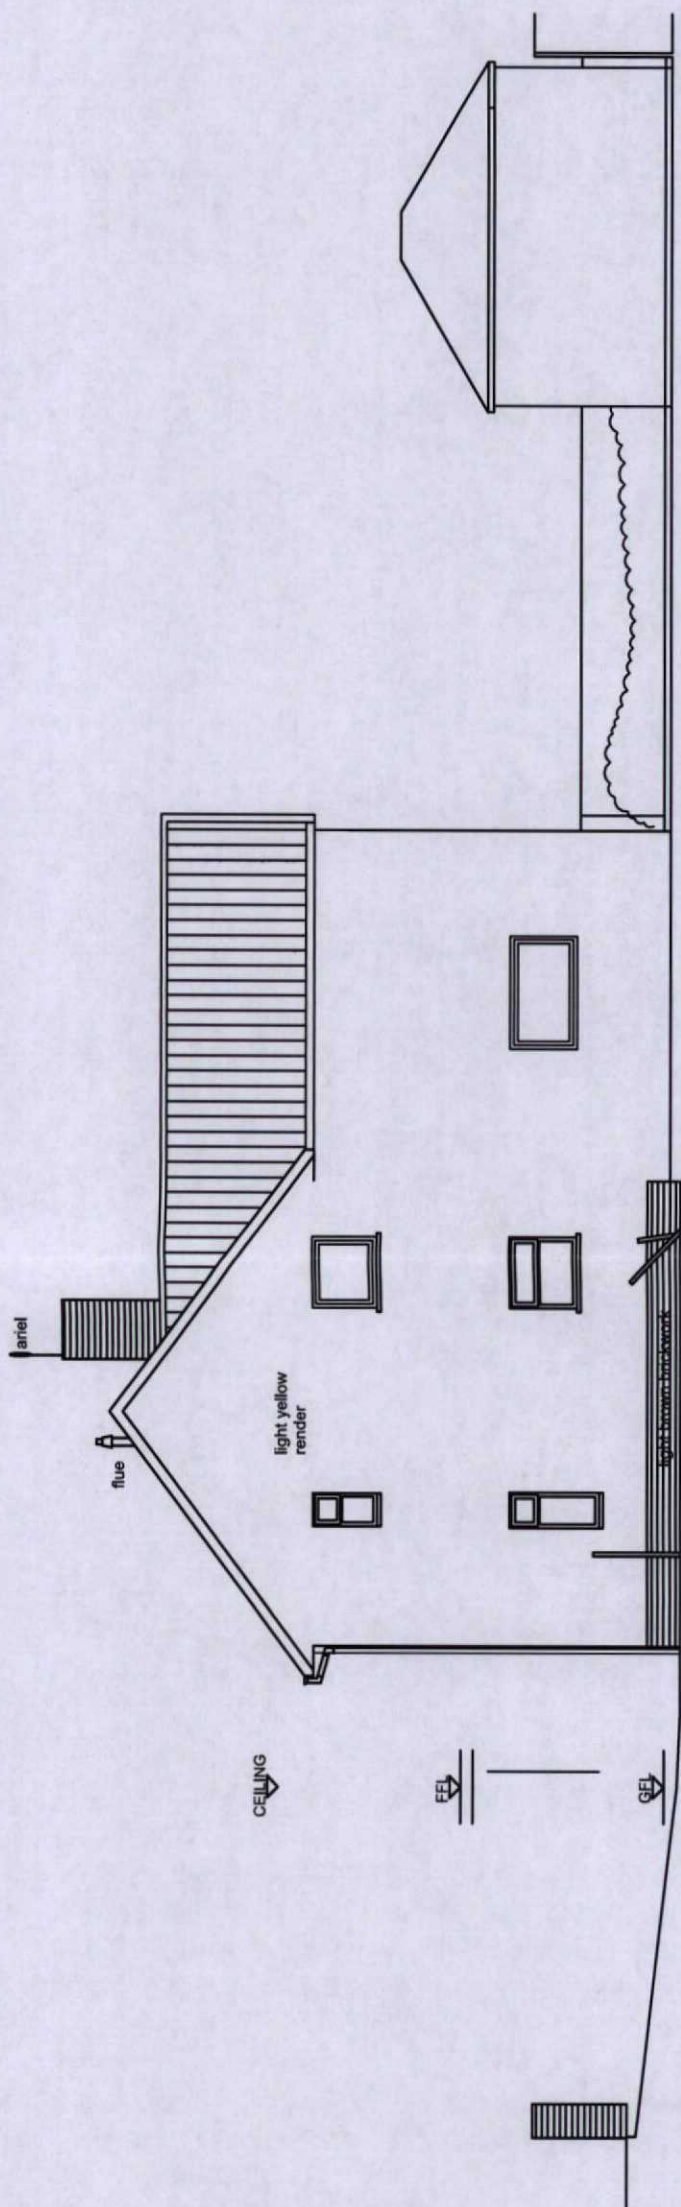

PROPOSED SIDE ELEVATION

MERTHYR TYDFIL
COUNTY BOROUGH COUNCIL
Town & Country Planning Act 1990
PERMISSION GRANTED SUBJECT TO CONDITIONS
24 JUN 2021
J. JONES
BA(Hons) BTP M.R.T.P.I.
HEAD OF TOWN PLANNING

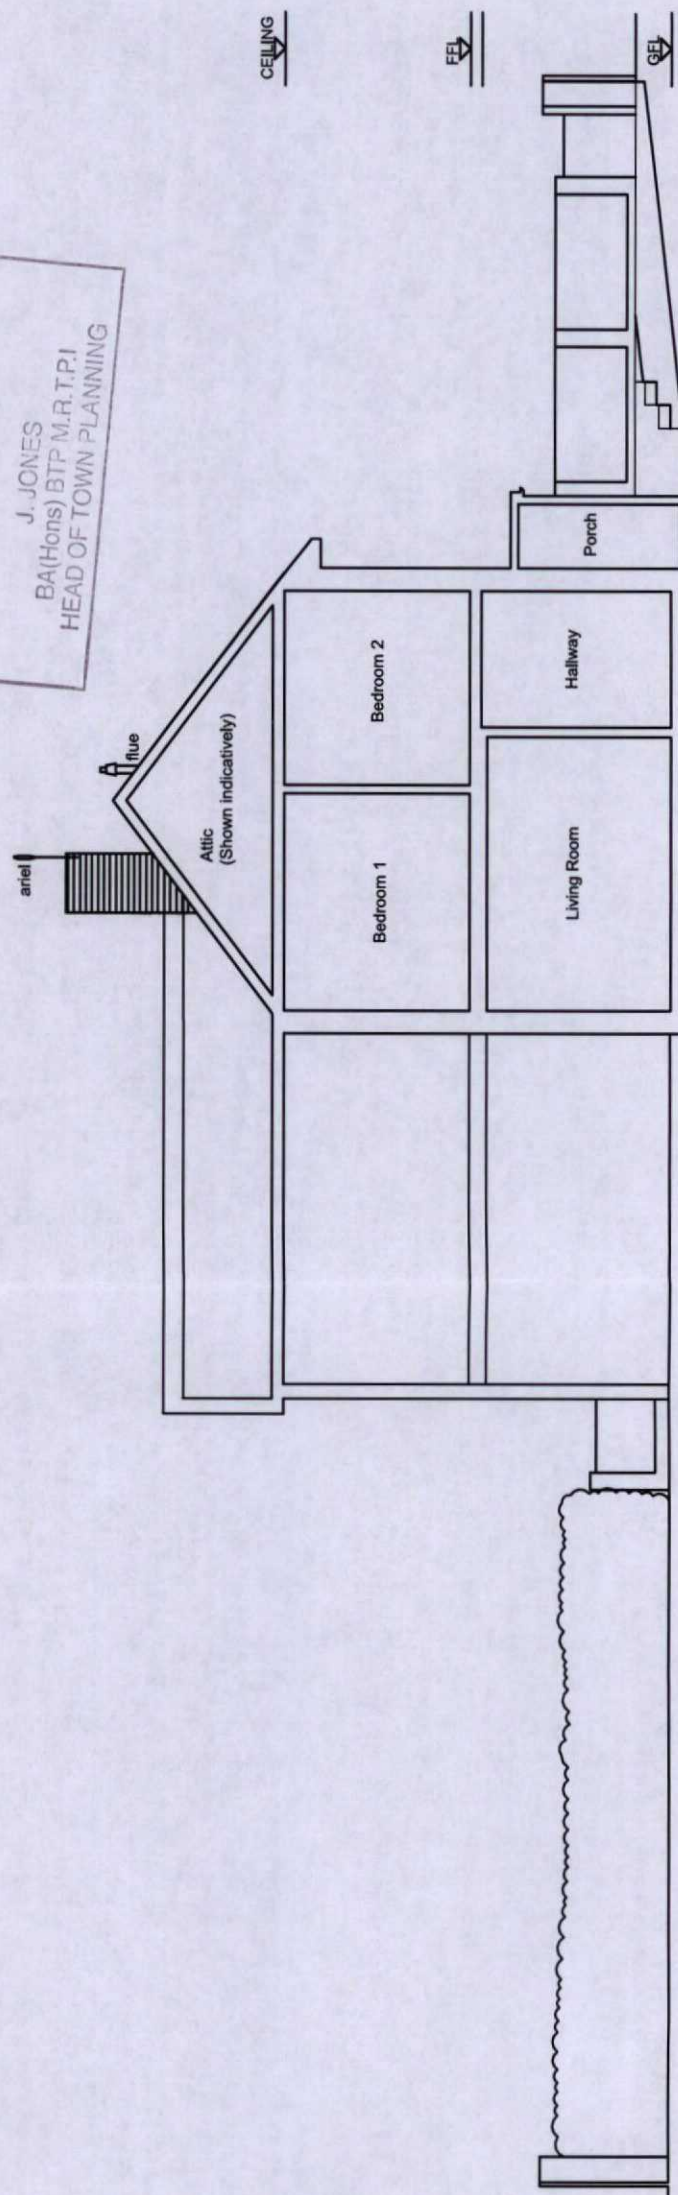

PROPOSED SECTION S1:S1

Amended Plans
Received: 06/5/2021
P121/0043

 George and Co.

30 Maple Crescent
Trefechan Merthyr
Tydfil CF48 2EH

719.003A	PLANS		
sketch	1:100@A3	Nov 20	CG
1st Floor Woodfired Studios 62 High St Merthyr Tydfil CF37 8DE 07830328652 hello@georgeandco.studio www.georgeandco.studio			
DO NOT SCALE THIS DRAWING			©George and Co.