



MERTHYR TYDFIL
COUNTY BOROUGH COUNCIL
Town & Country Planning Act 1990
PERMISSION GRANTED SUBJECT TO CONDITIONS
24 JUN 2021
J. JONES
BA(Hons) BTP M.R.T.P.
HEAD OF TOWN PLANNING

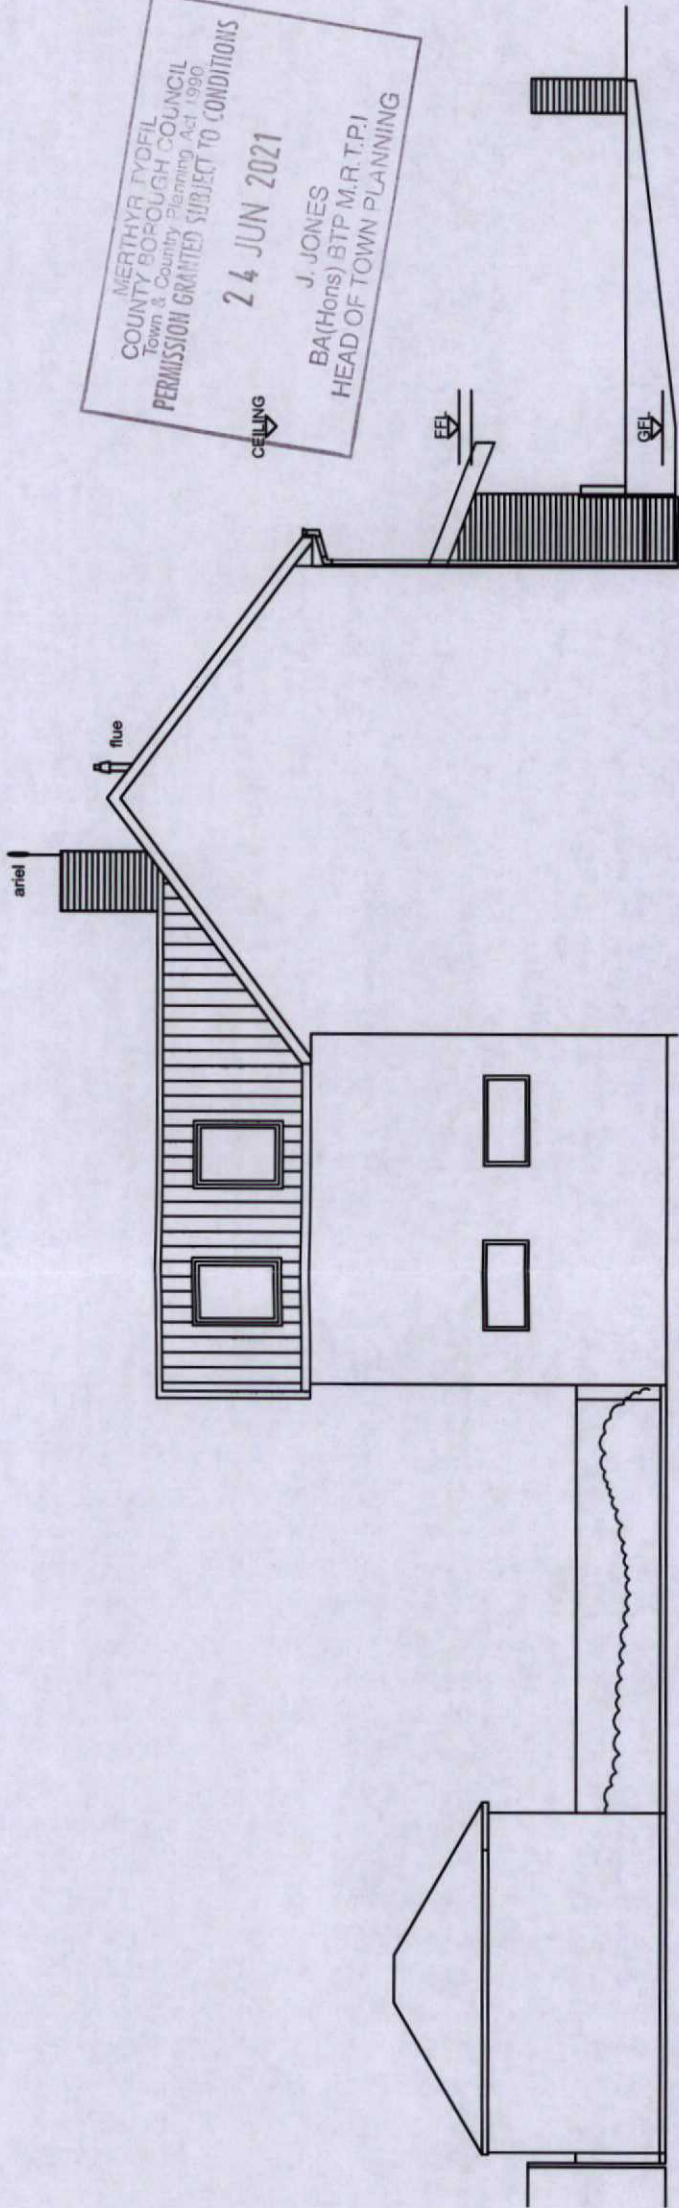

PROPOSED SIDE ELEVATION

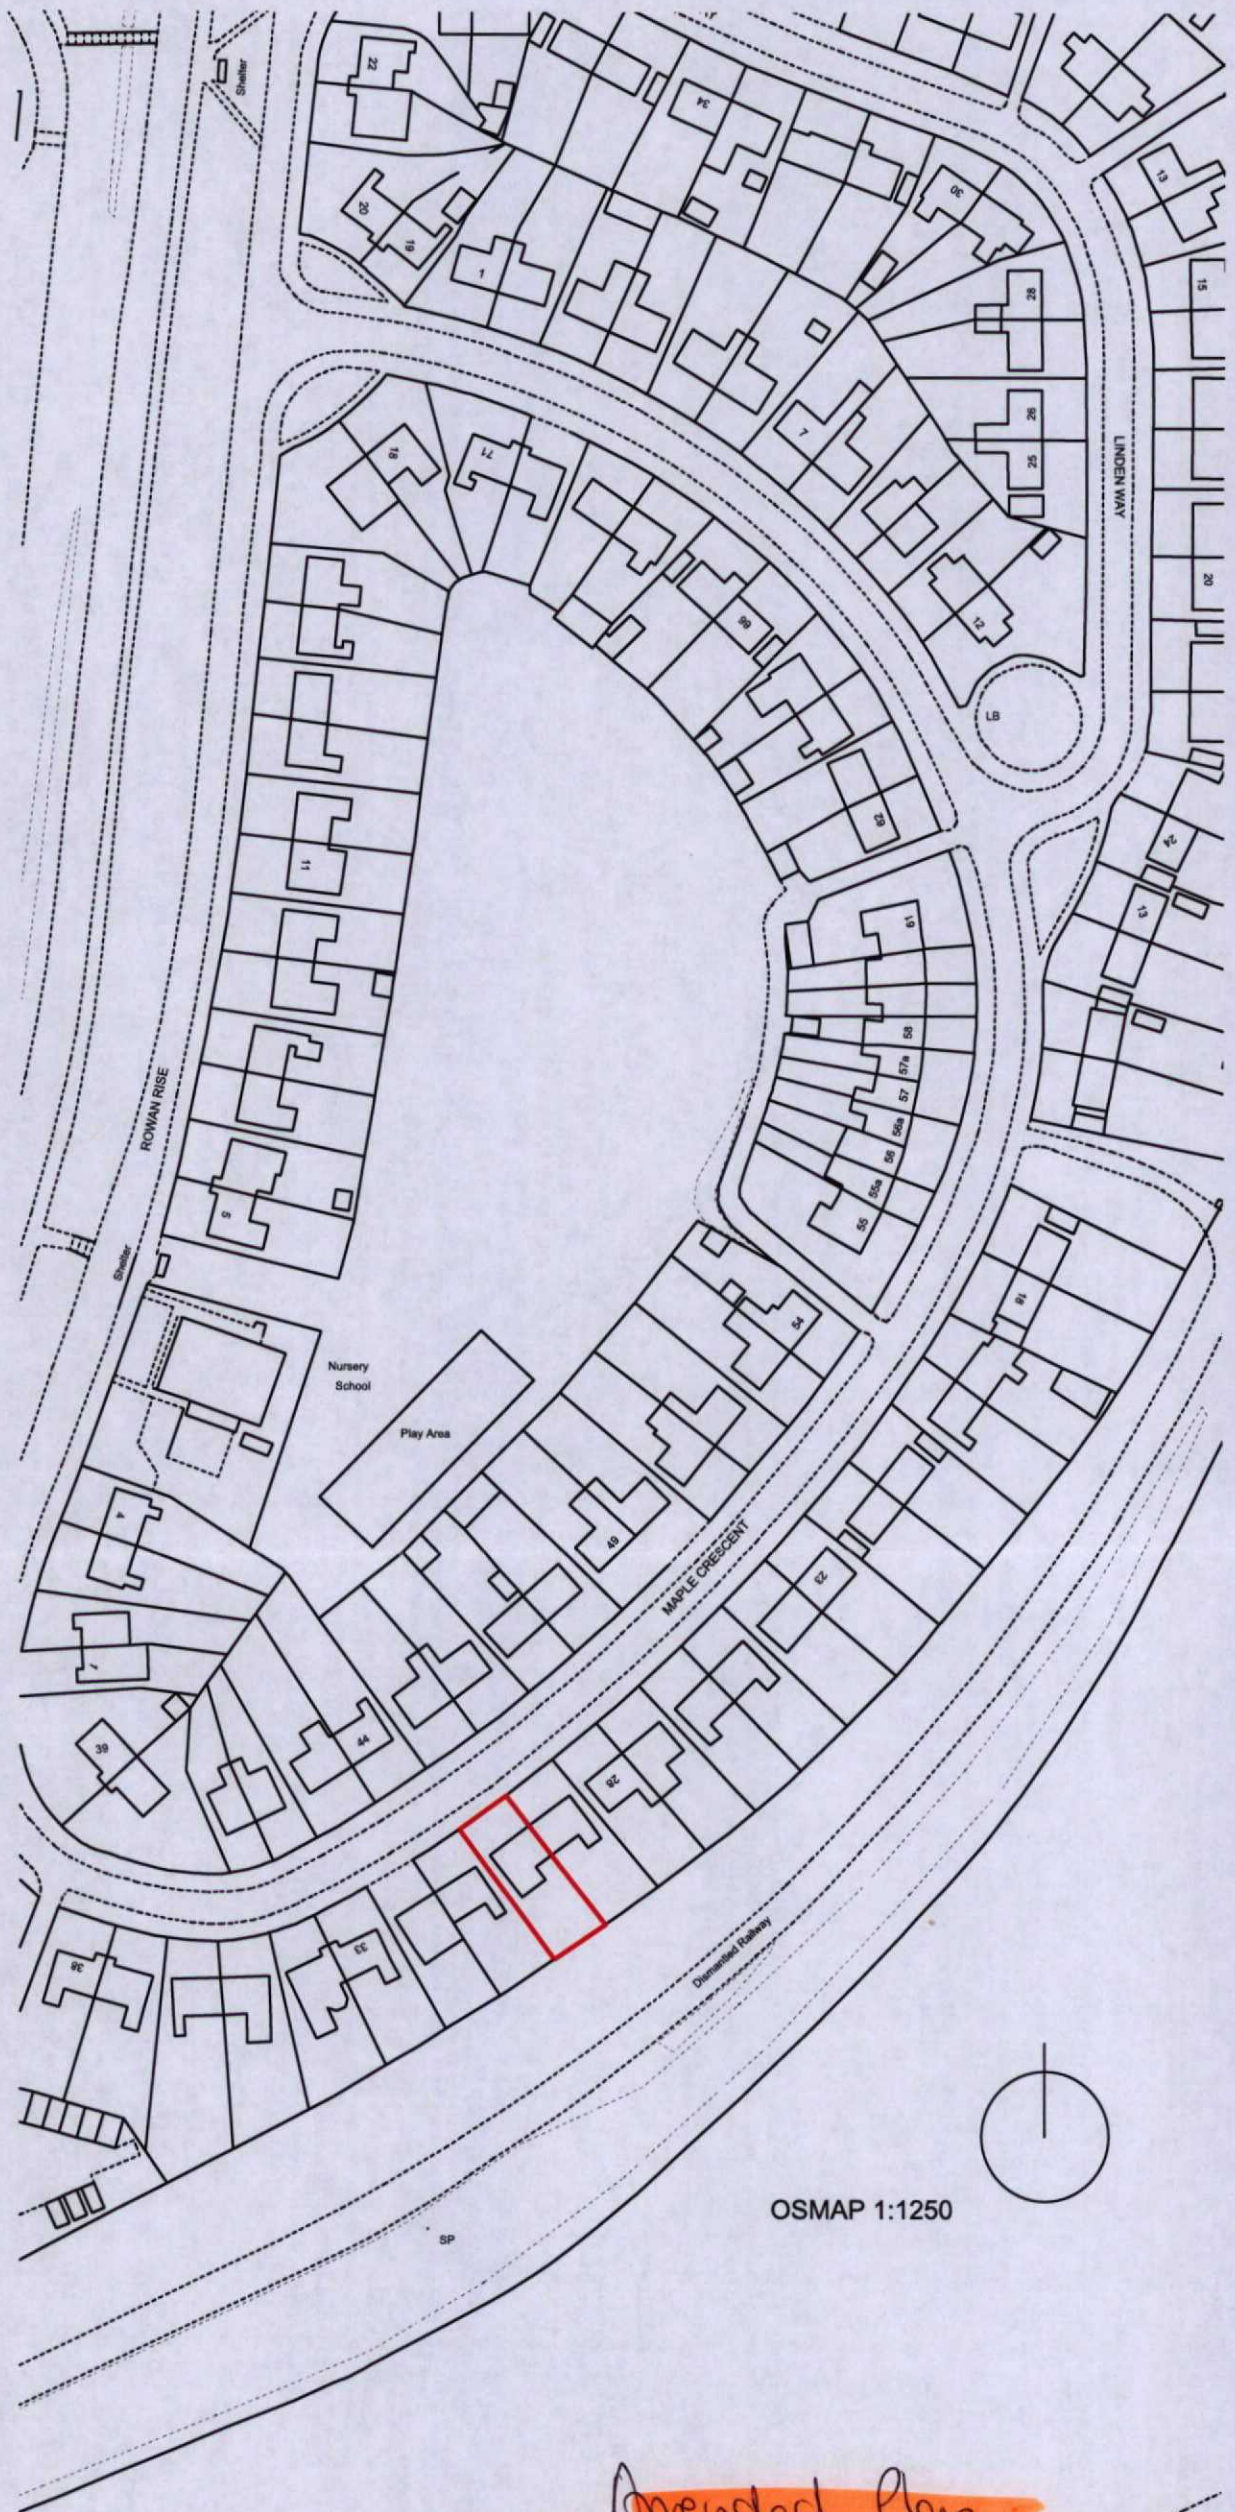

Amended Plans
Received: 06/05/2021
P/21/0043

 George and Co.

**30 Maple Crescent
Trefechan Merthyr
Tydfil CF48 2EH**

719.004A	PLANS
sketch	1/108@A3 Nov'20 CG
1st Floor Woodford Studios 62 High St Merthyr Tydfil CF37 8DE 07830326652 hello@georgeandco.studio www.georgeandco.studio	
DO NOT SCALE THIS DRAWING	©George and Co.