



MATERIALS




Galv steel posts
polycarb roof

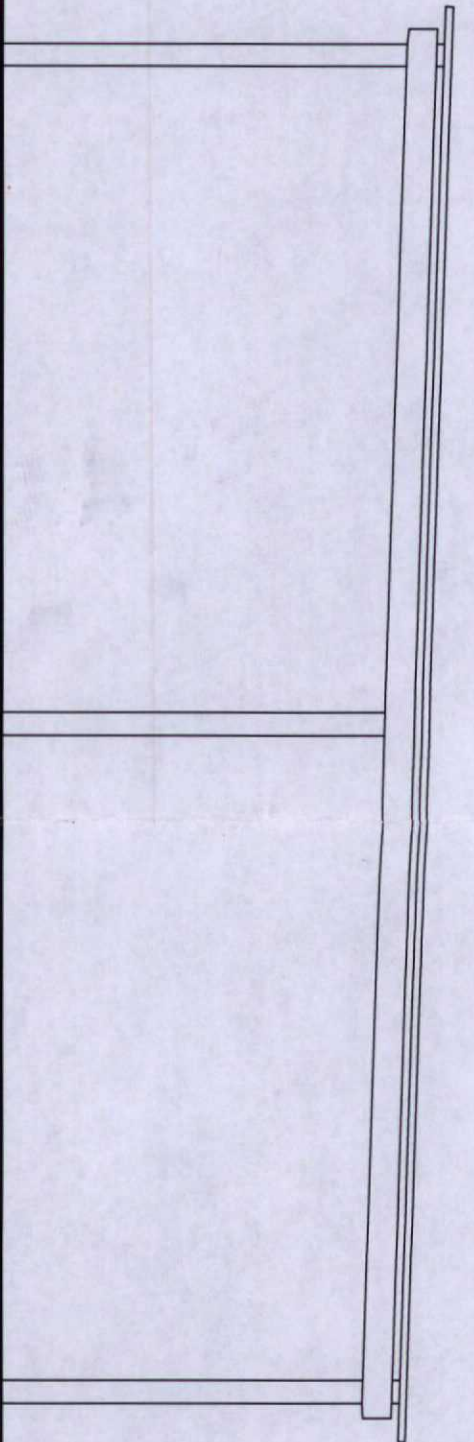

ELEVATION 01

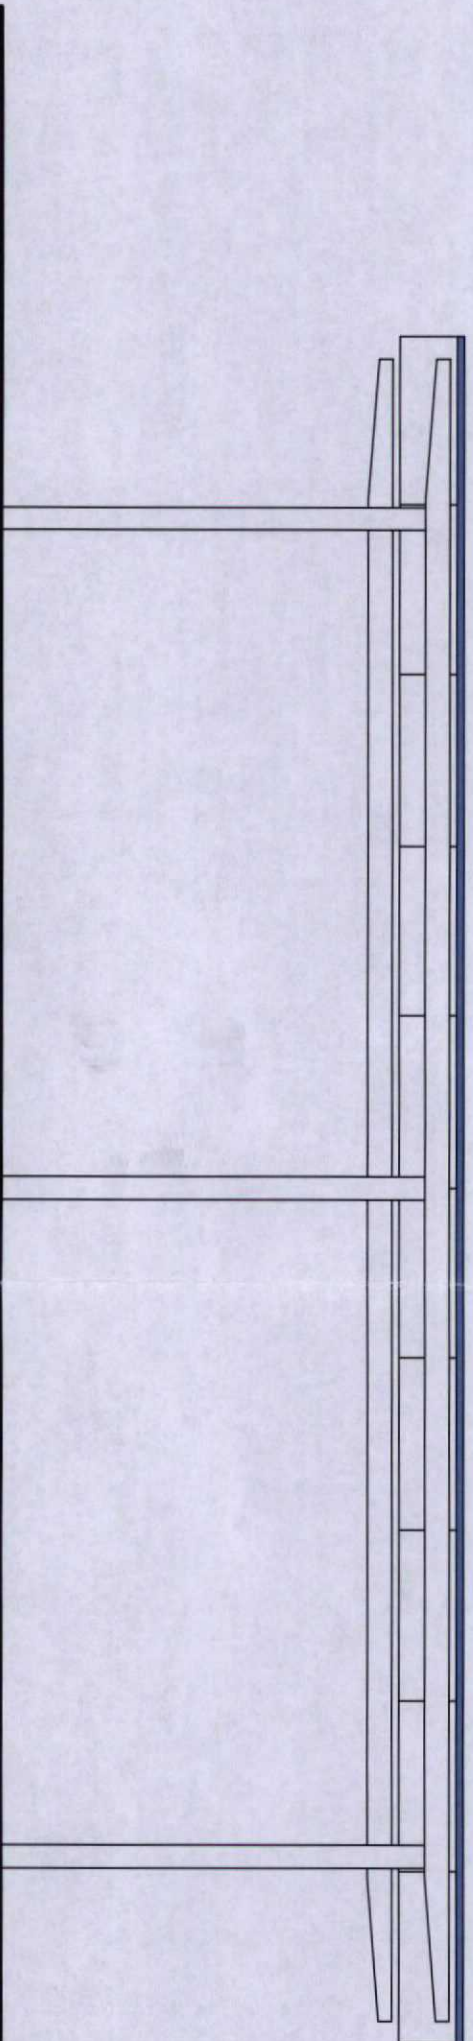

ELEVATION 04

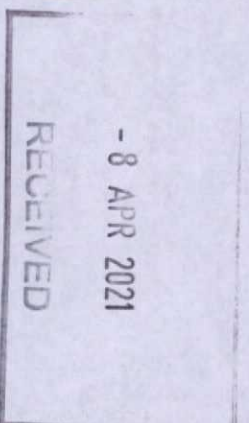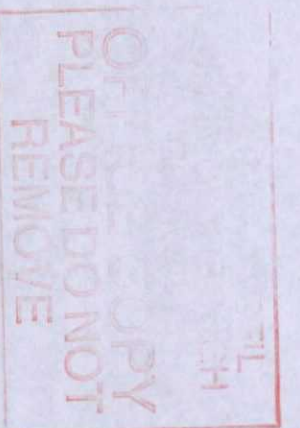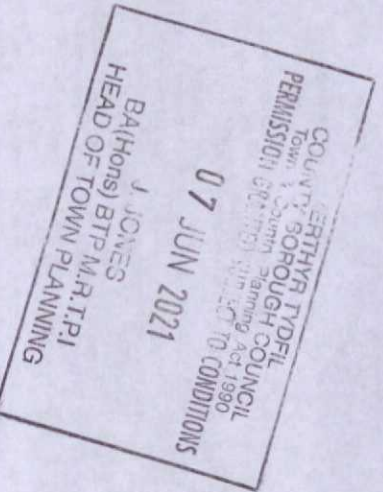

210121

New covered area to The Antelope

elevations
1:50
March 2021