
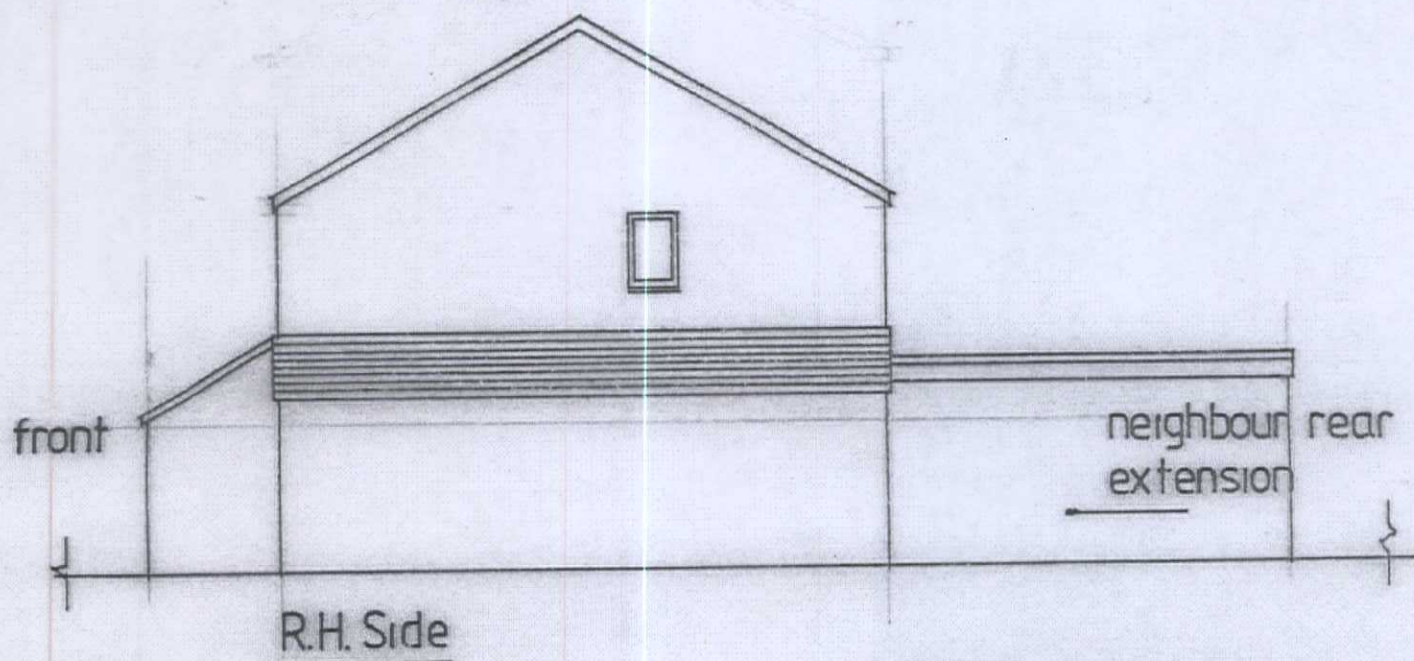


Existing Elevations Scale 1/100

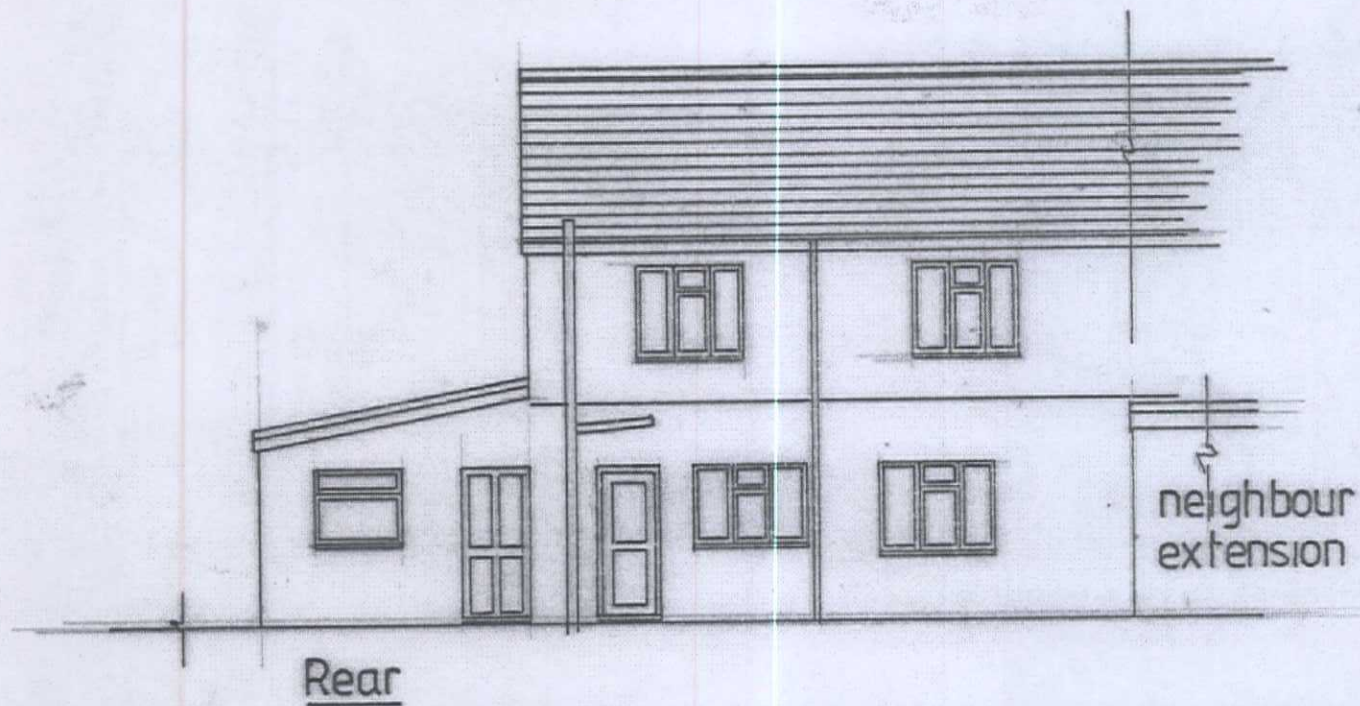

Drawn By:- **David I. Jones,**
Building Design Services
 8, Birchgrove,
 New Tredegar
 Tel: 01443 820306

davidijonesbuildingdesign@ hotmail.co.uk

CLIENT: MTCBC Grantline Agency
 PROJECT:- Ground floor rear extension
 for Wetroom.and Lobby

LOCATION:- 9, High Street, Dowlais ,Merthyr
 Tydfil, CF48 3HB

TITLE:- Existing Elevations
 SCALES:- 1/100,
 DWG.NO.:- p101/3 *Amended*
 DATE ; September, 2018