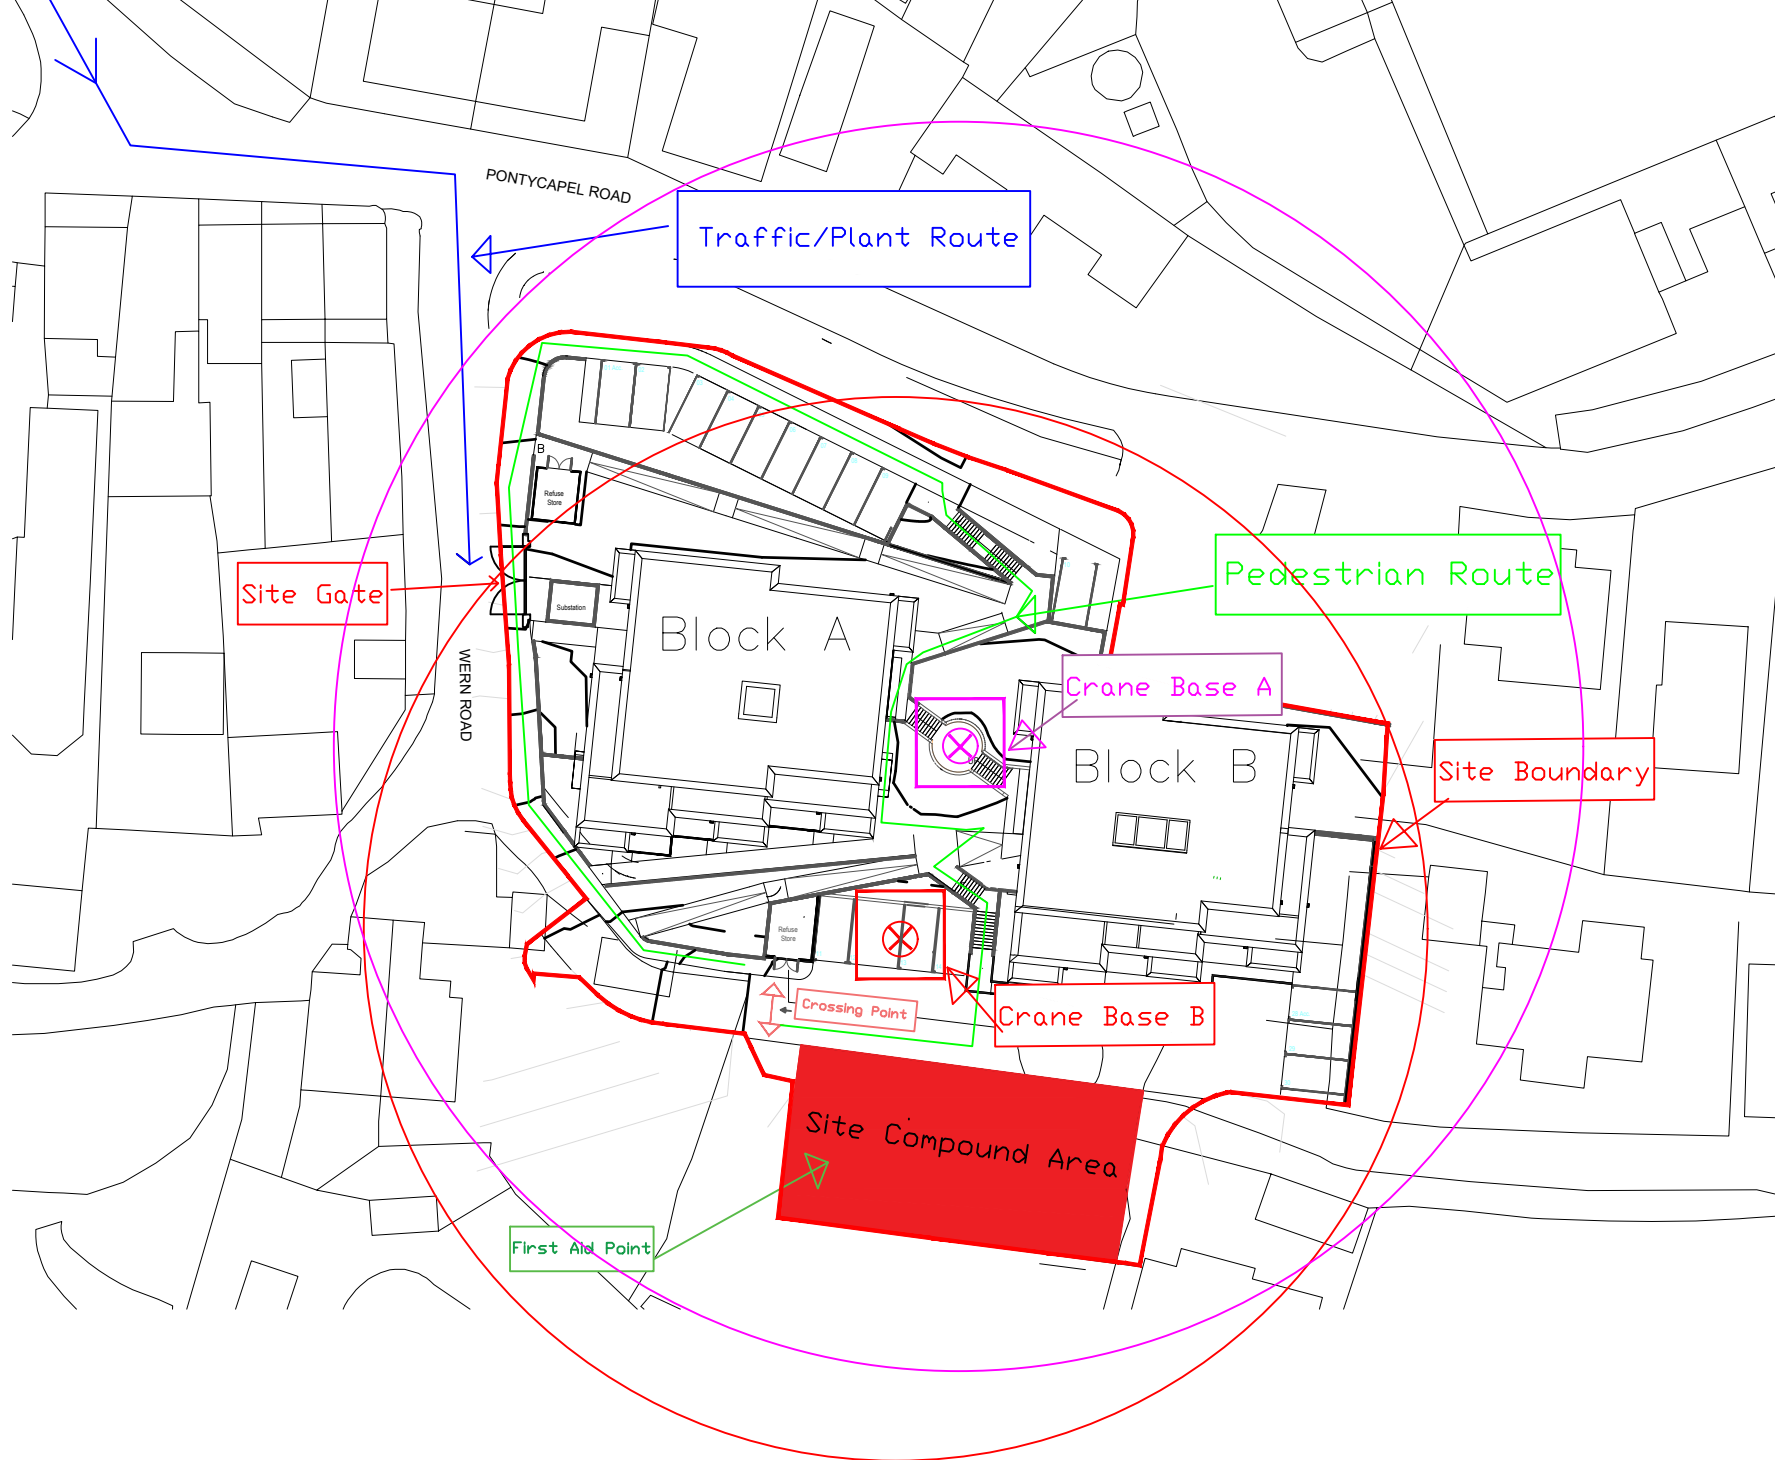


Morganstone Ltd
2nd Floor
Princess House
Princess Way
Swansea
SA1 3LW
t: 01554 779126
e: mail@morganstone.co.uk
www.morganstone.co.uk

JOB TITLE	
Cefn Iaf	
Merthyr Tydfil	
DRAWING TITLE	
Site Traffic Management Plan	
SCALE:	
1:250 @ A2	
REV.	
02	
FIRST ISSUE:	
13.01.2025	

This drawing is copyright ©
NOTE: Do not scale from this drawing.
Work to figured dimensions only.

Rev.	Description	Date
------	-------------	------