




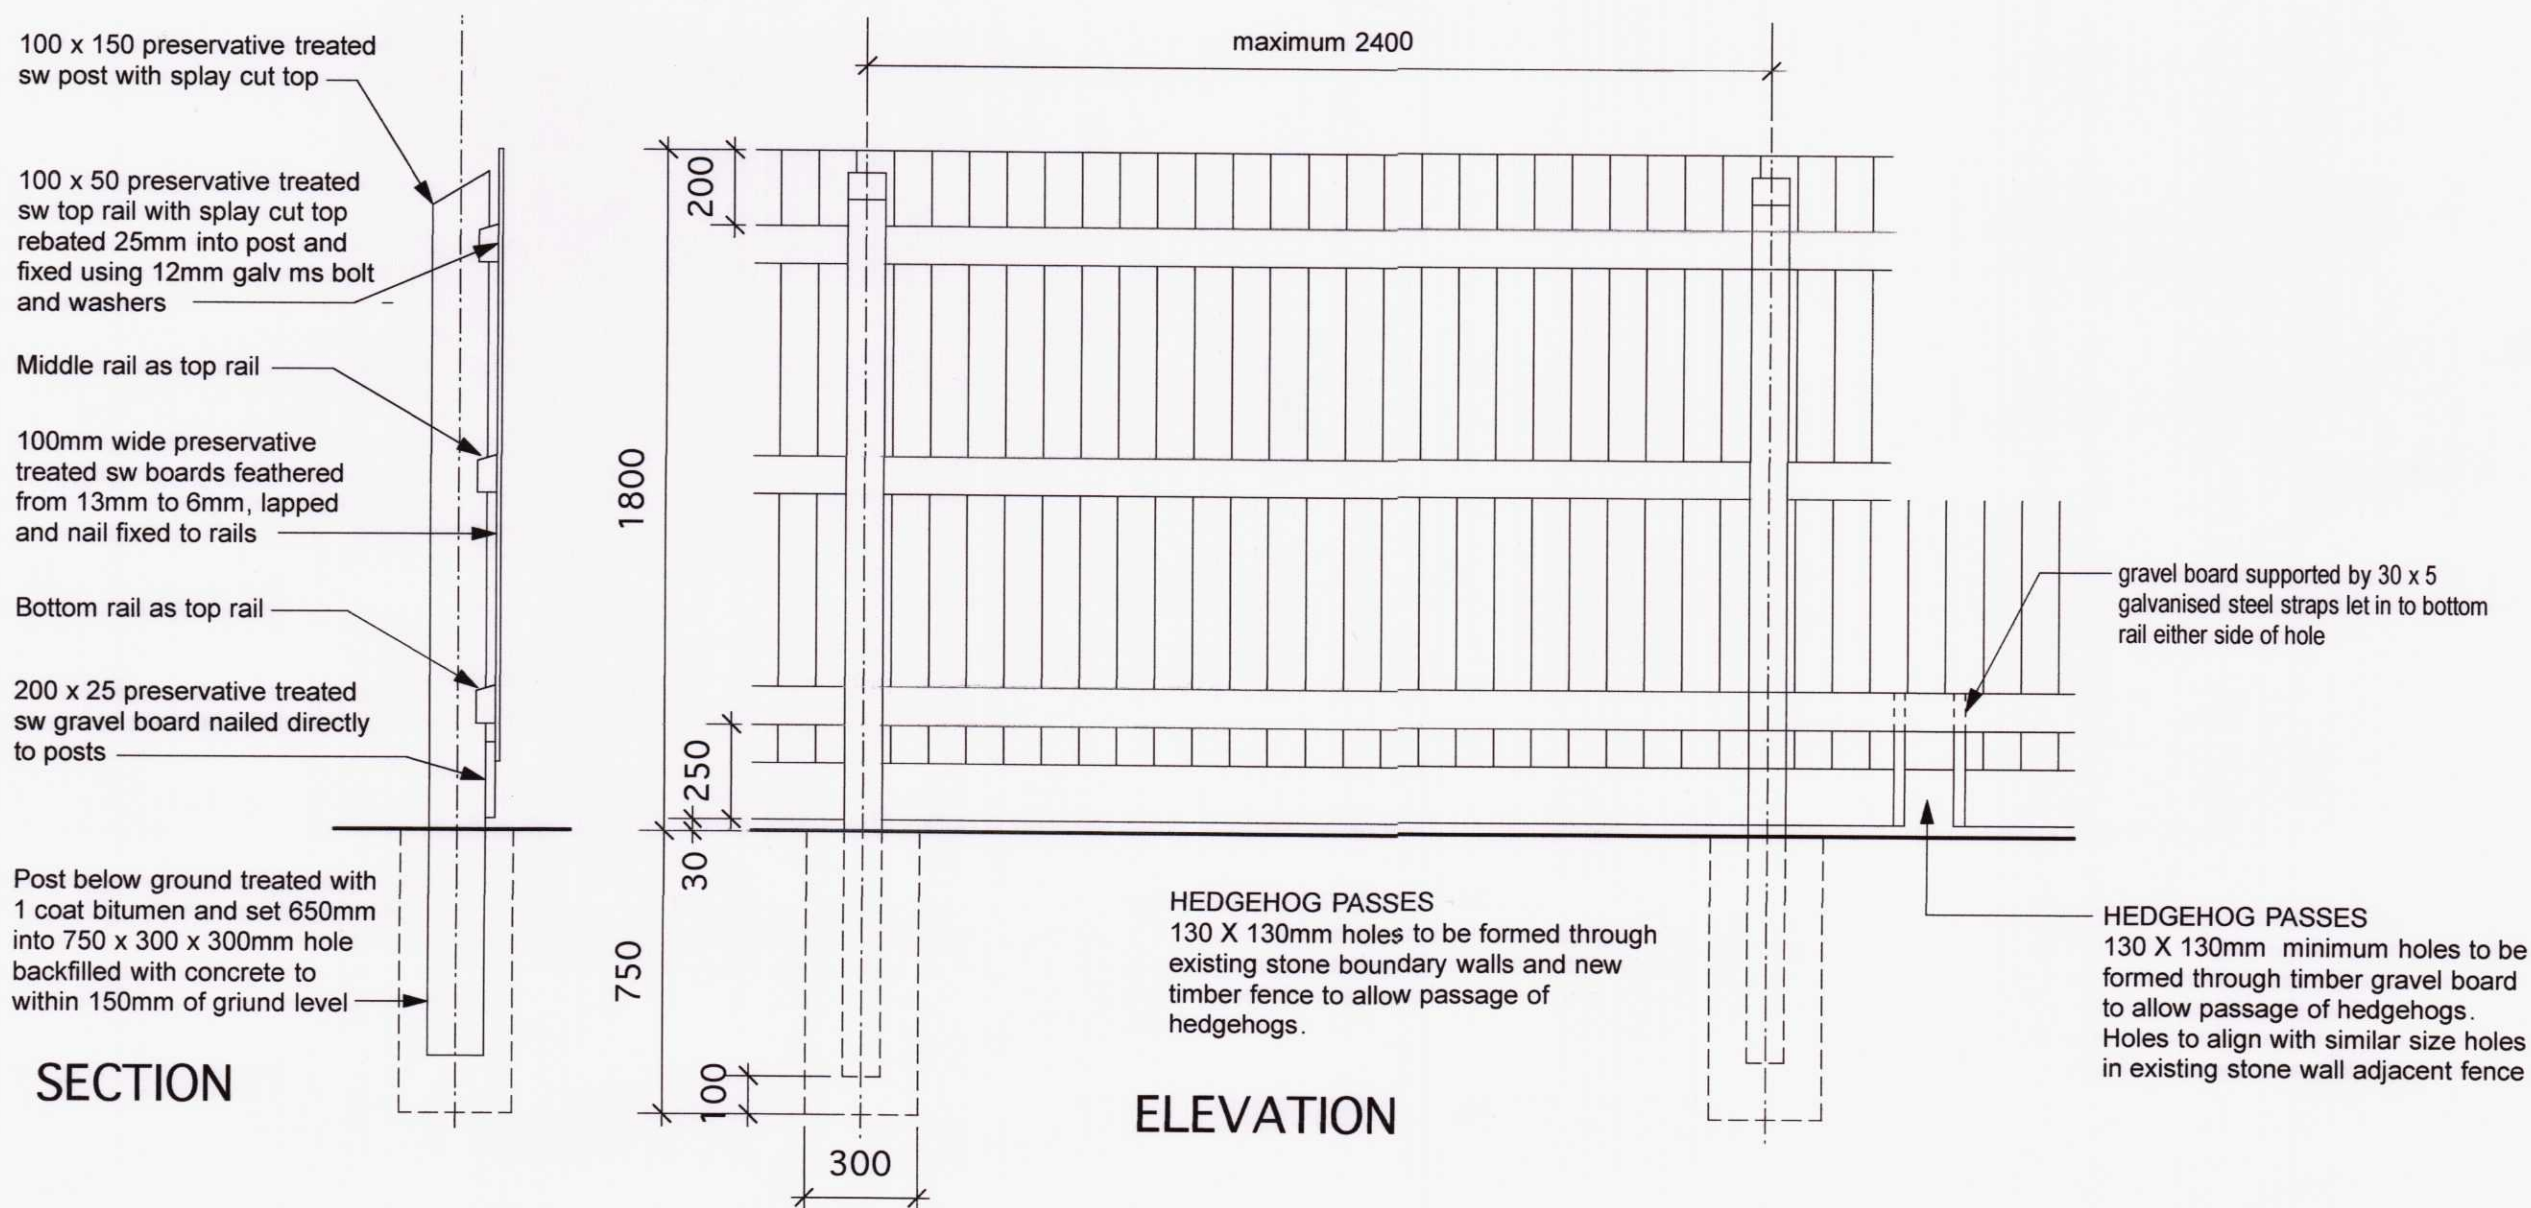

1800mm HIGH CLOSE BOARDED FENCE TO EASTERN BOUNDARY

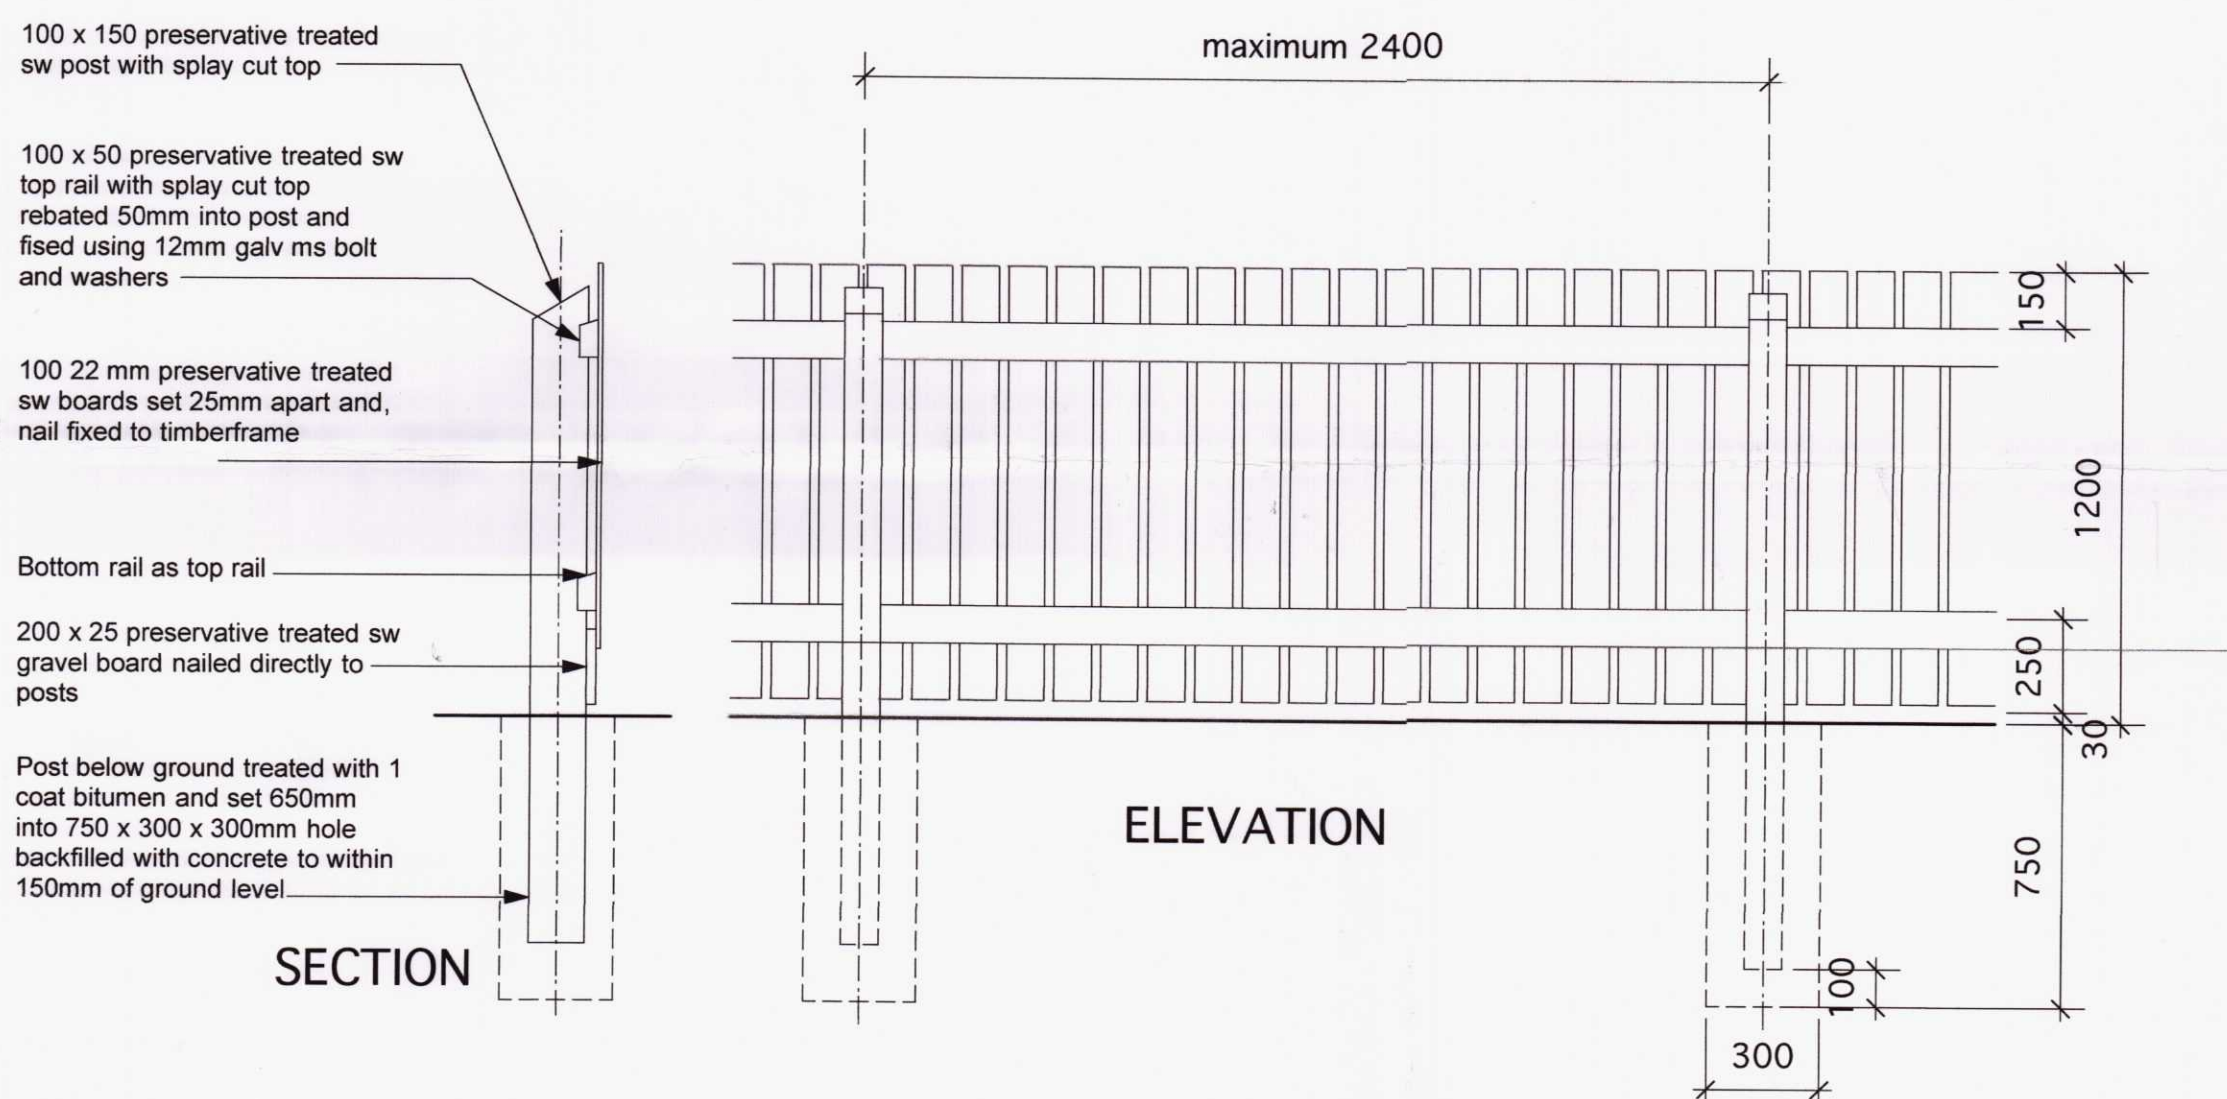

1200mm HIGH TIMBER SLAT FENCE TO WESTERN BOUNDARY

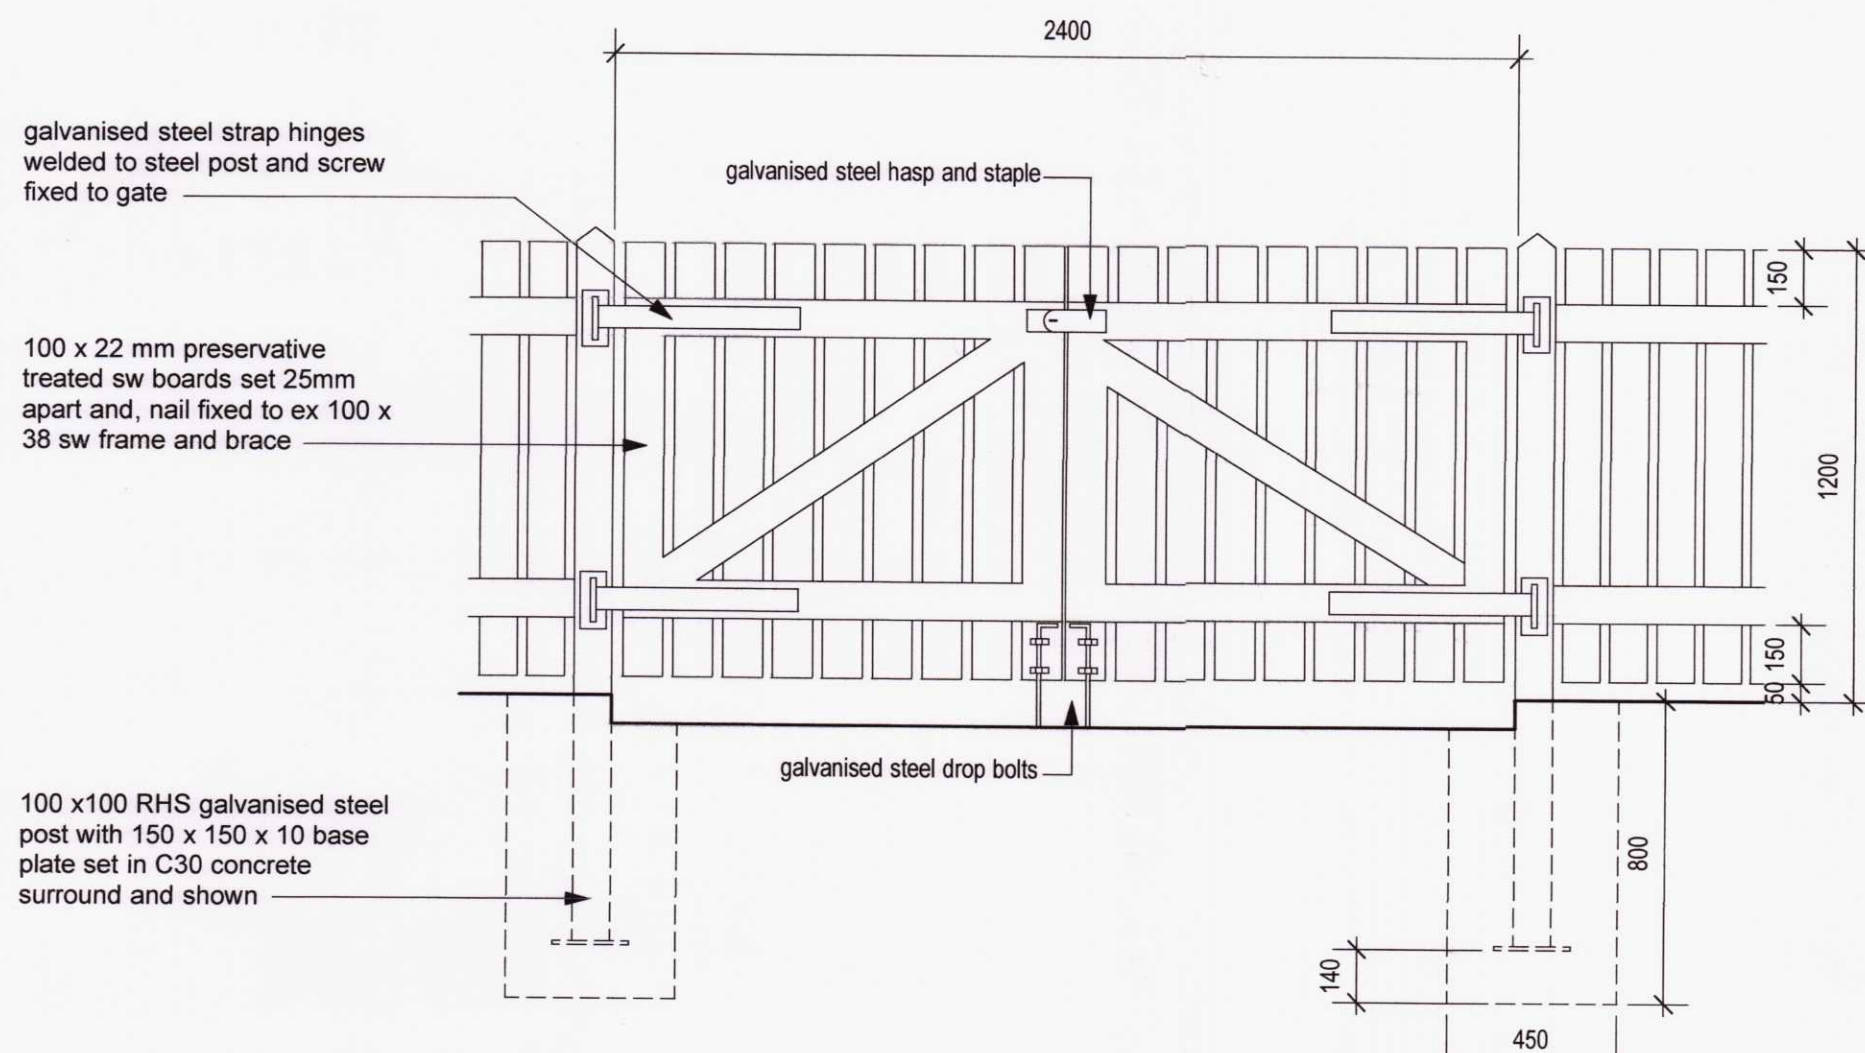

1200mm HIGH TIMBER SLAT GATES TO WESTERN BOUNDARY

210006

MTCS
PLANNING DEPARTMENT
- 5 JAN 2021
RECEIVED

MERTHYR TYDFIL
COUNTY BOROUGH
COUNCIL
OFFICE COPY
PLEASE DO NOT
REMOVE

This drawing, the works and concepts depicted are the copyright of Paul Overton Architects and may not be reproduced or made use of, either directly or indirectly, without express written consent.
Do not scale off this drawing.
All heights, levels, sizes and dimensions to be checked on site before any work is undertaken.

PAUL OVERTON ARCHITECTS
87A HIGH STREET
MERTHYR TYDFIL
CF47 8UD
TEL: 01685 371194
MOB: 07729 659 252
paul@pro-architects.co.uk

Client
MURPHY CORKE DEVELOPMENTS LTD

Project
**EBENEZER CHAPEL
CEFN COED
MERTHYR TYDFIL**

Drawing Title
**WORKING DRAWINGS
Boundary treatment details**

CAD ref
Drawn
PRO

Date
October 2020
Scale
1:20@A2

Project No.
9019
Drawing No.
302
Revision
-