


 George and Co.

62C High St,
Cefn-coed-y-cymmer,
Merthyr Tydfil
CF48 2PL

1061.08		ELEVATION	
planning	1:50@A3	Aug 24	CG
1st Floor Woodfired Studios 62 High St Merthyr Tydfil CF37 8DE 07830328652 hello@georgeandco.studio www.georgeandco.studio			
DO NOT SCALE THIS DRAWING		©George and Co.	

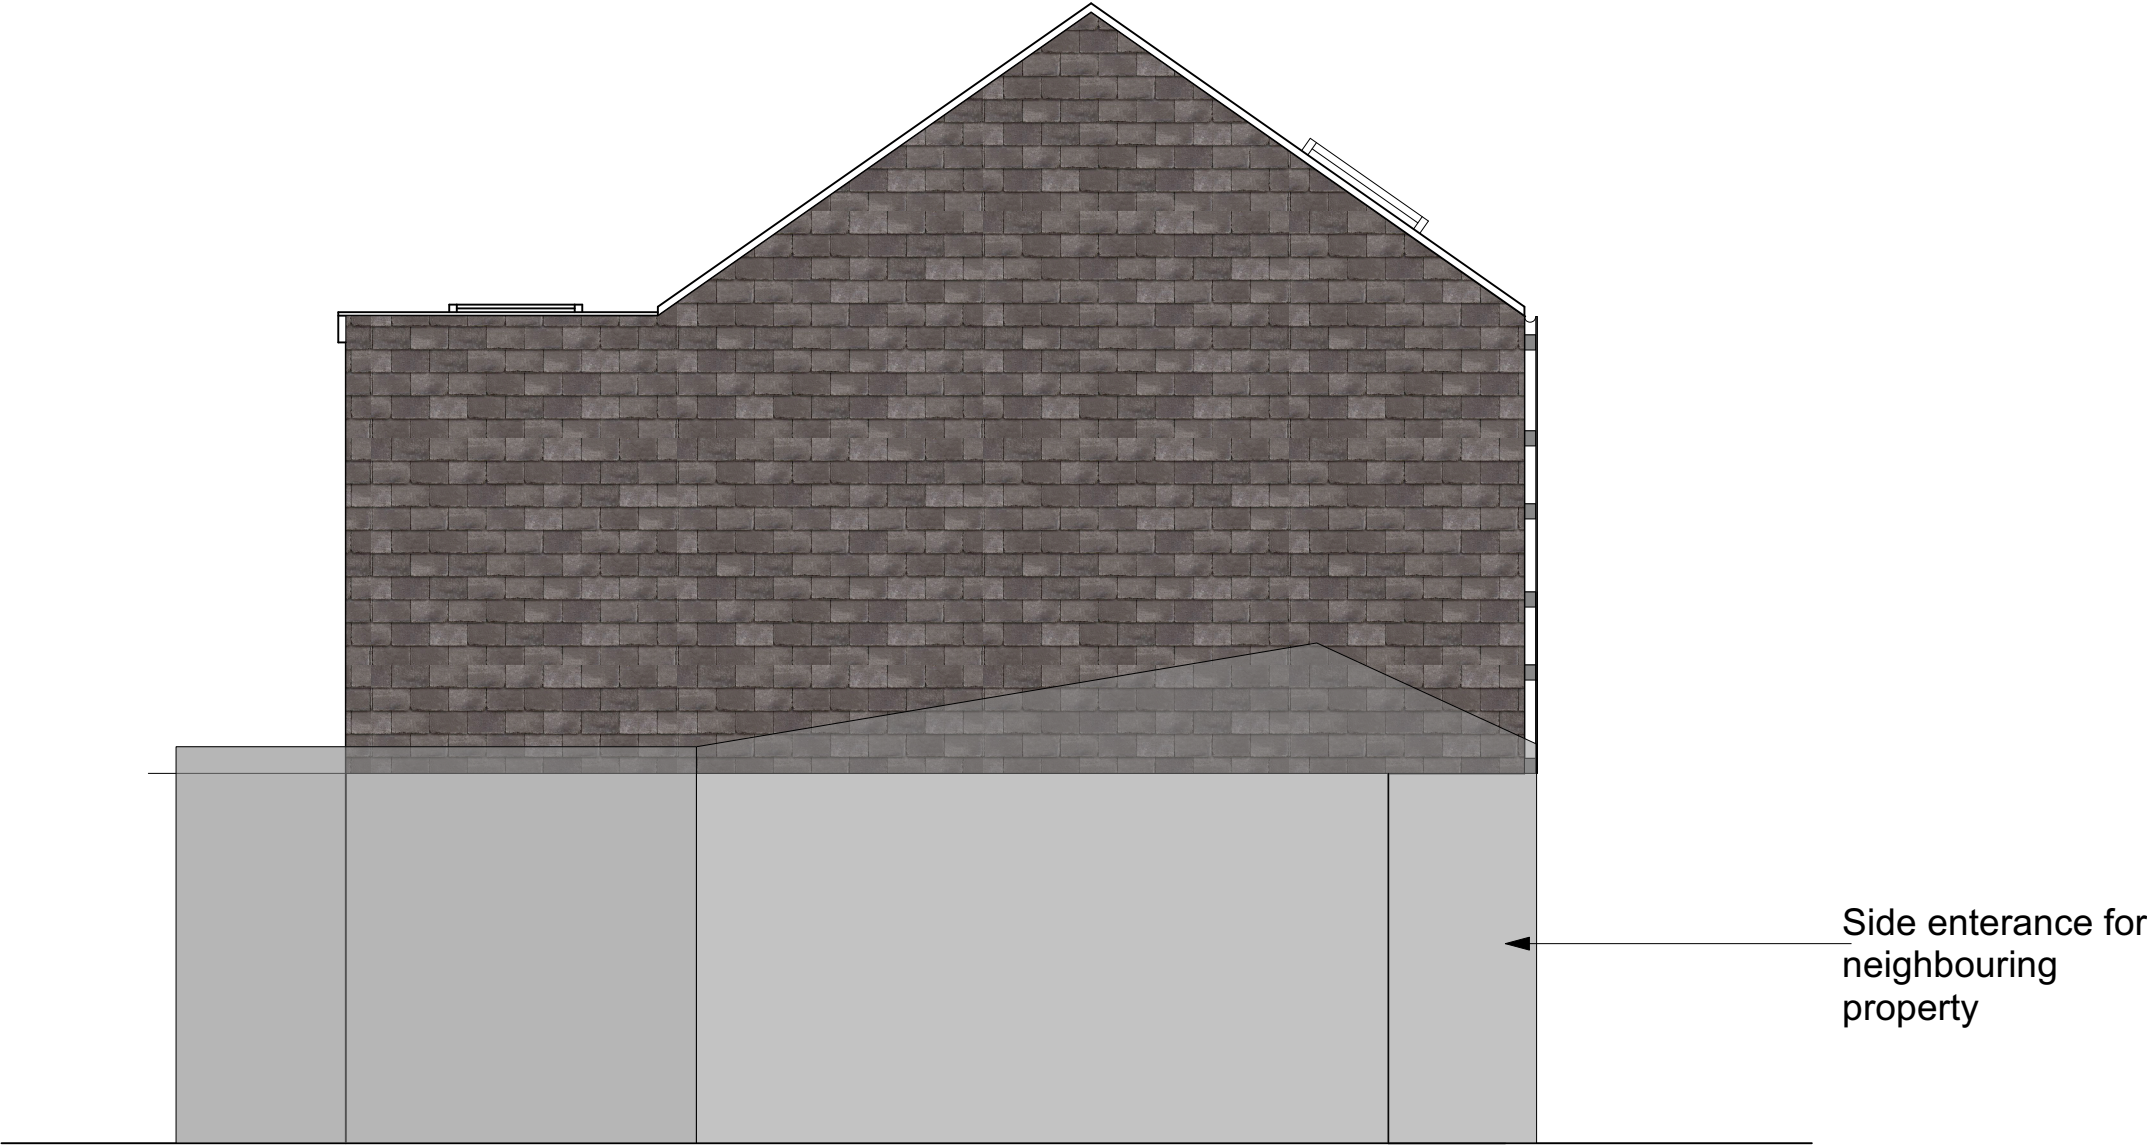

PROPOSED ELEVATION