




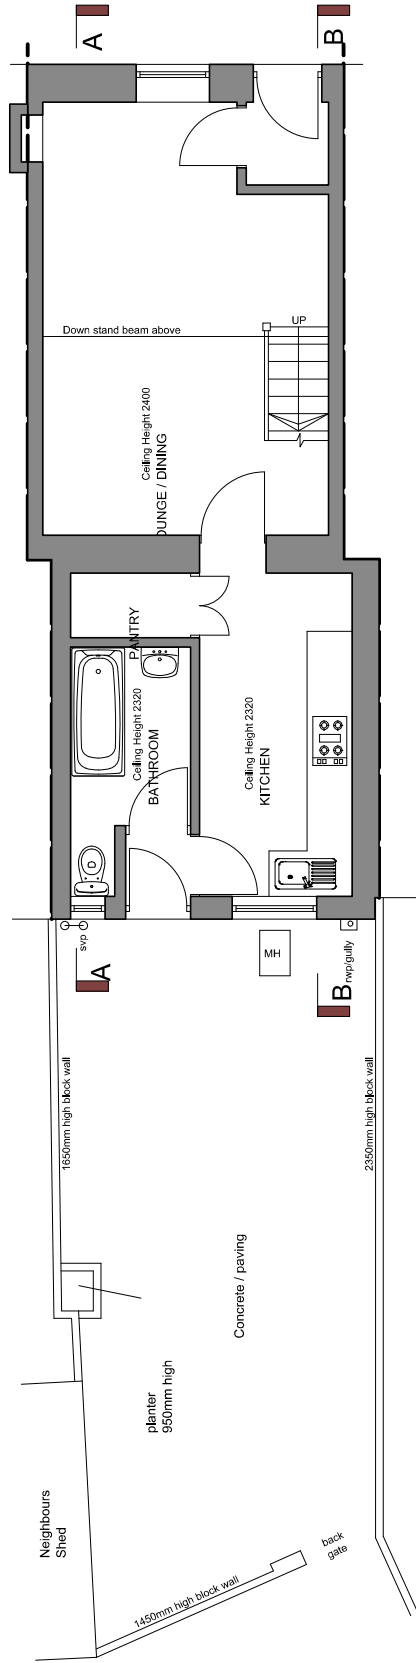




EXISTING GROUND FLOOR

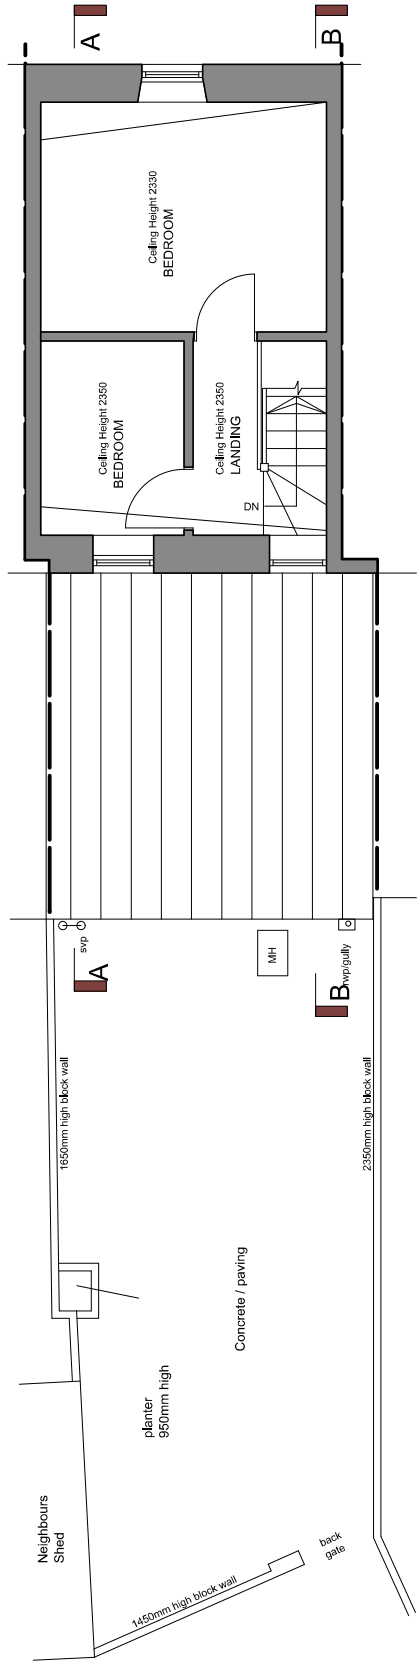

EXISTING FIRST FLOOR

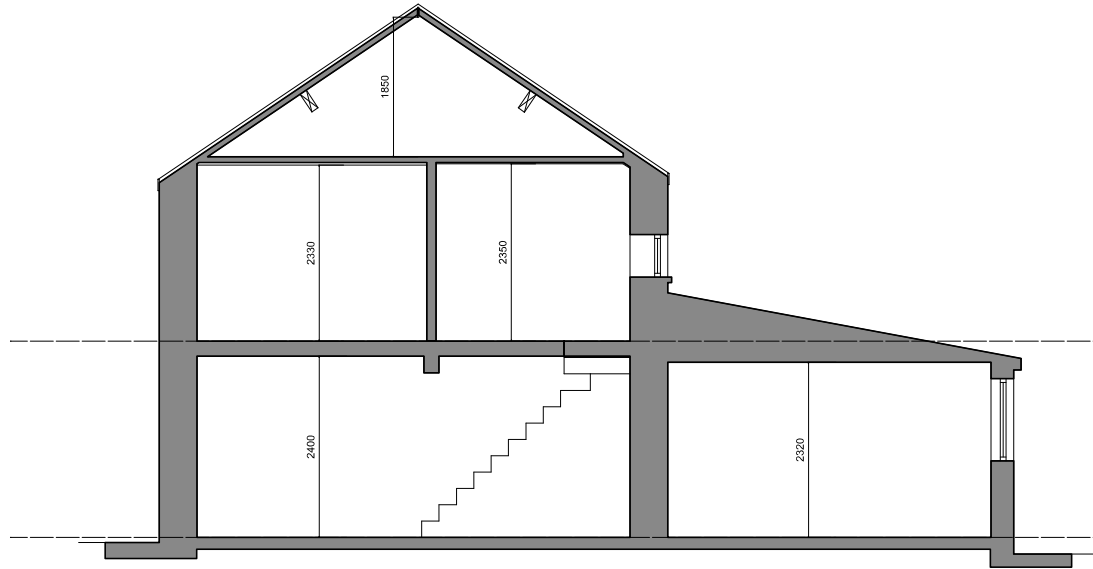

SECTION B-B

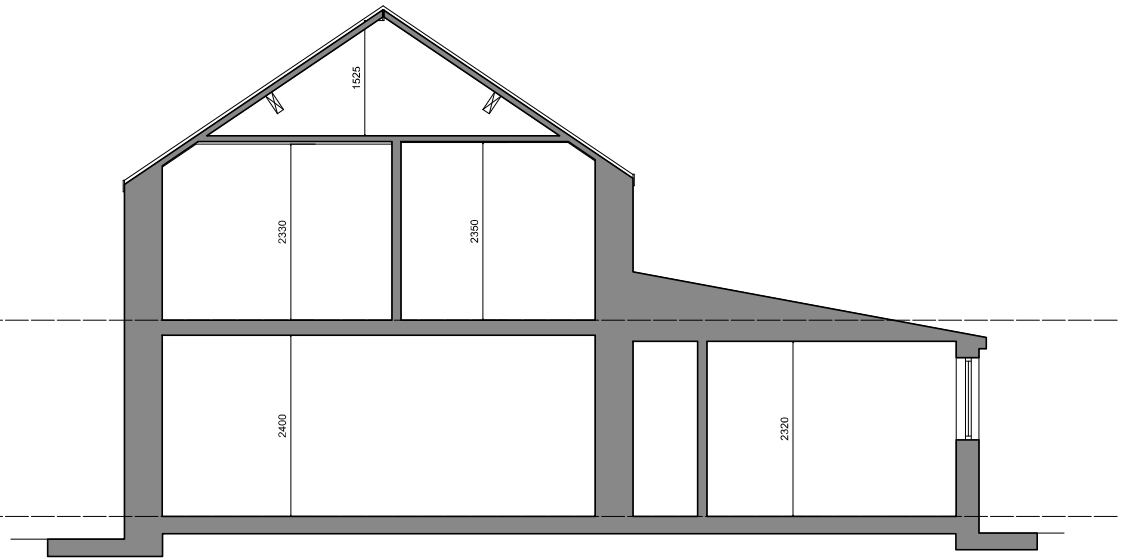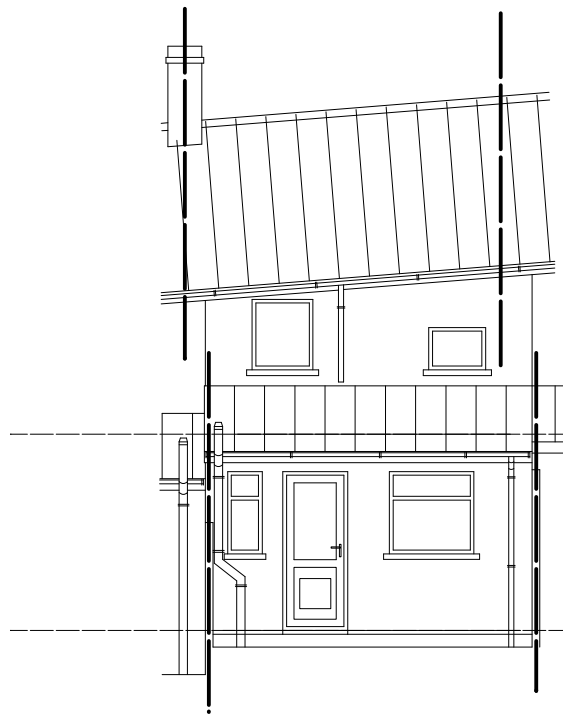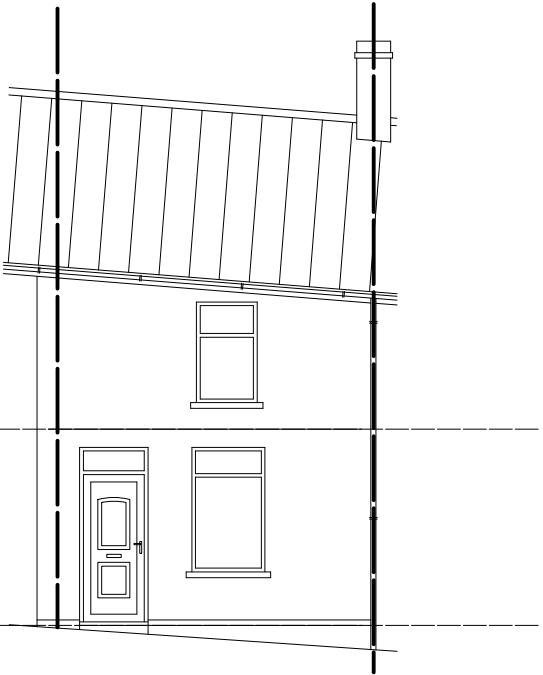

SECTION A-A

George and Co.

94 Giffach-Cynon,
Twynnyrodyn, Merthyr Tydfil
CF47 0PD

990.01 Existing

planning 1:50 @ A1 Feb 23 AJ/SG

George + Co
Crownford House, Swan Street, Merthyr Tydfil,
Mid Glamorgan, Wales, CF47 8EU
TEL 01685 367952
hello@georgeandco.studio

DO NOT SCALE THIS DRAWING ©George and Co.