




EXISTING

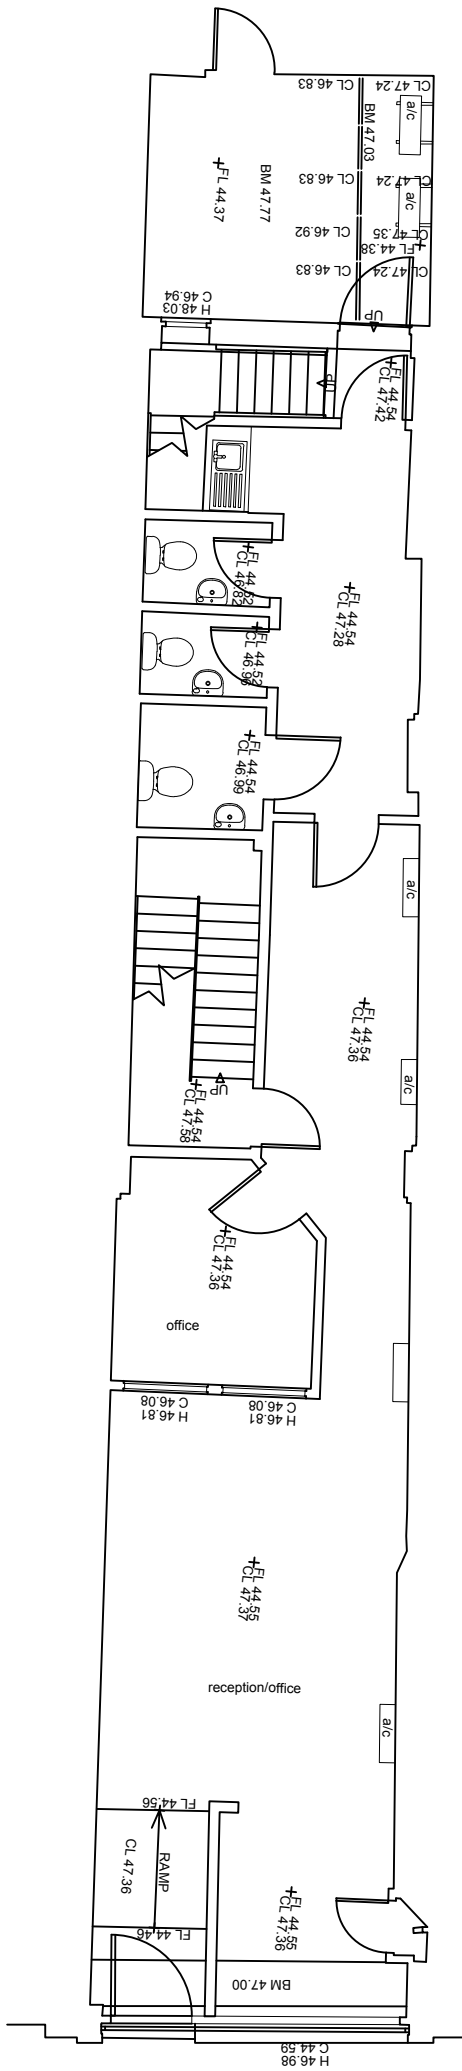


GROUND FLOOR

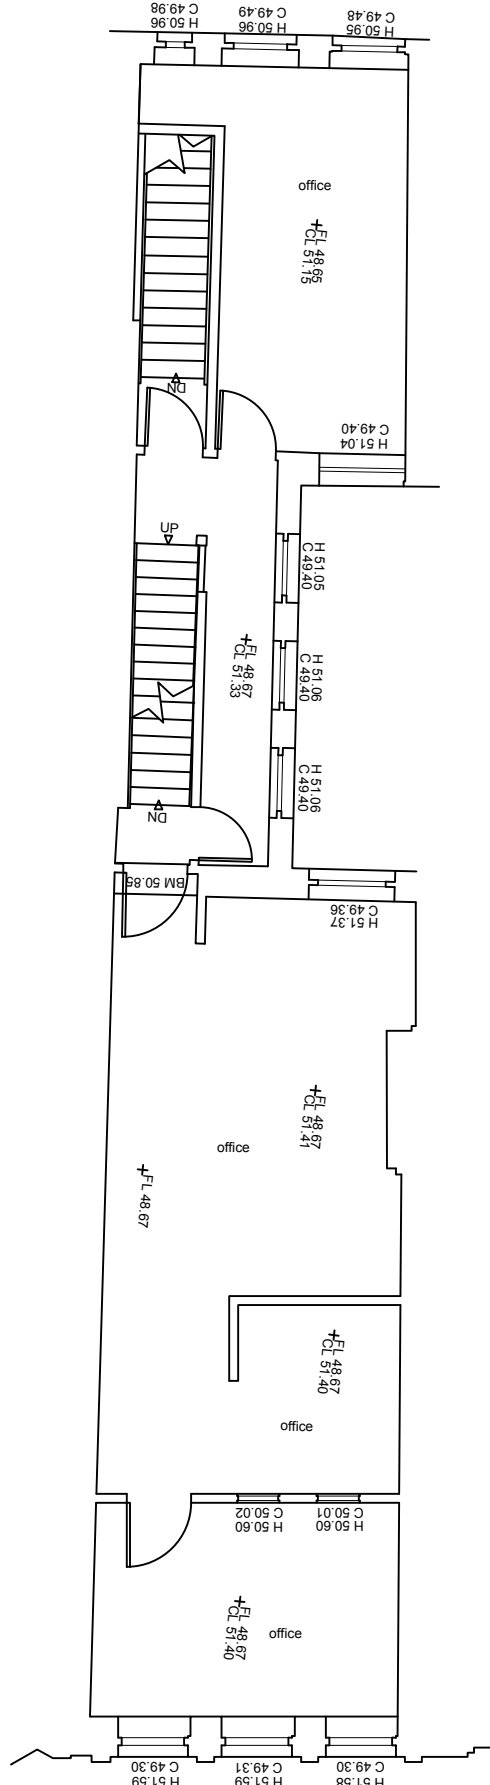


FIRST FLOOR

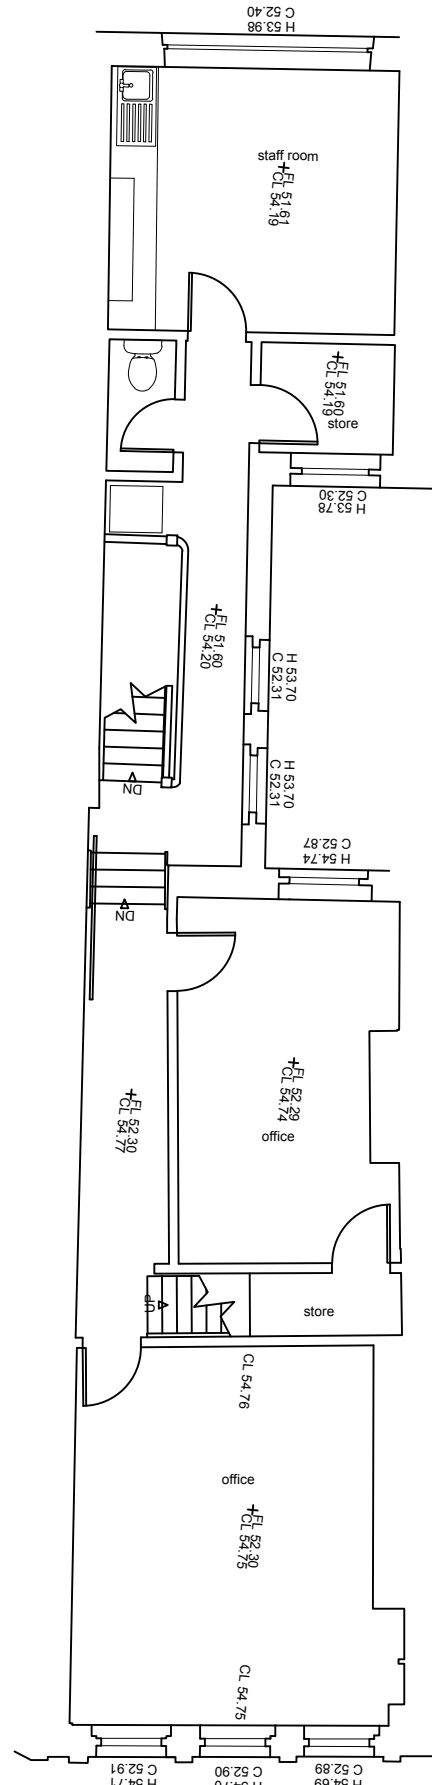


SECOND FLOOR

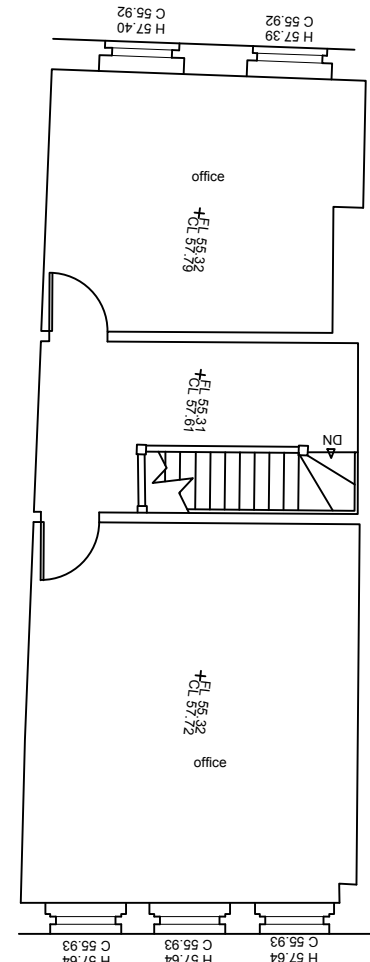

THIRD FLOOR

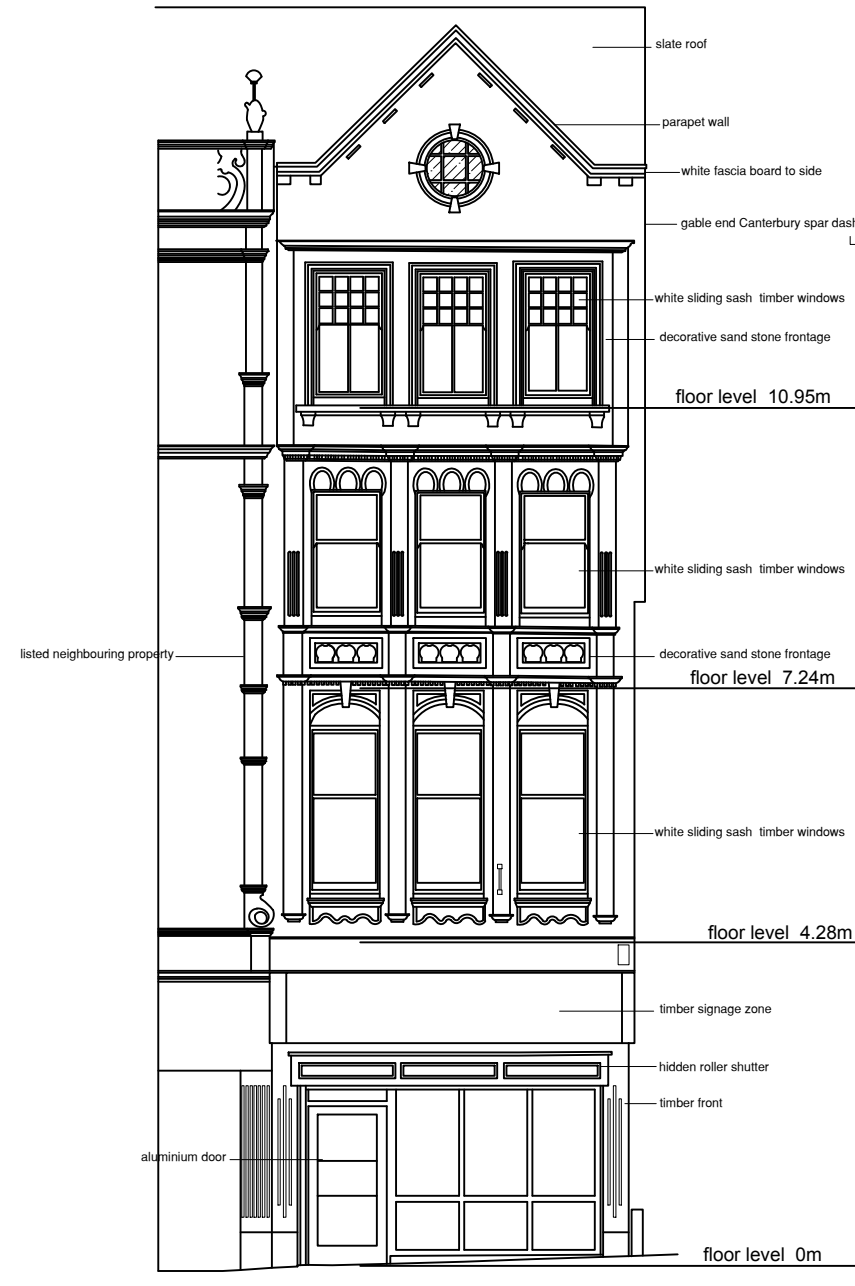

FRONT ELEVATION

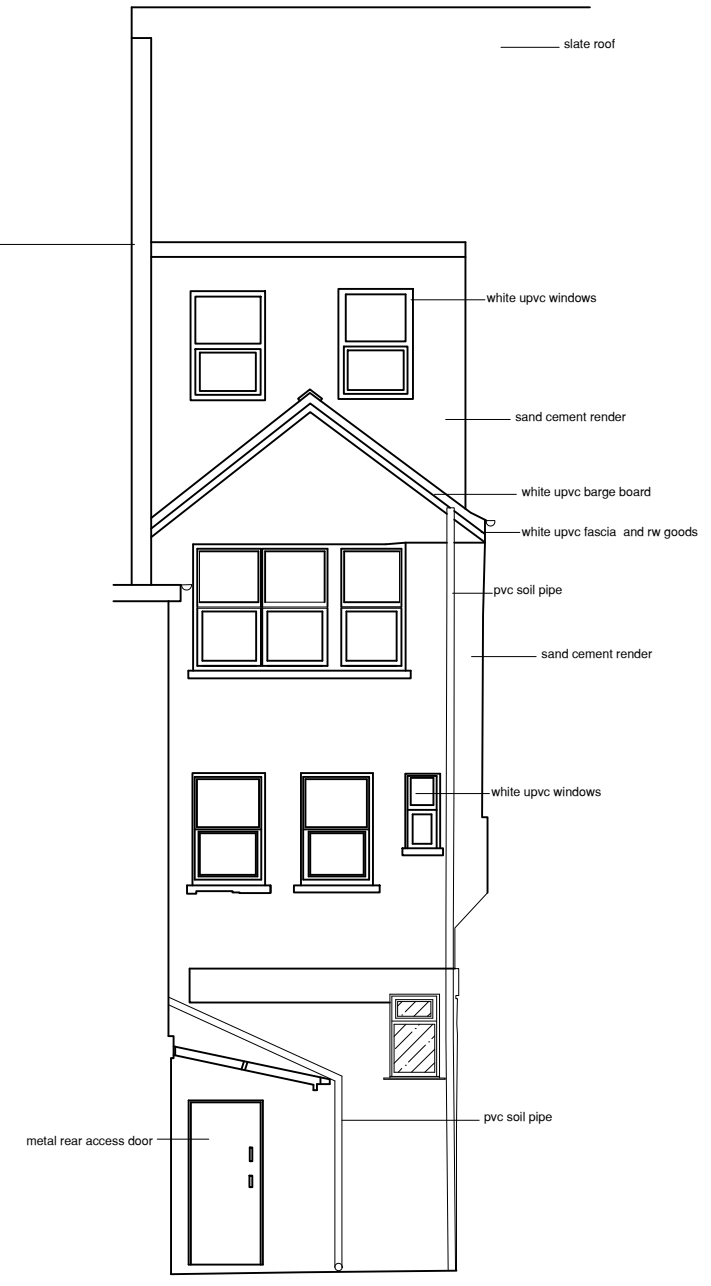

REAR ELEVATION

THIS DRAWING IS COPYRIGHT © C

Ken Bateman
Chartered Surveyor
B.Sc. (Hons.) MRICS, C. Build E MCABE

14 High Street
Merthyr Tydfil

Existing
plans and elevations

ate: August 2026

Scale: A2@ 1 : 100

rawn:

GA 001

7