



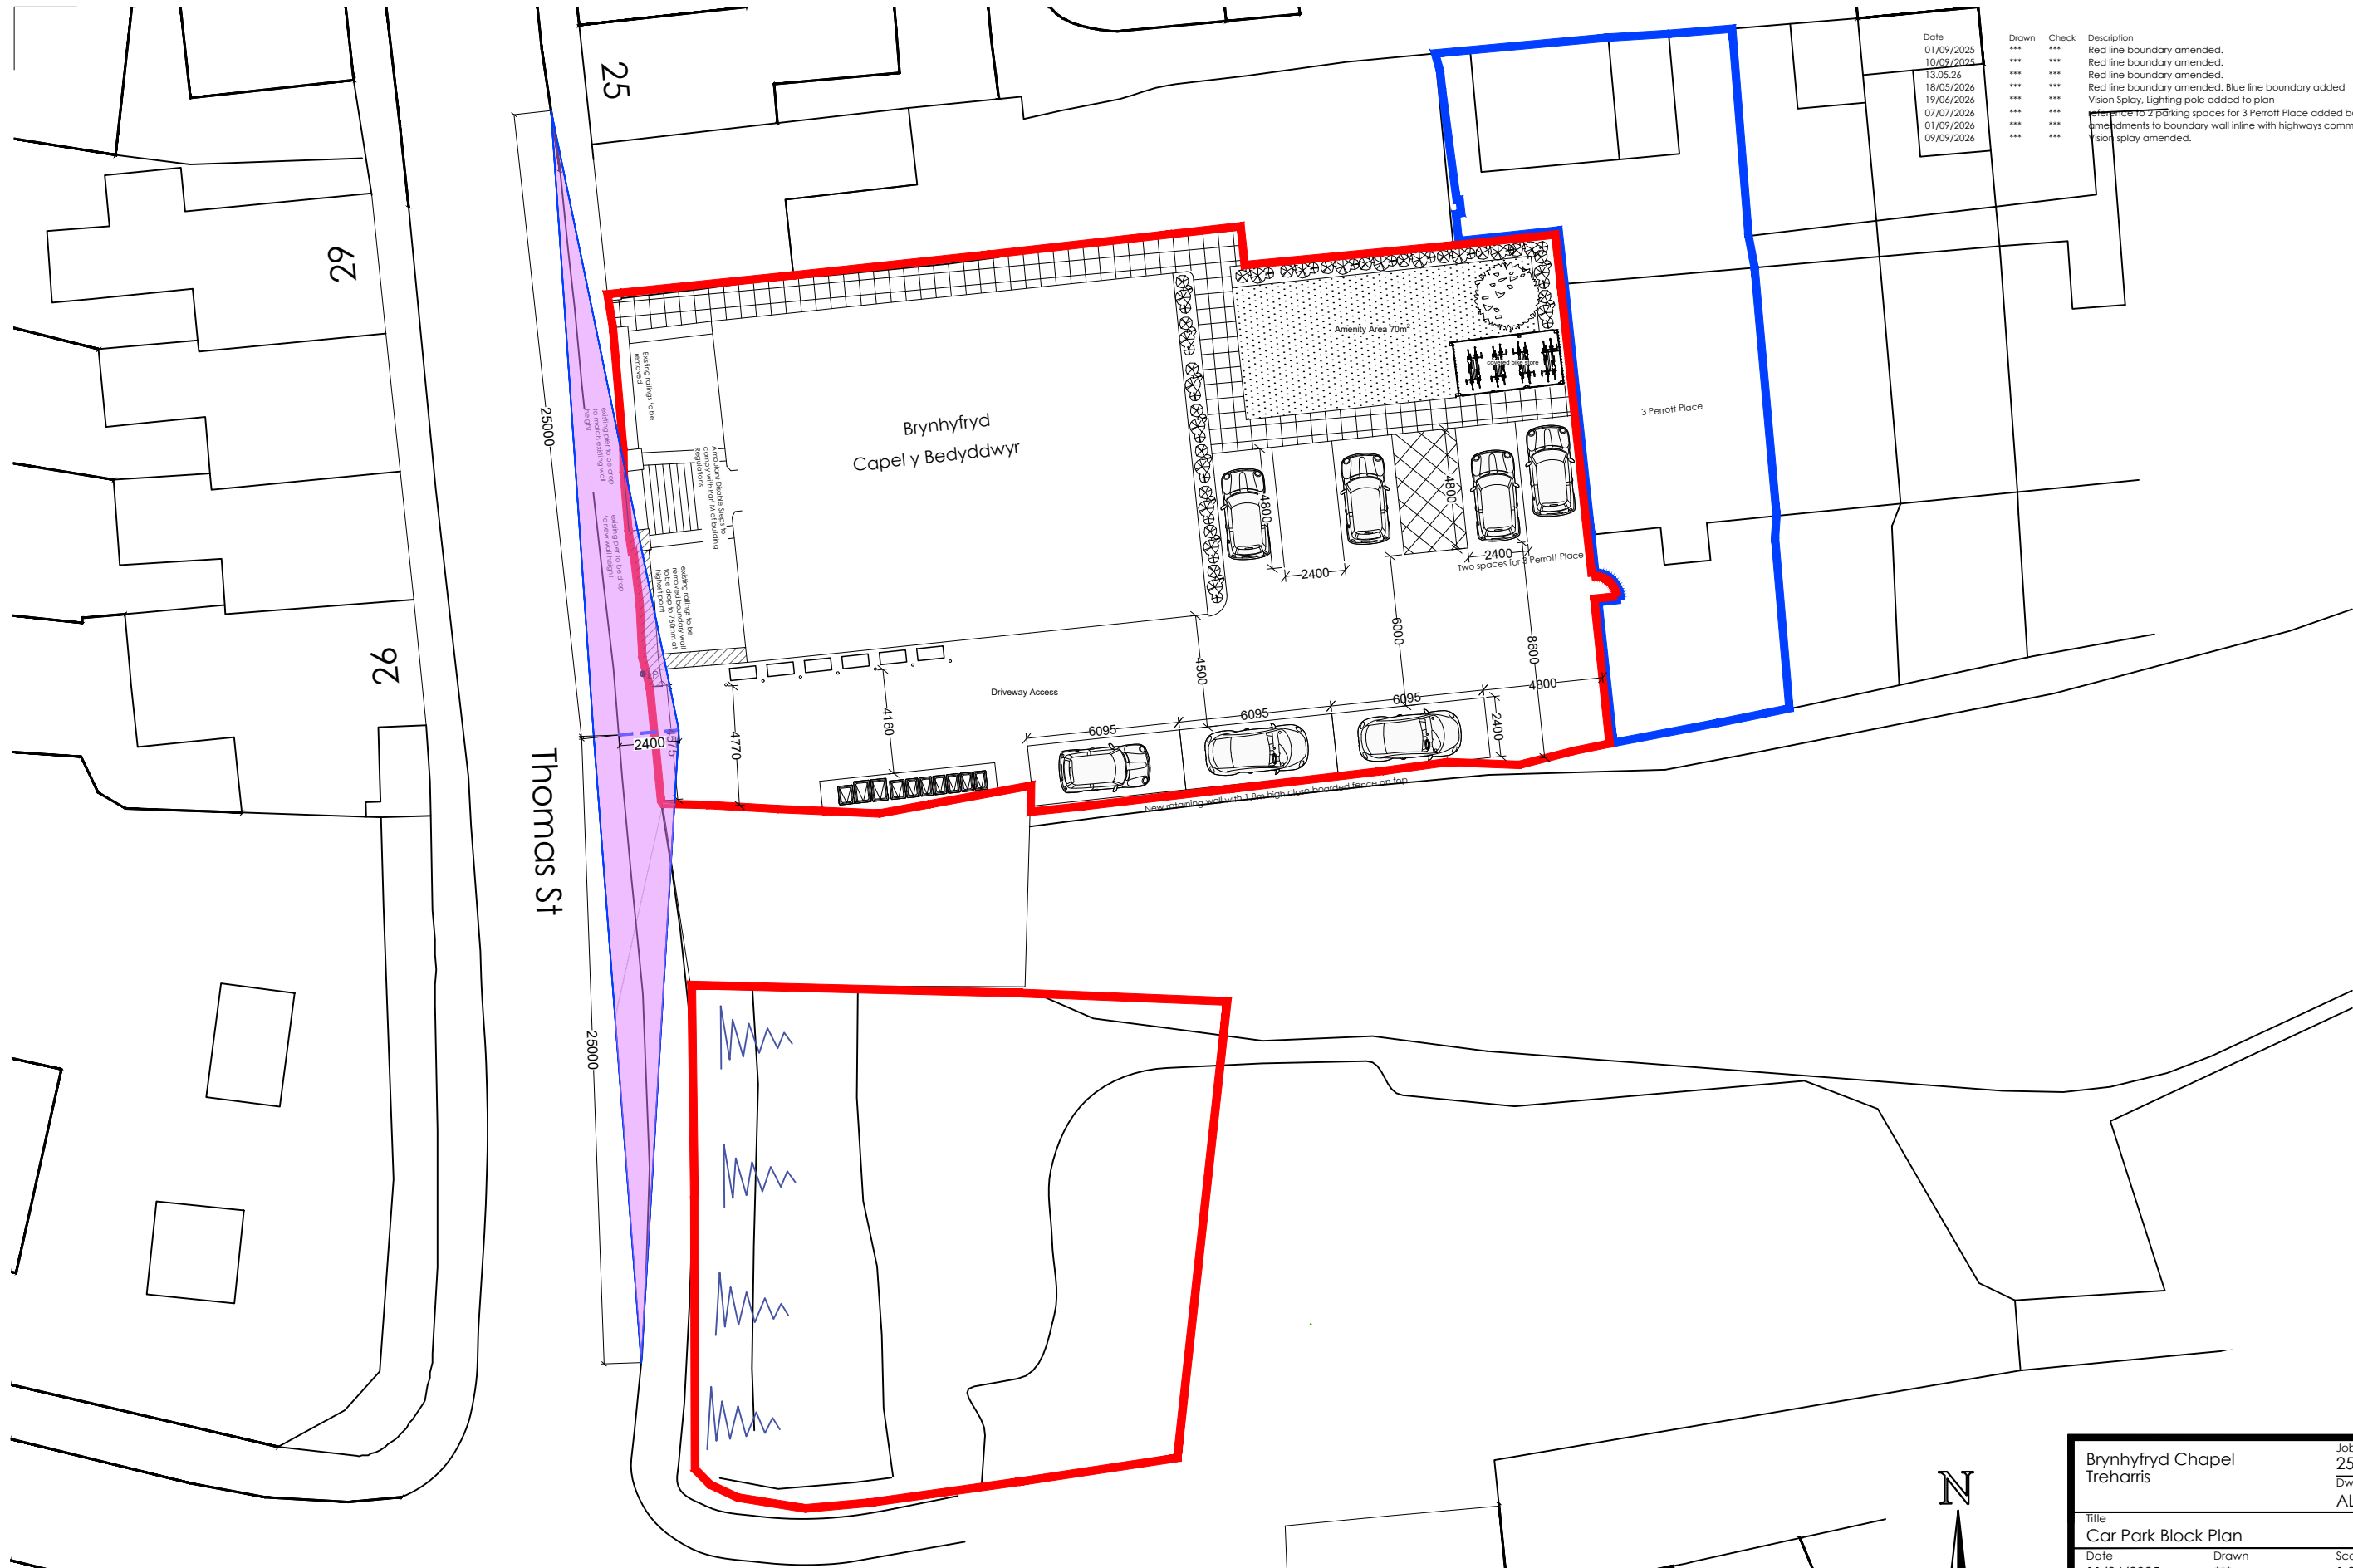

Date	Drawn	Check	Description
01/09/2025	***	***	Red line boundary amended.
10/09/2025	***	***	Red line boundary amended.
13.05.26	***	***	Red line boundary amended.
18/05/2026	***	***	Red line boundary amended. Blue line boundary added
19/06/2026	***	***	Vision Splay, Lighting pole added to plan
07/07/2026	***	***	Amendment to 2 parking spaces for 3 Perrott Place added back
01/09/2026	***	***	Amendments to boundary wall inline with highways comments
09/09/2026	***	***	Vision splay amended.

Rev.
A
B
C
D
E
F
G
H

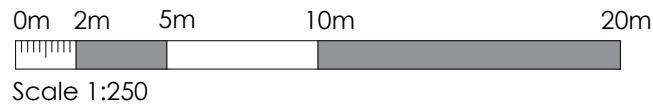

Brynhyfryd Chapel
Treharris

Job No.
25_061

Dwg No.
AL(90)02

Rev.
H

Title
Car Park Block Plan

Date
11/06/2025

Drawn

Scale
1:250 @ A3

CJ

Architects

Environmental & Urban design

Town planners

& Urban design

Unit 1A, Compass Business Park,
Pacific Road, Cardiff, CF24 5HL

www.cjarchitects.co.uk

tel: 029 20452100