


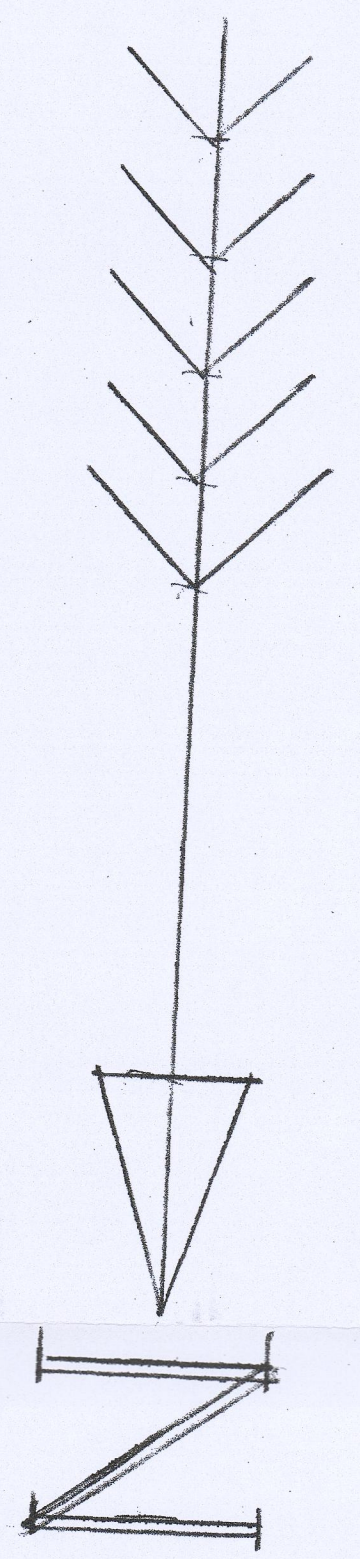


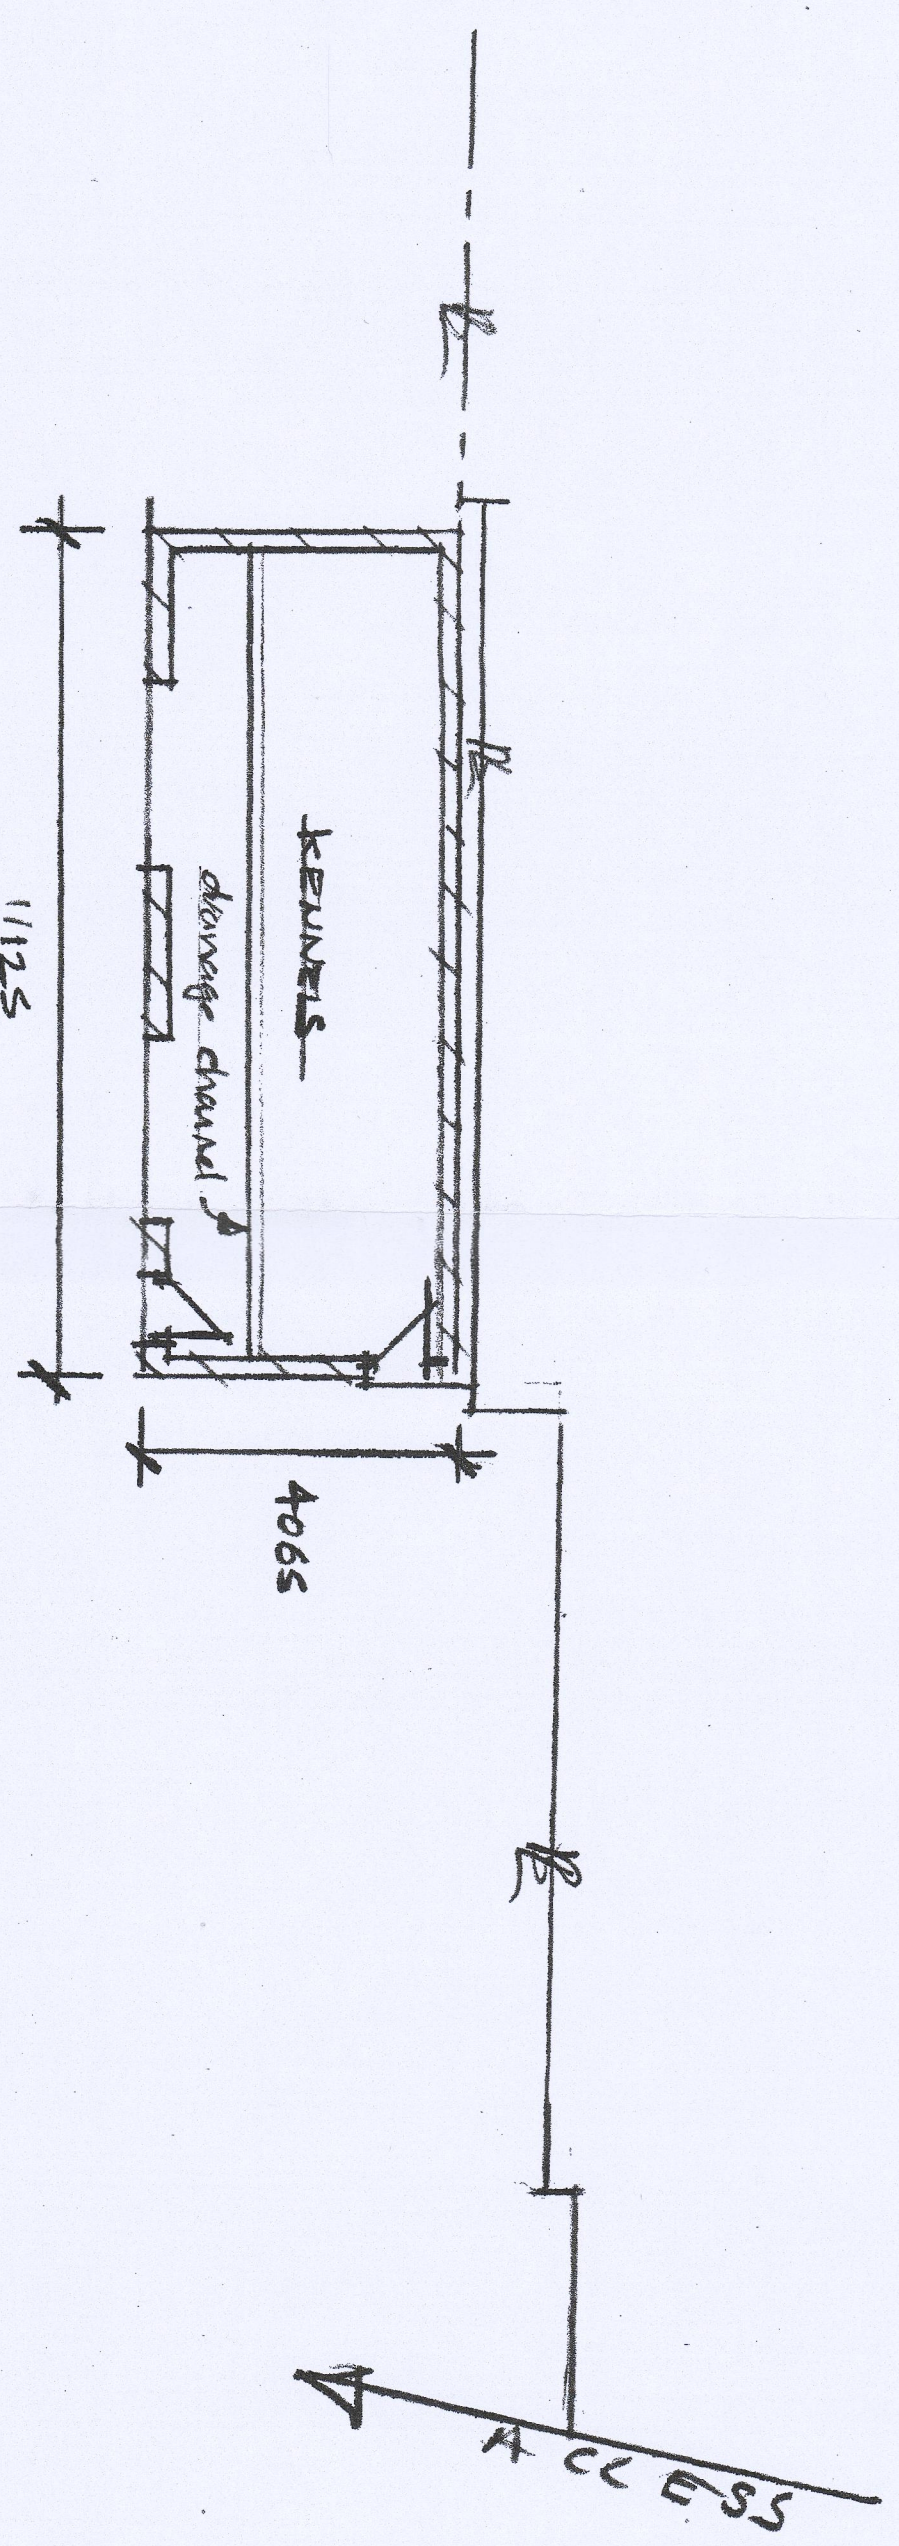


YARD

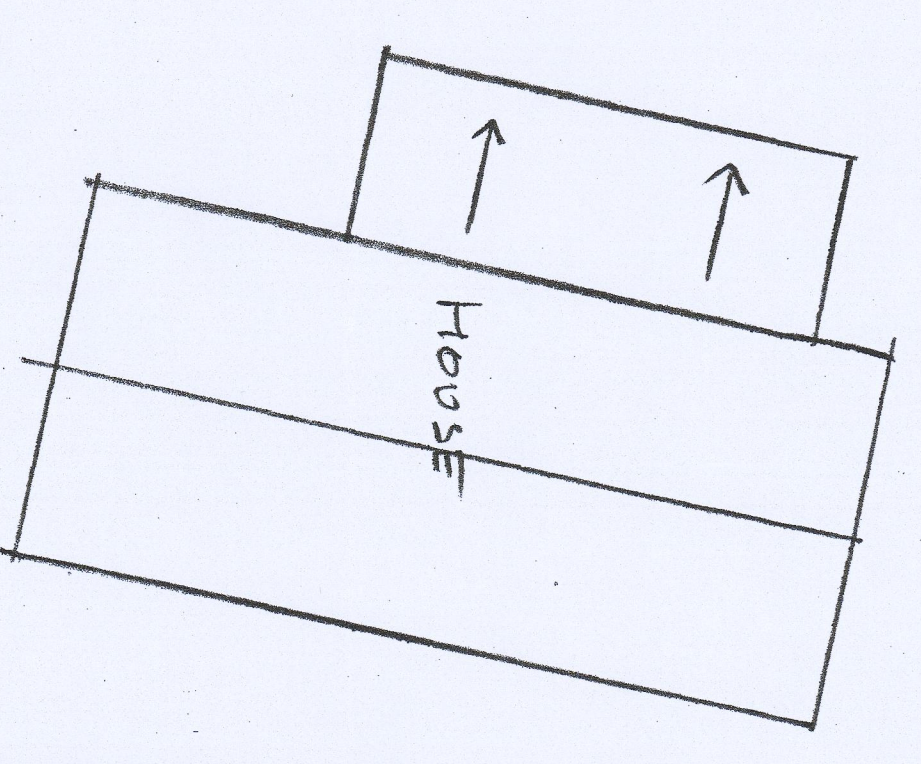


PROPOSED SITE LAYOUT (PLAN) 1:100

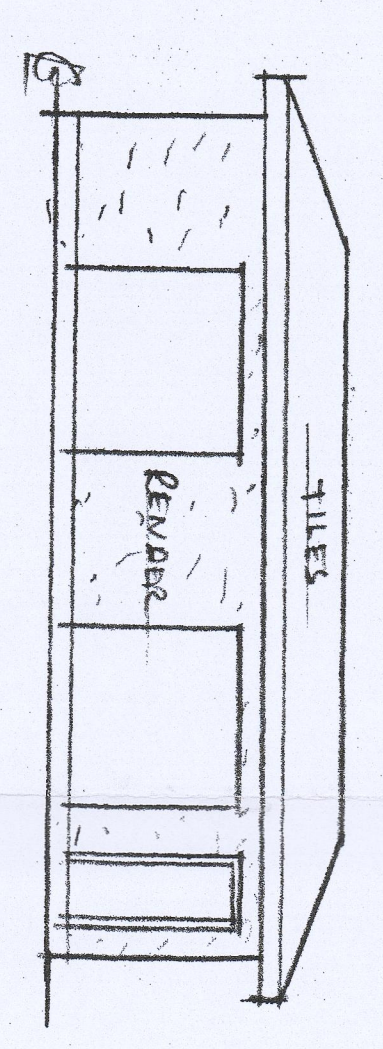


PROPOSED FRONT (EAST) ELEVATION

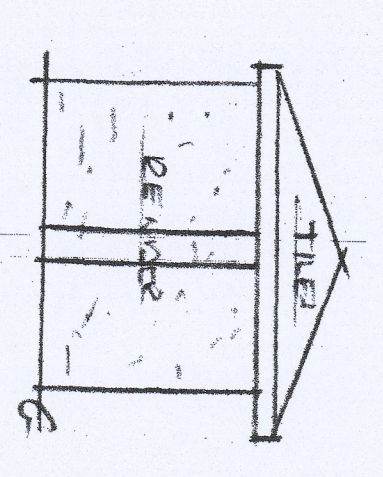

PROPOSED SOUTH (SIDE) ELEVATION

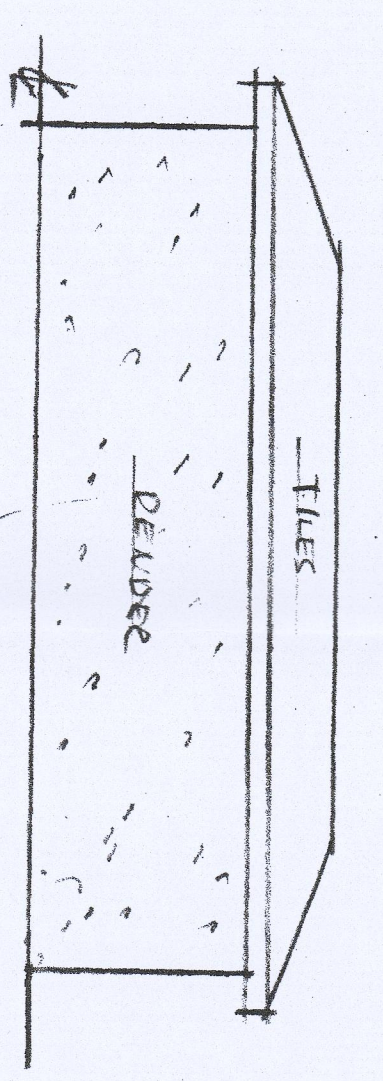

PROPOSED REAR (WEST) ELEVATION

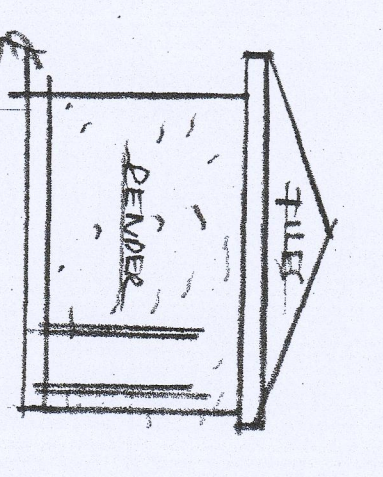

PROPOSED NORTH (SIDE) ELEVATION

ELEVATIONS 1:100

NO. 6	PROPOSED DETACHED BUILDING
IN YARD for use as Dog-Kennels	
ADDRESS	
6 PAUL Y FEN	
MERTHYR TYDFIL, CF47 0HU	
SCALE	DATE
1:100	17.06.2023
	Drawn
	A. COLLINS