




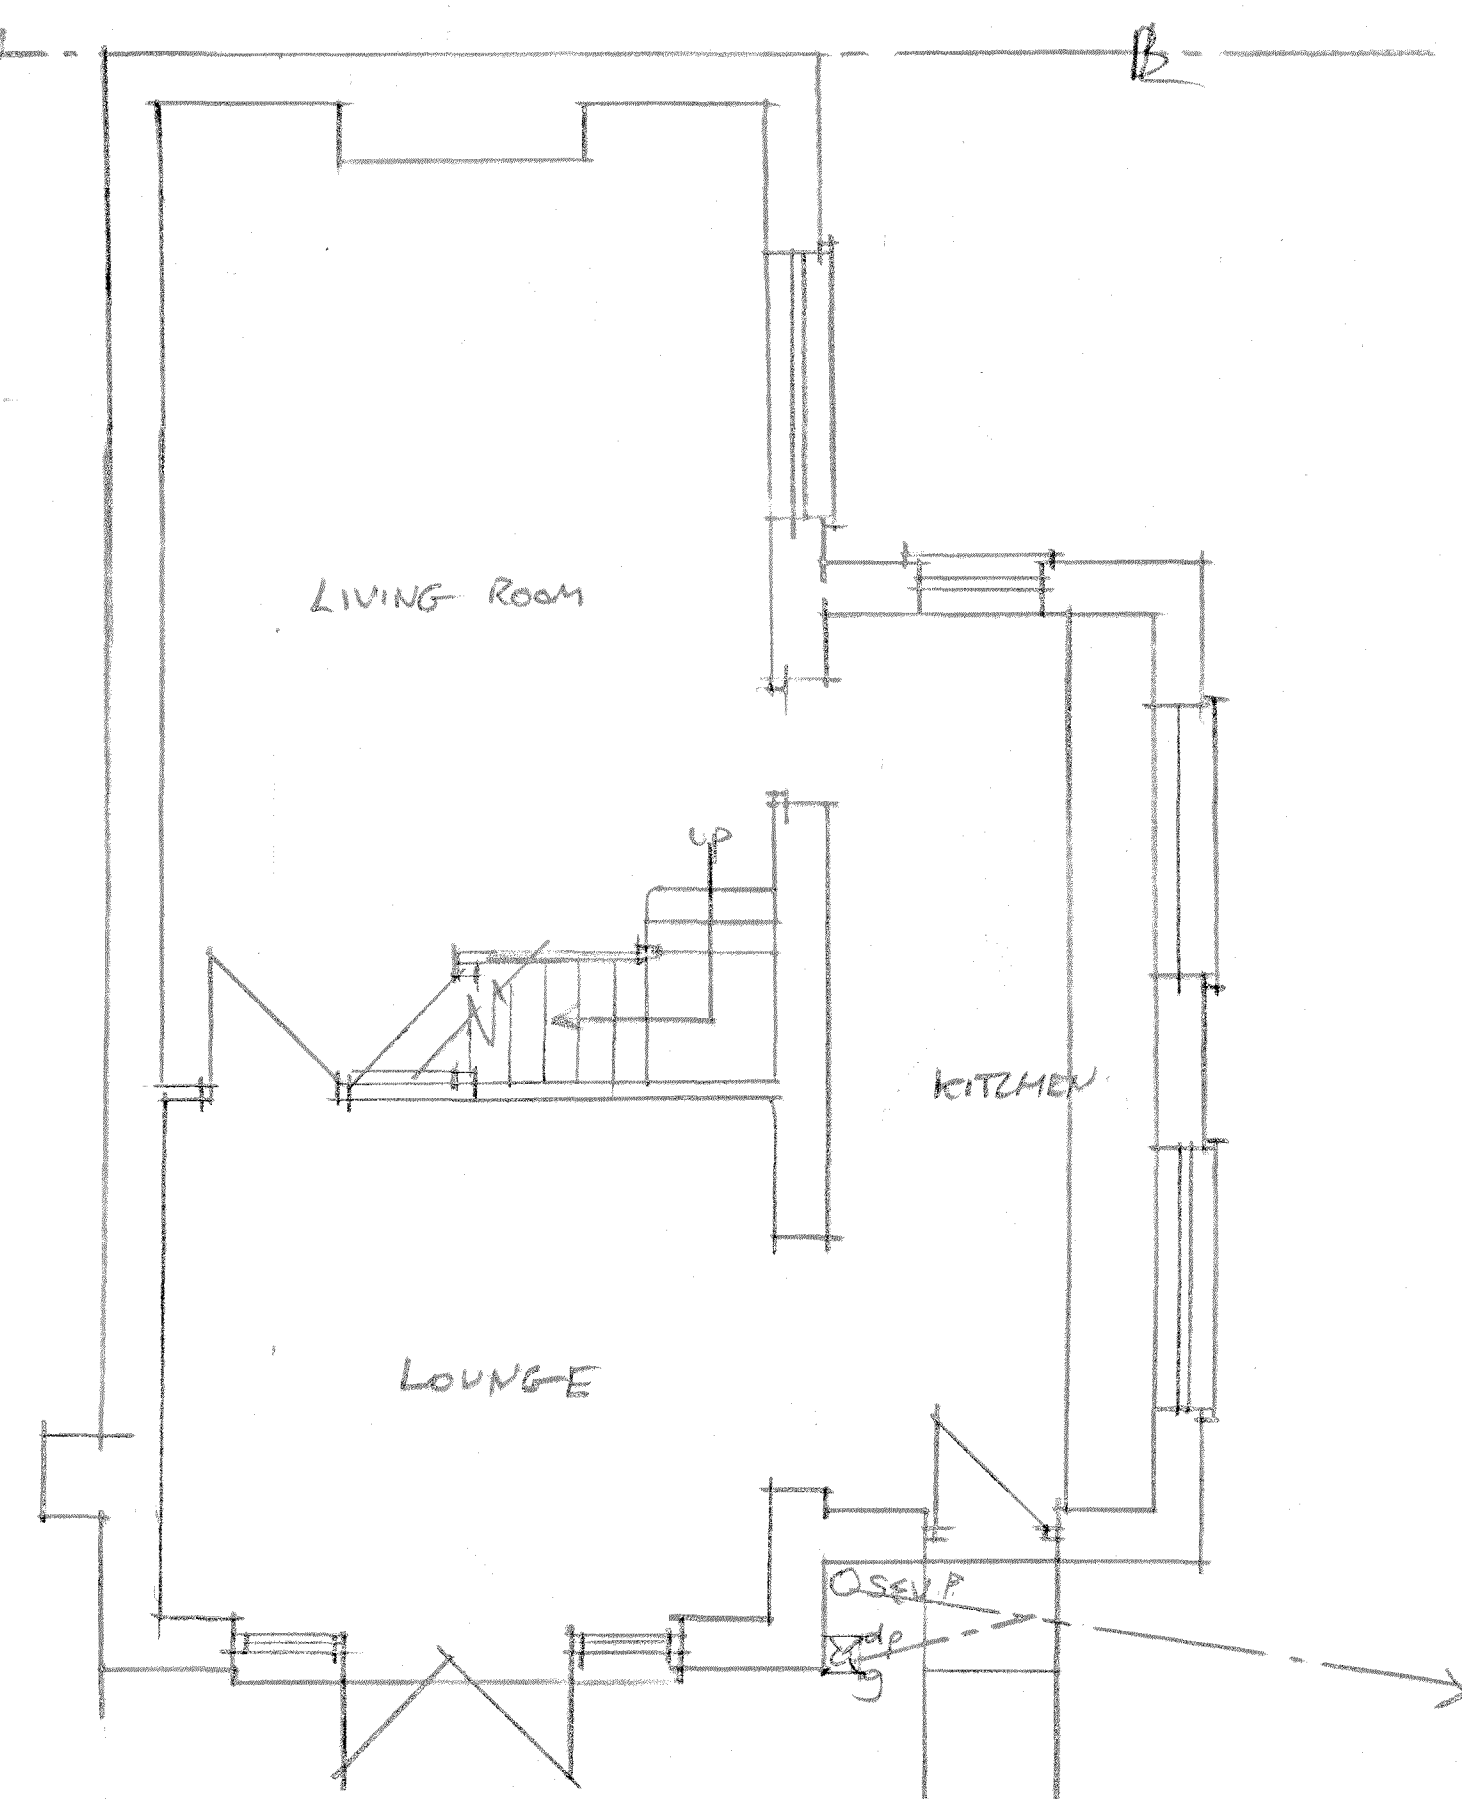


EXISTING GROUND FLOOR

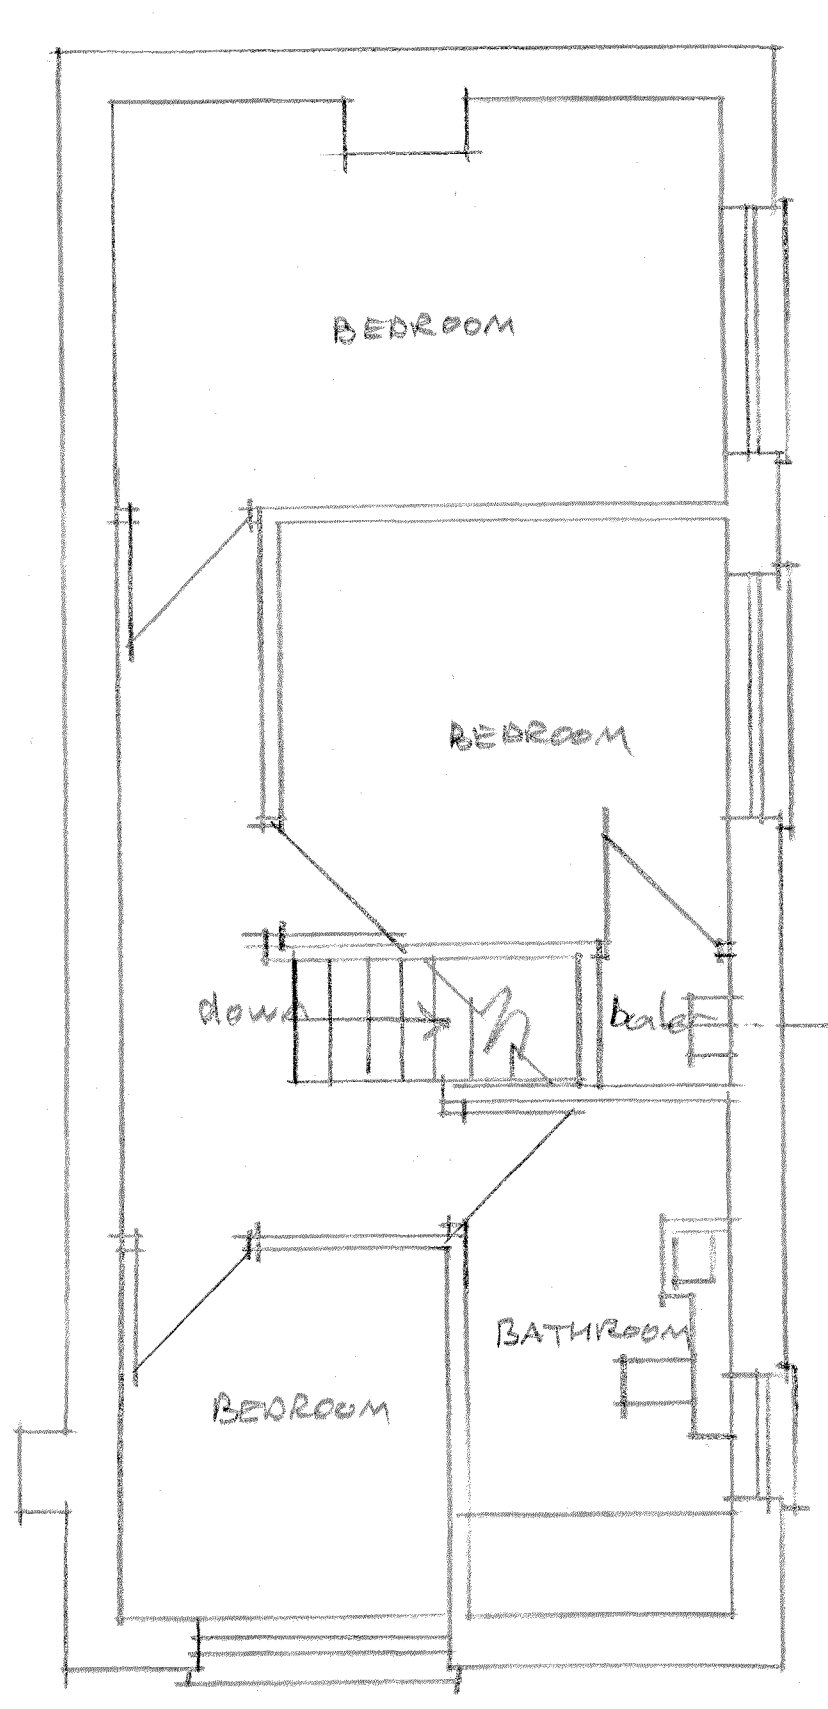


EXISTING FIRST FLOOR

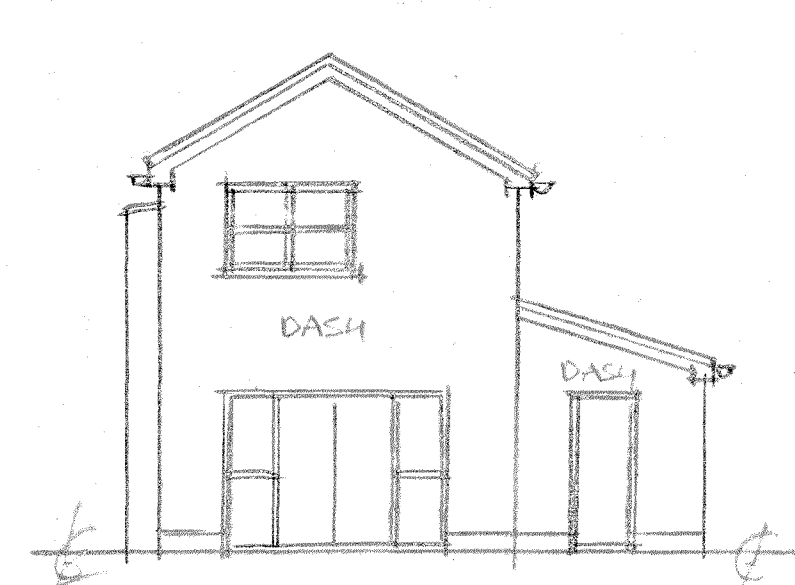

EXISTING FRONT ELEVATION

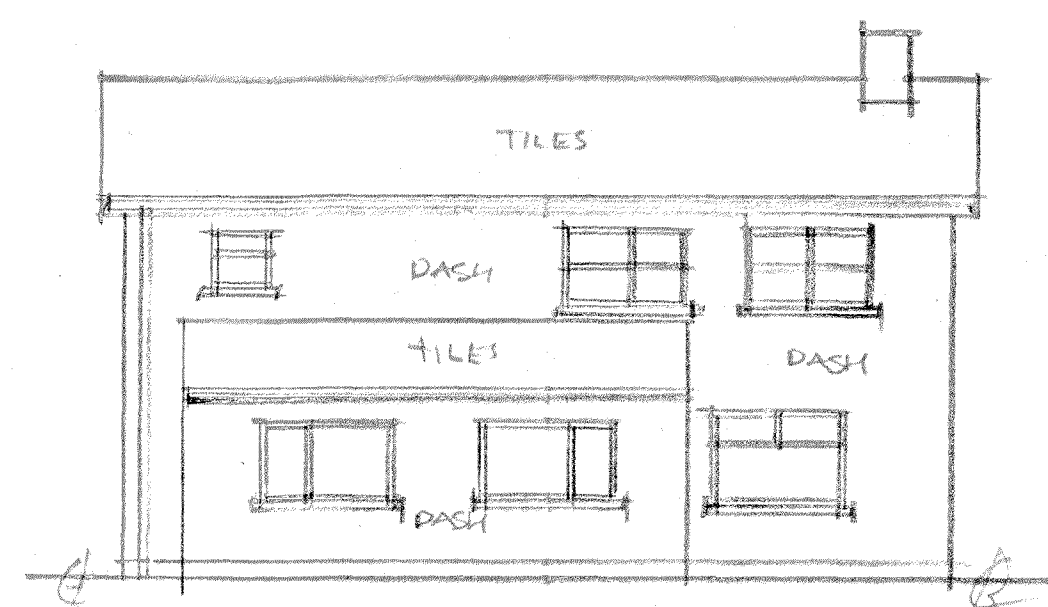


EXISTING SIDE ELEVATION

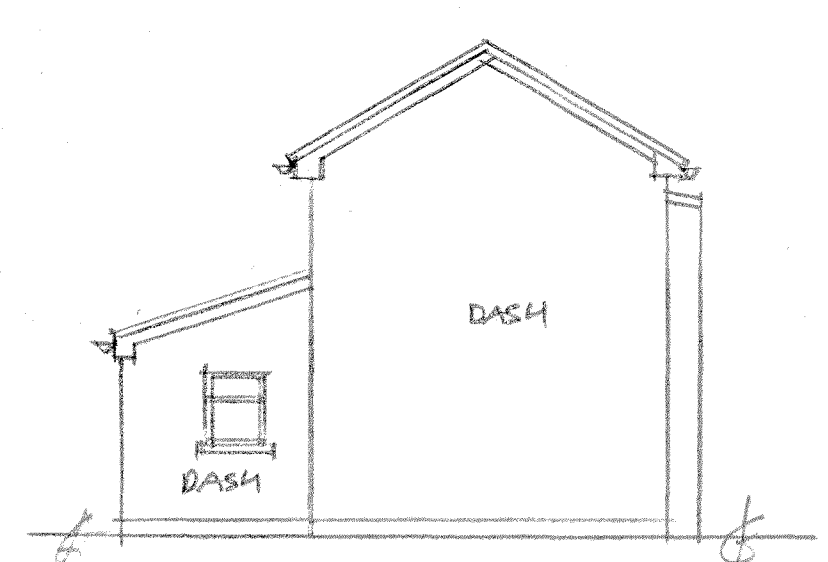


EXISTING REAR ELEVATION




PROPOSED FRONT ELEVATION

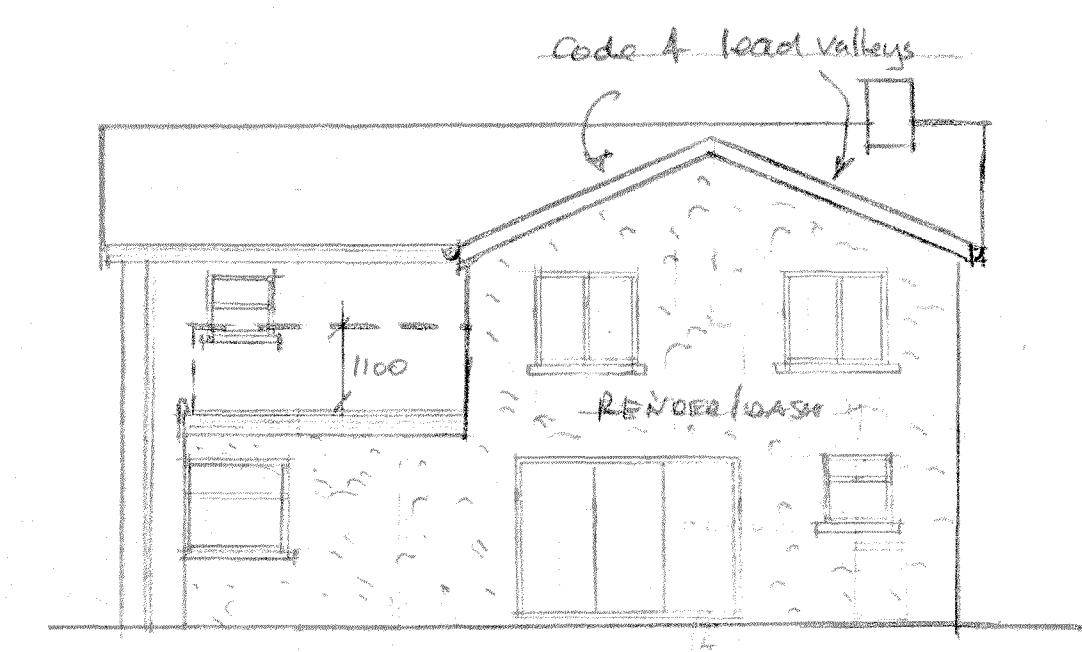


PROPOSED SIDE ELEVATION

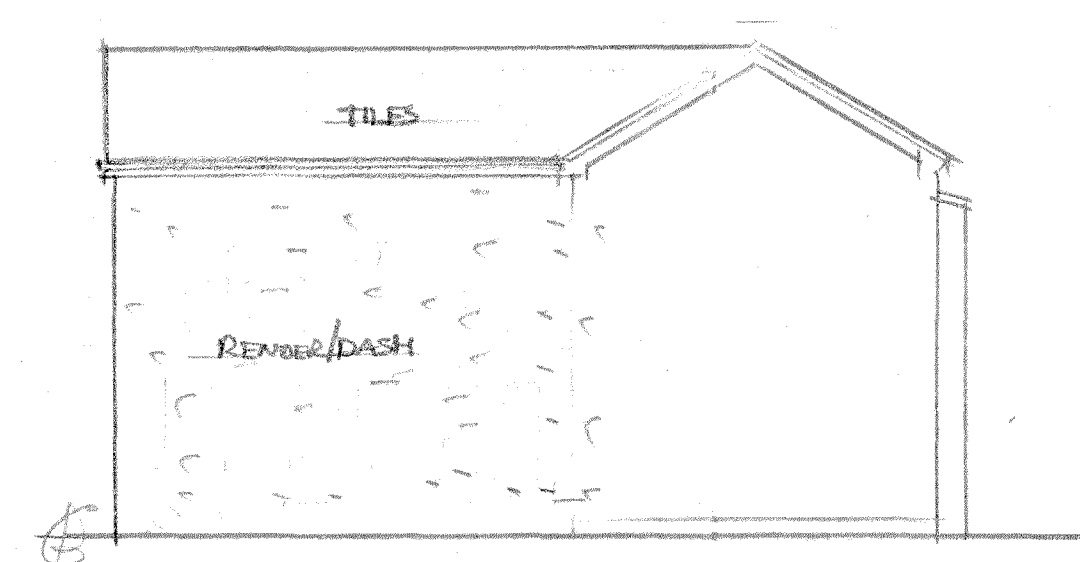


PROPOSED REAR ELEVATION

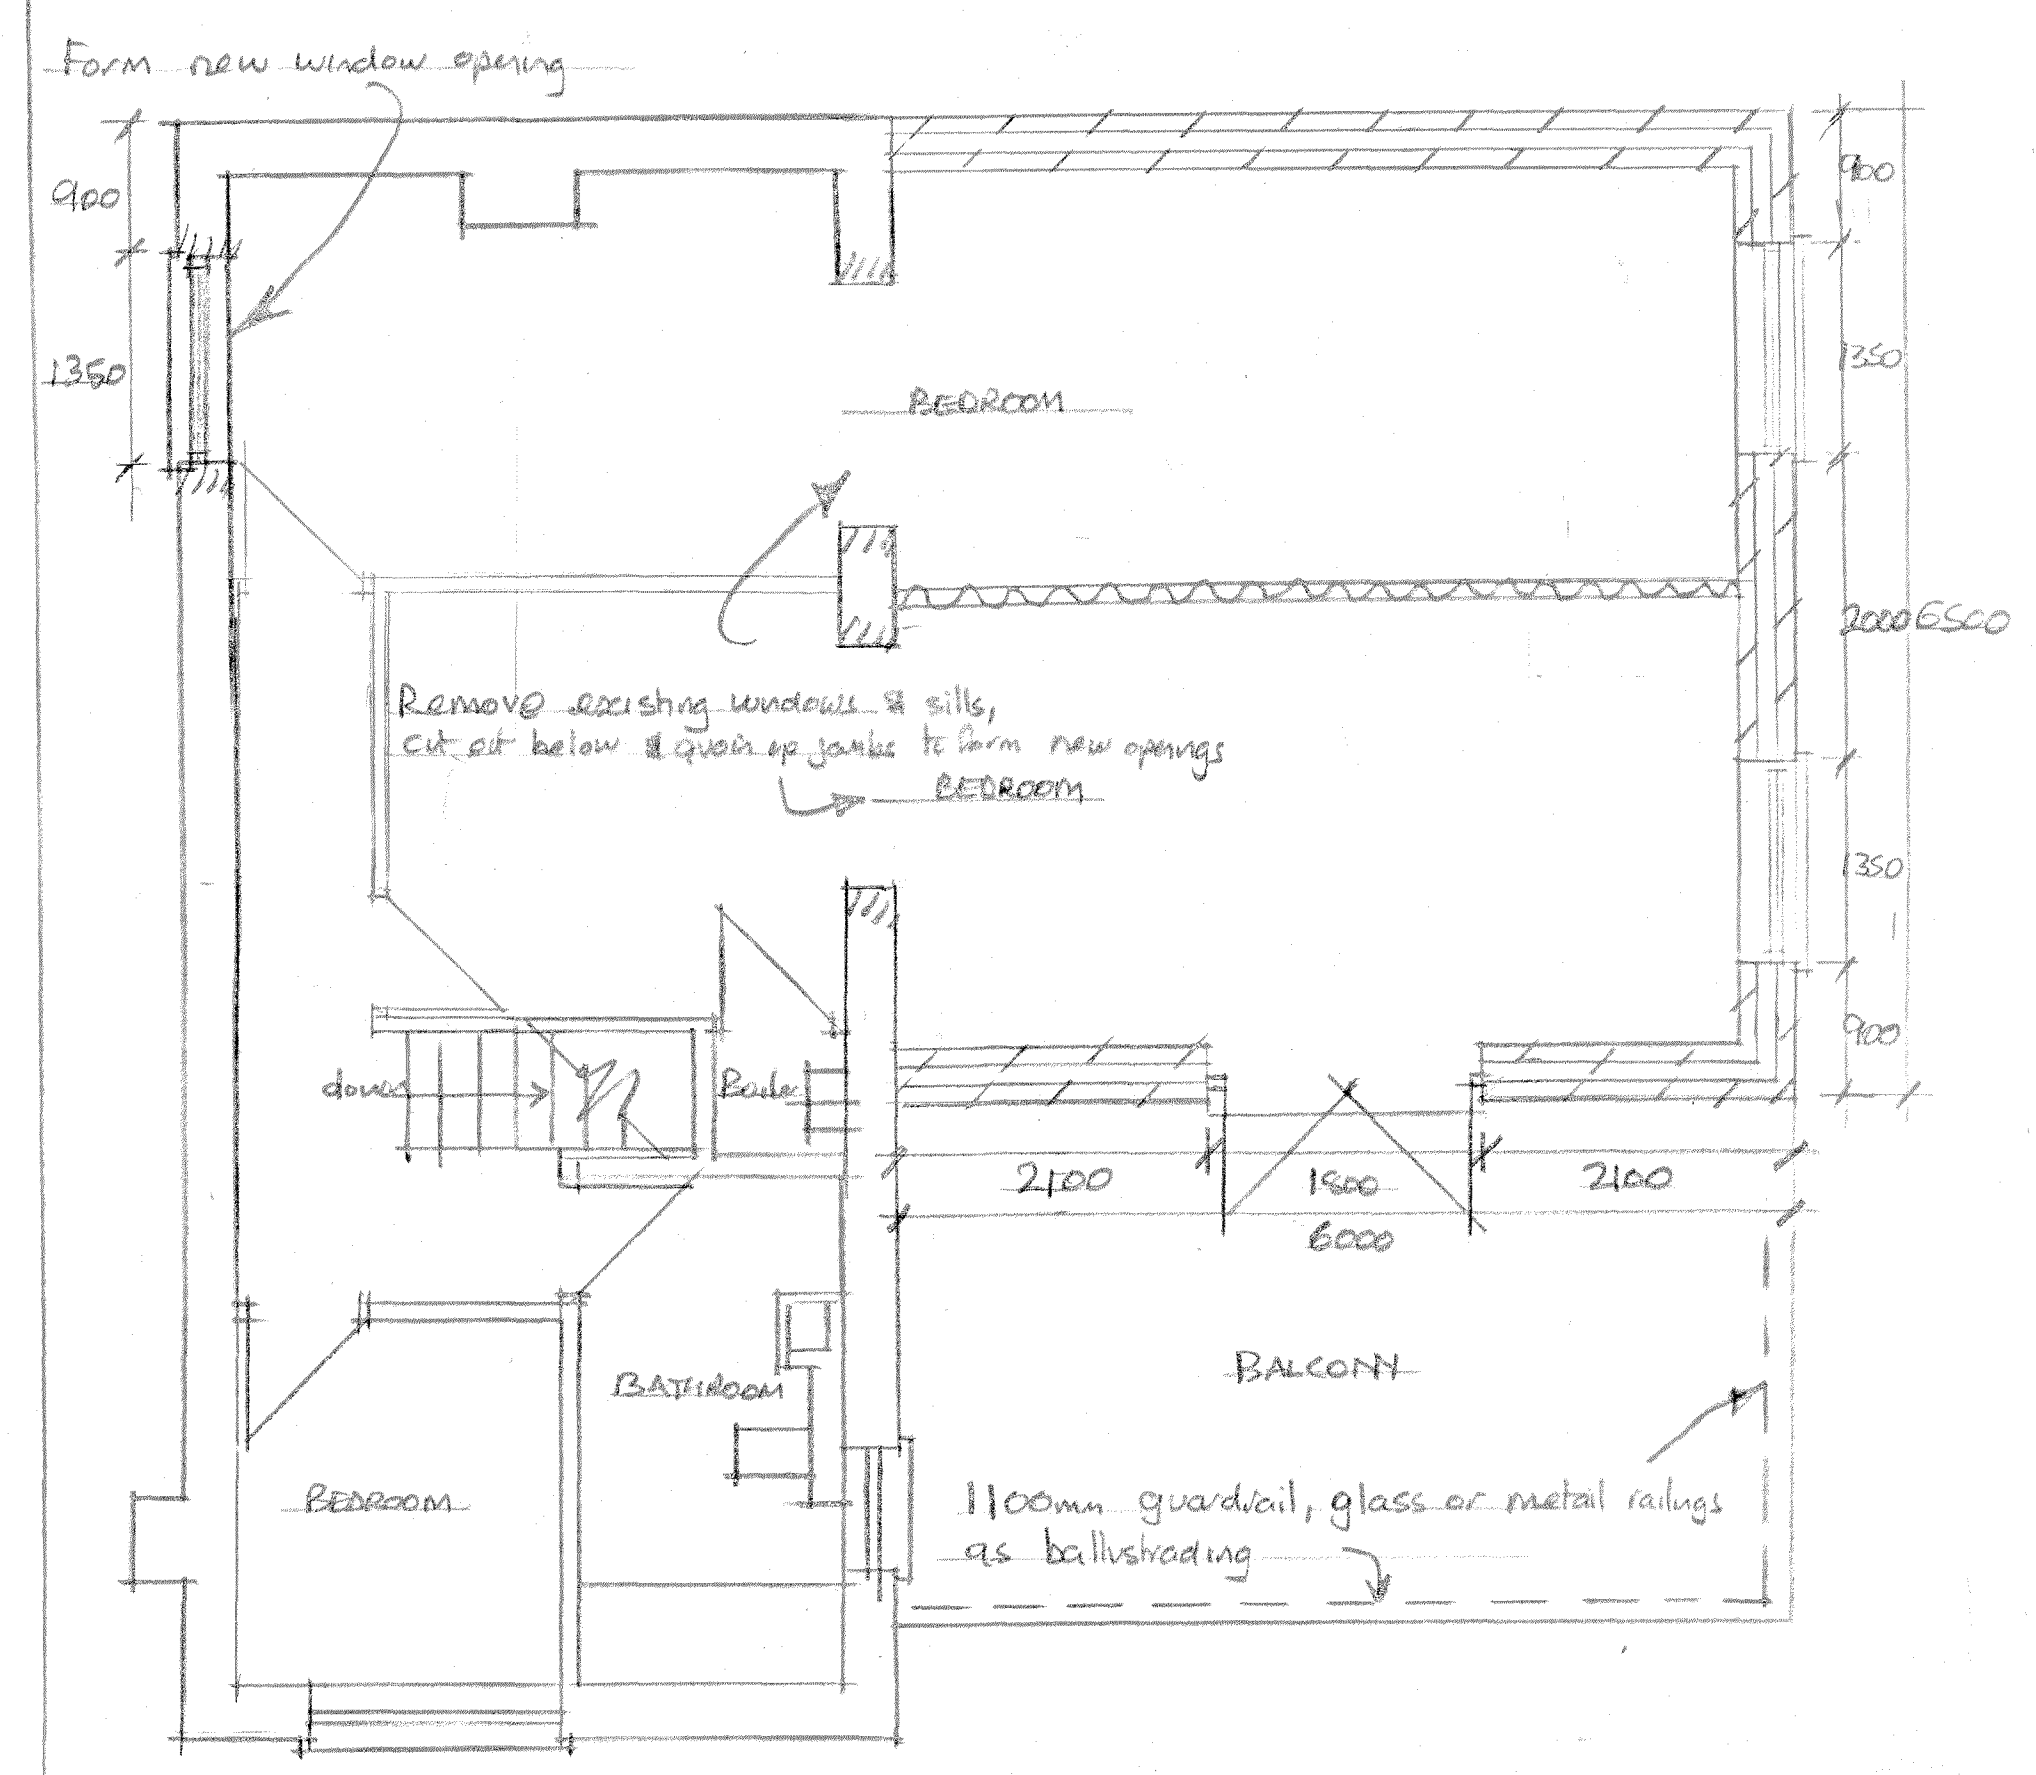

PROPOSED FIRST FLOOR

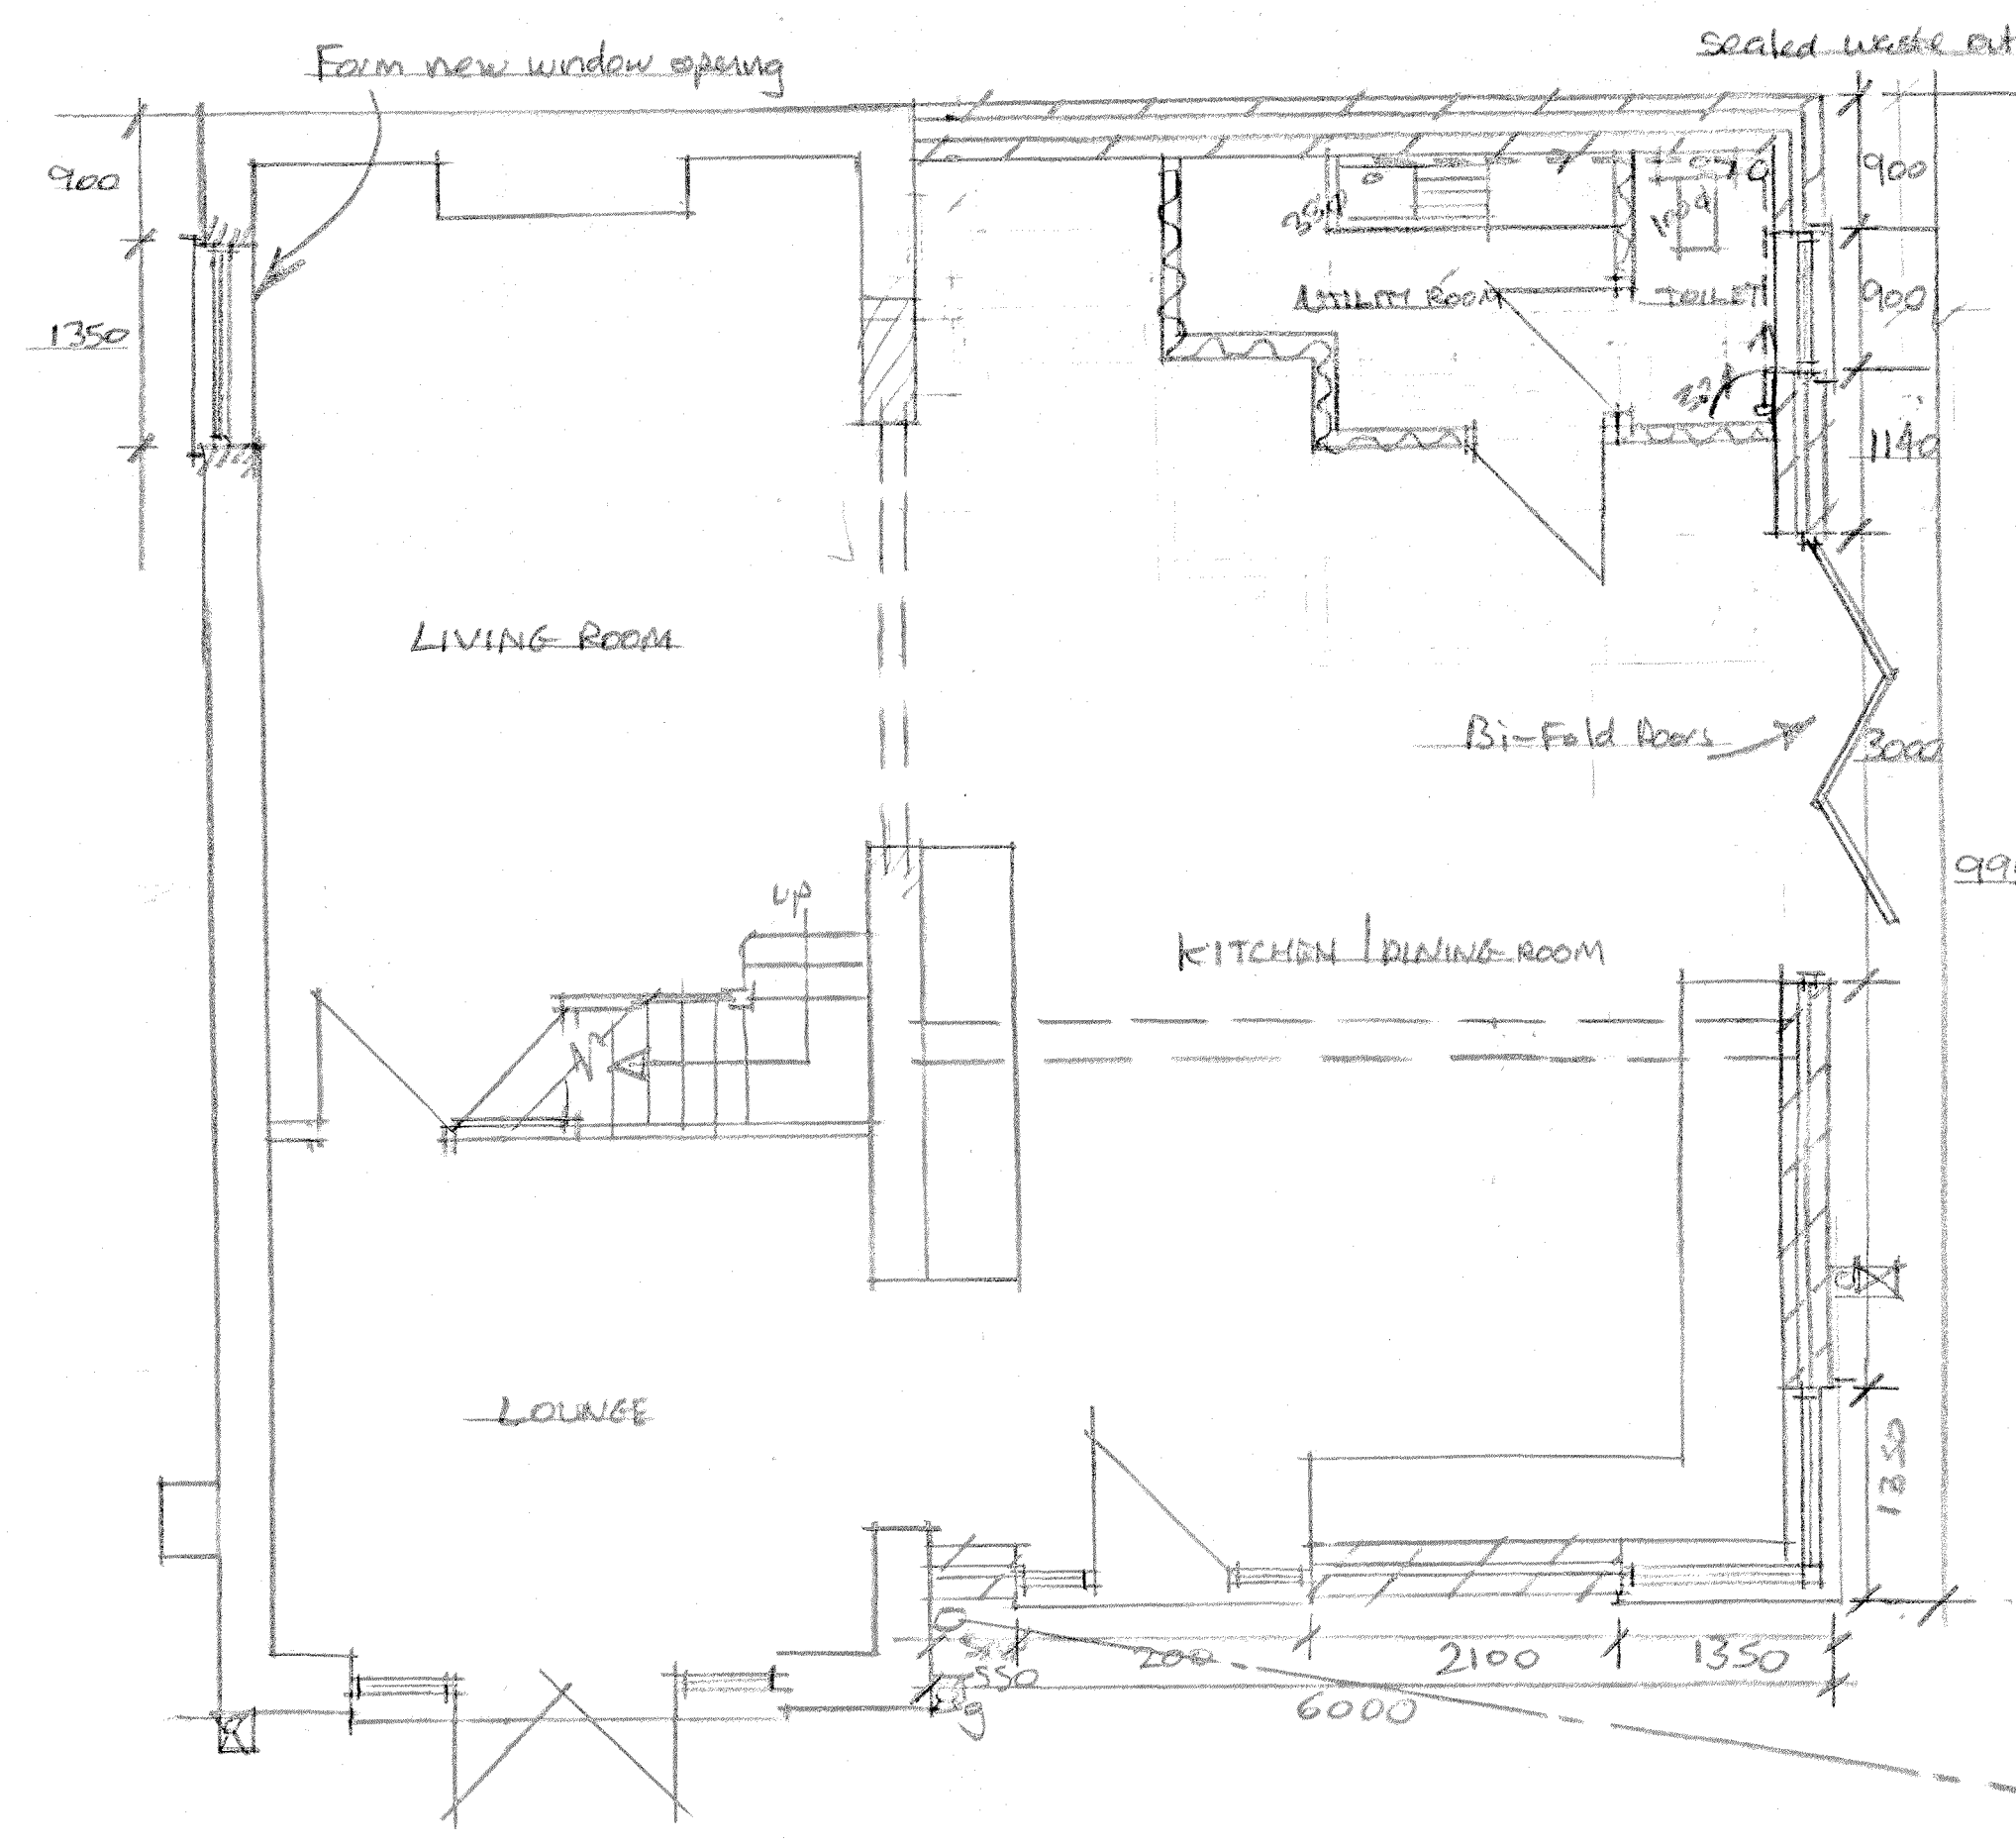

PROPOSED GROUND FLOOR

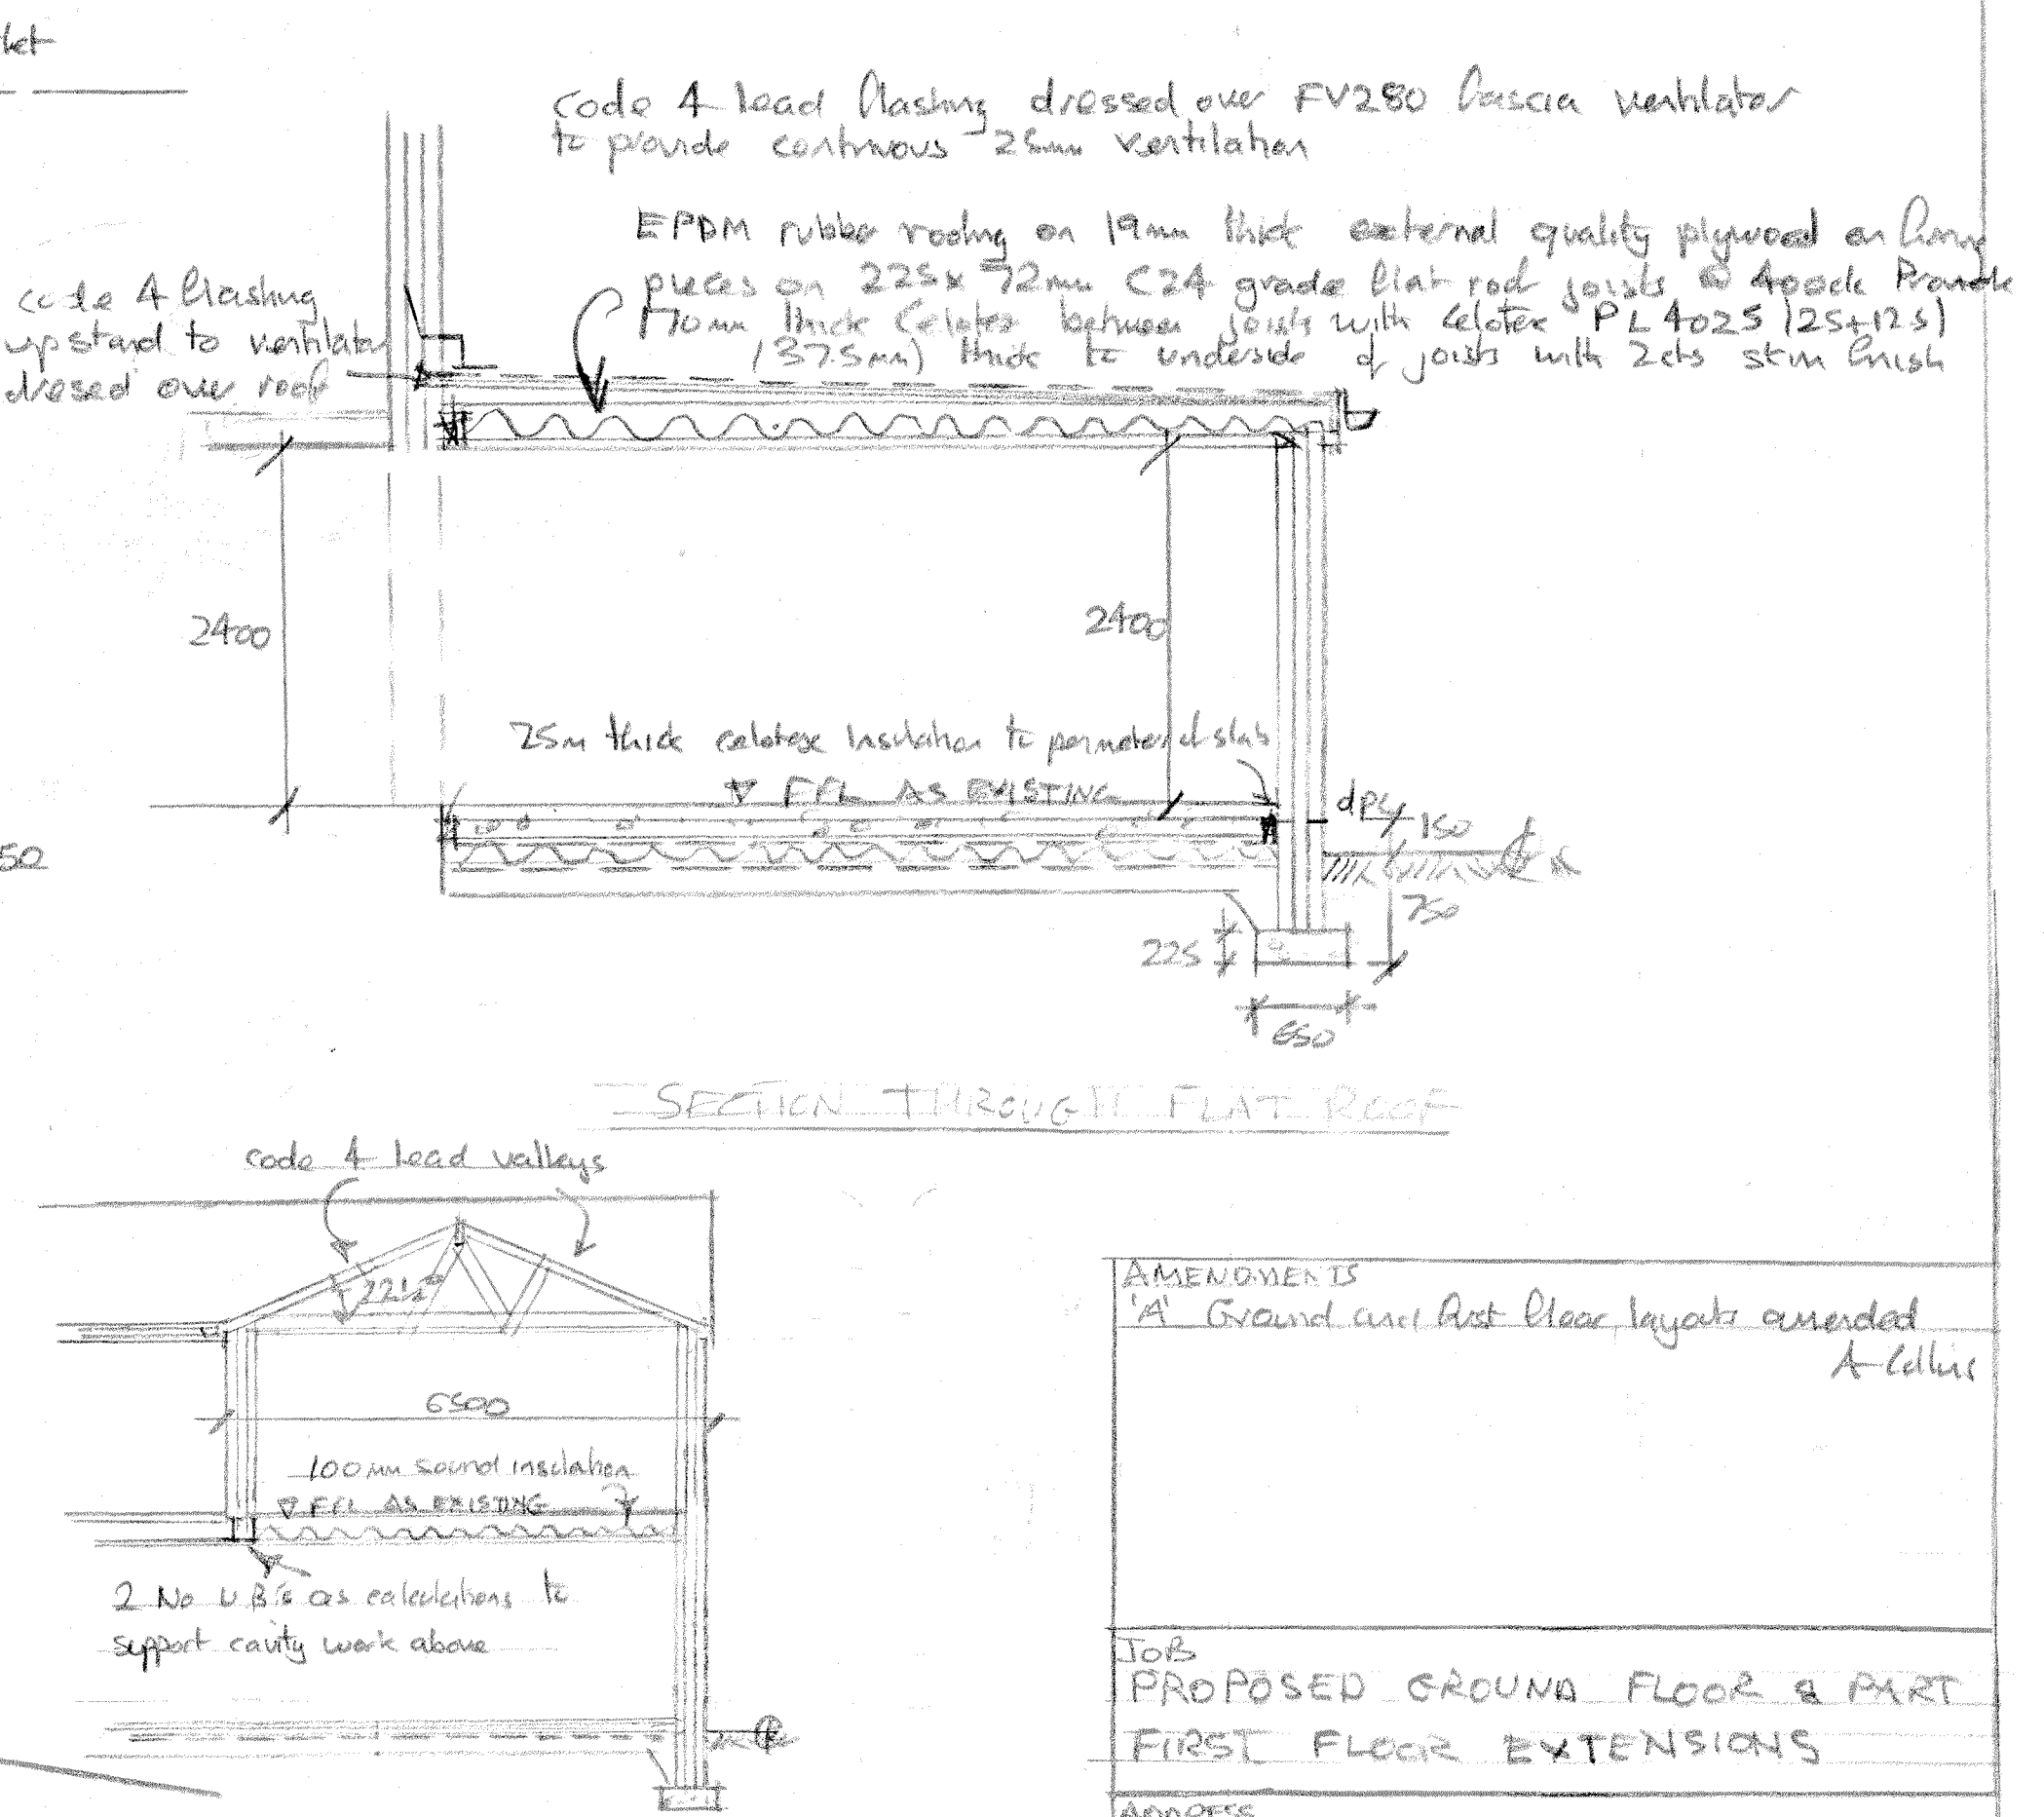

1:100 SECTION THROUGH FIRST FLOOR EXTN

AMENDMENTS		
A Ground and Part Floor layouts amended		
A Collins		
JOB		
PROPOSED GROUND FLOOR & PART		
FIRST FLOOR EXTENSIONS		
ADDRESS		
6 PANT 7 FAYN, PENYARD		
MERTHYR TYDFIL CF47 0HU		
SCALE	DATE	DRAWN
1:50, 1:100	SEPT 2023	A. COLLINS
	OCT 2023	