
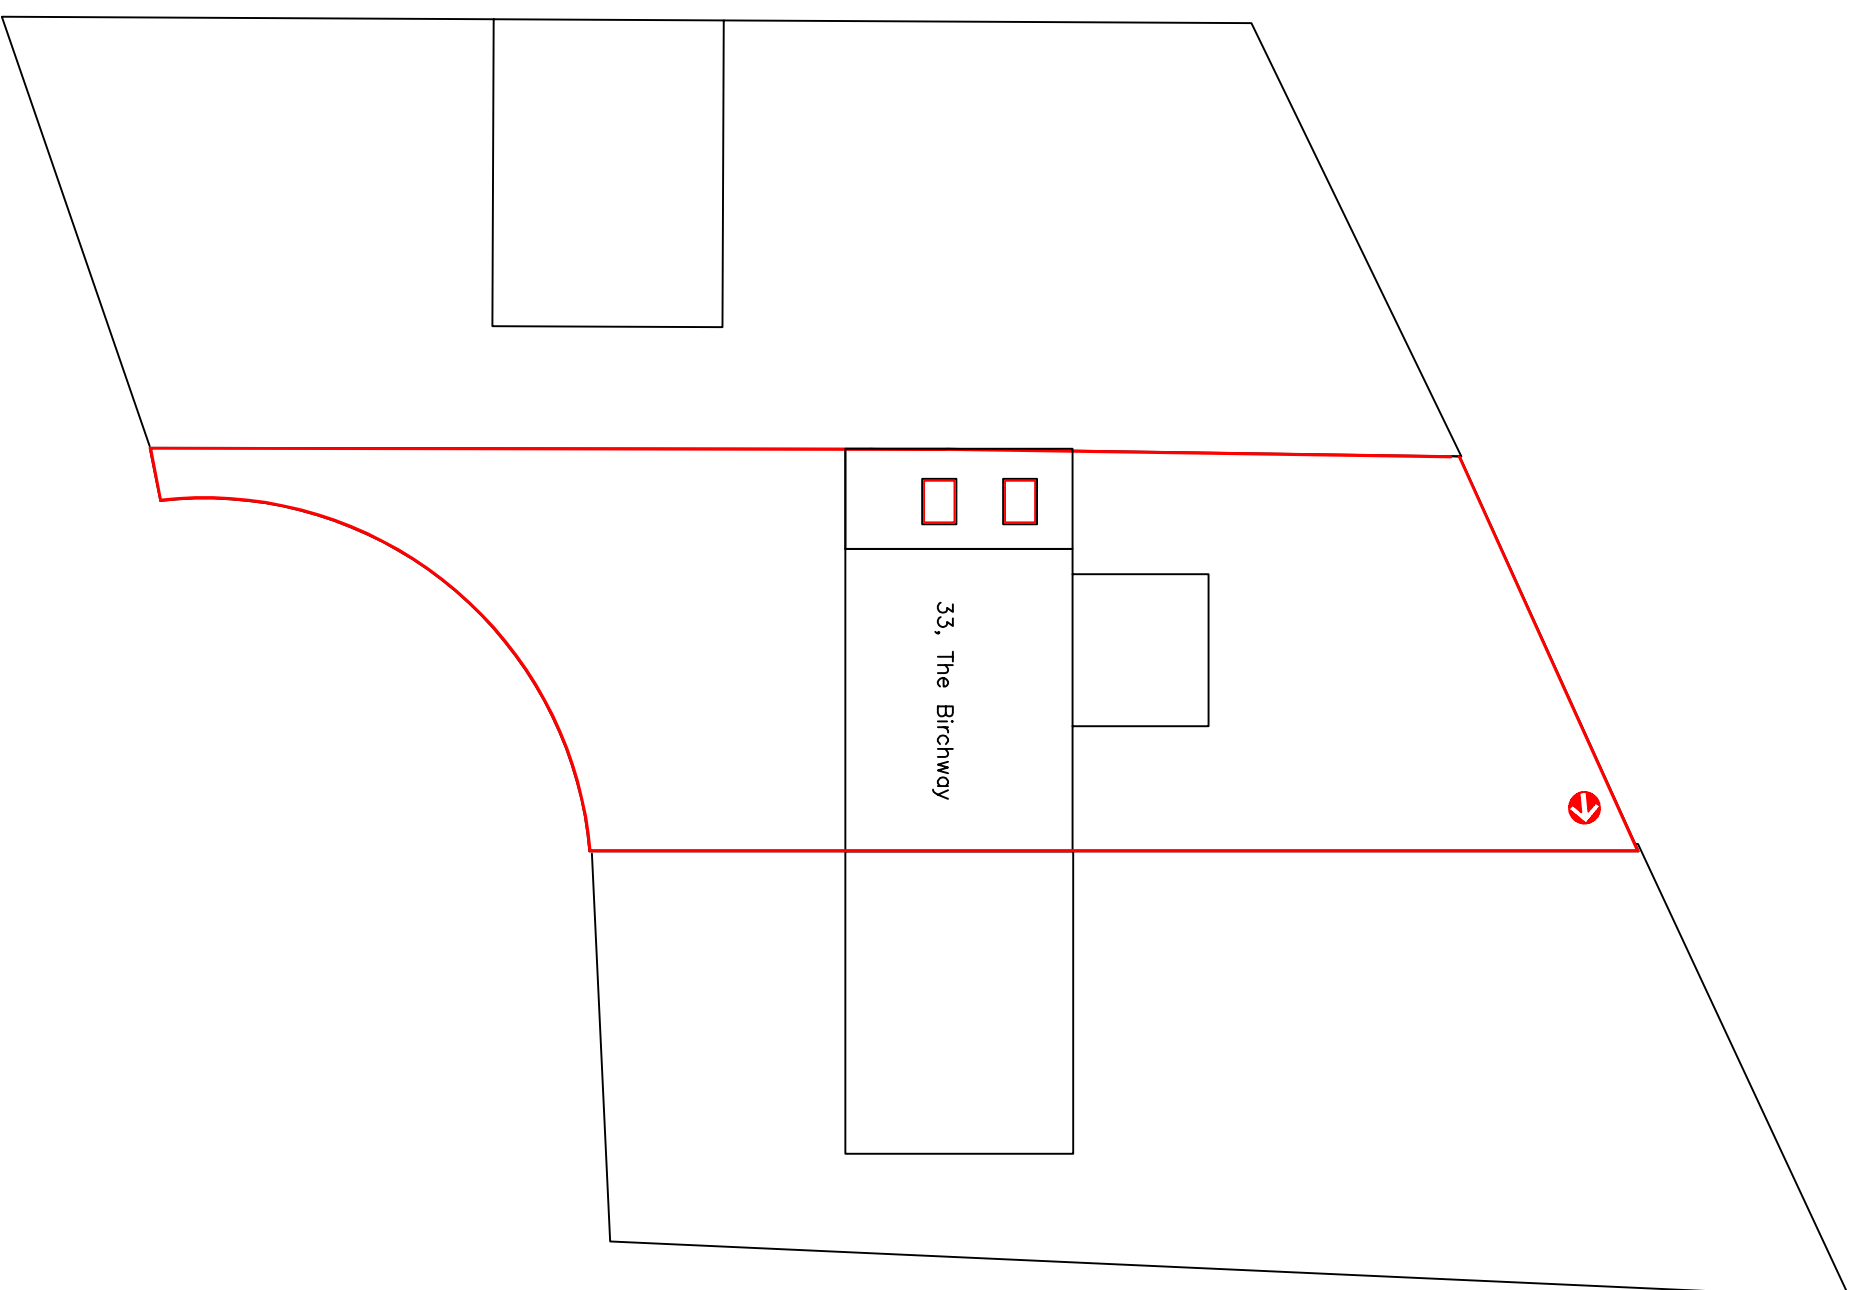


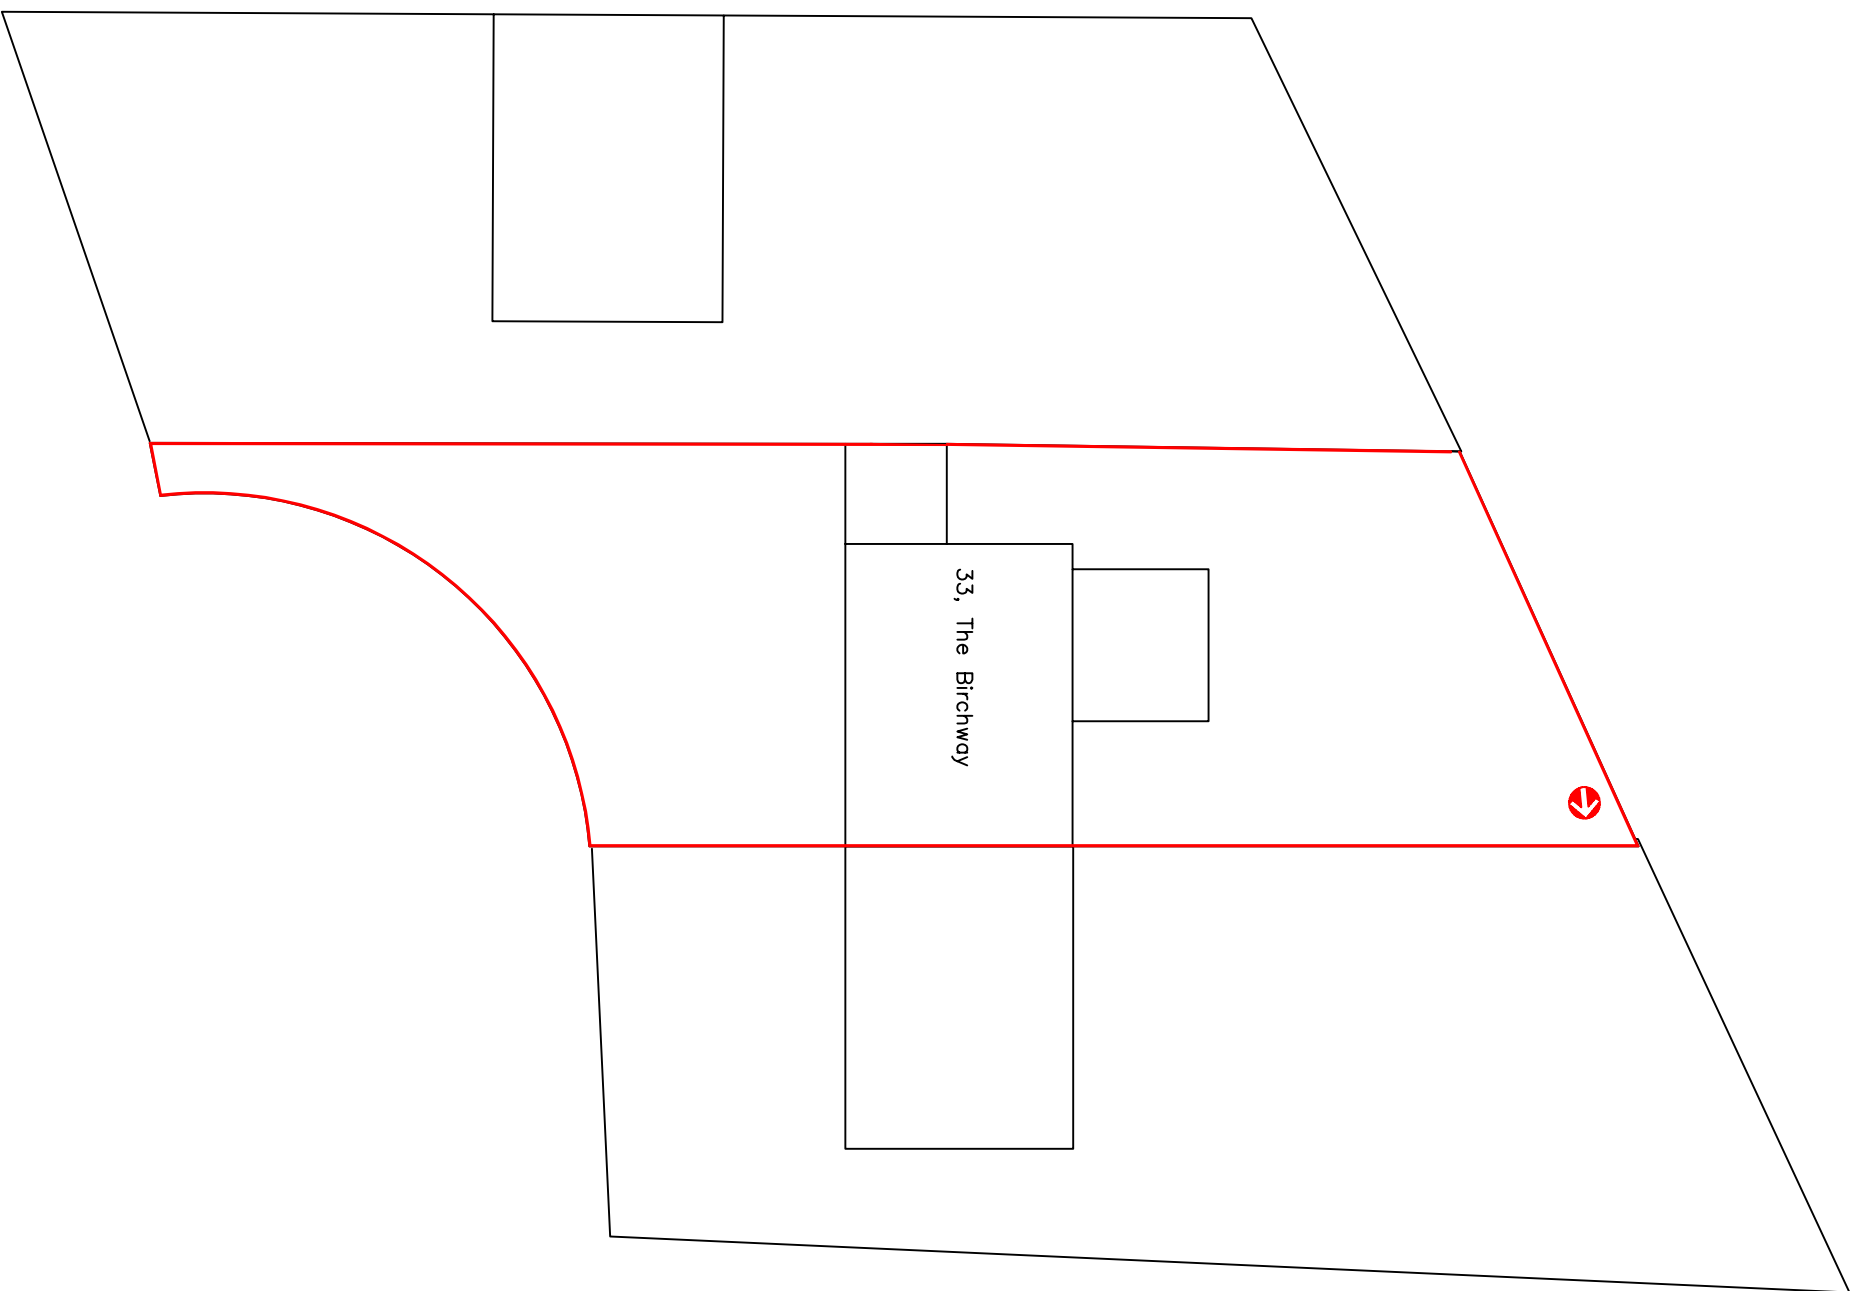

 Utopia Design 	
<u>Utopia Design</u> <u>Architectural Services</u>	
Building Planning Application Support Poul Thomas :Bsc (Hons) Email: utopiadsgn@hotmail.com Tel: 01685 559230. Mob: 07908 725065 Issued Only for Purpose indicated Drawing Status: FOR PLAN/3 CONTROL PURPOSES ONLY	
Client	33, The Birchway Treeton Merthyr Tydfil CF48 2HA
Project	Proposed Single Storey Side Extension
Drawn by	Scale
PT	15.08.2020
Title	1:200
Existing and Proposed Plans	Paper
Dwg No	A2
BIRCHWAY 33. 02	