

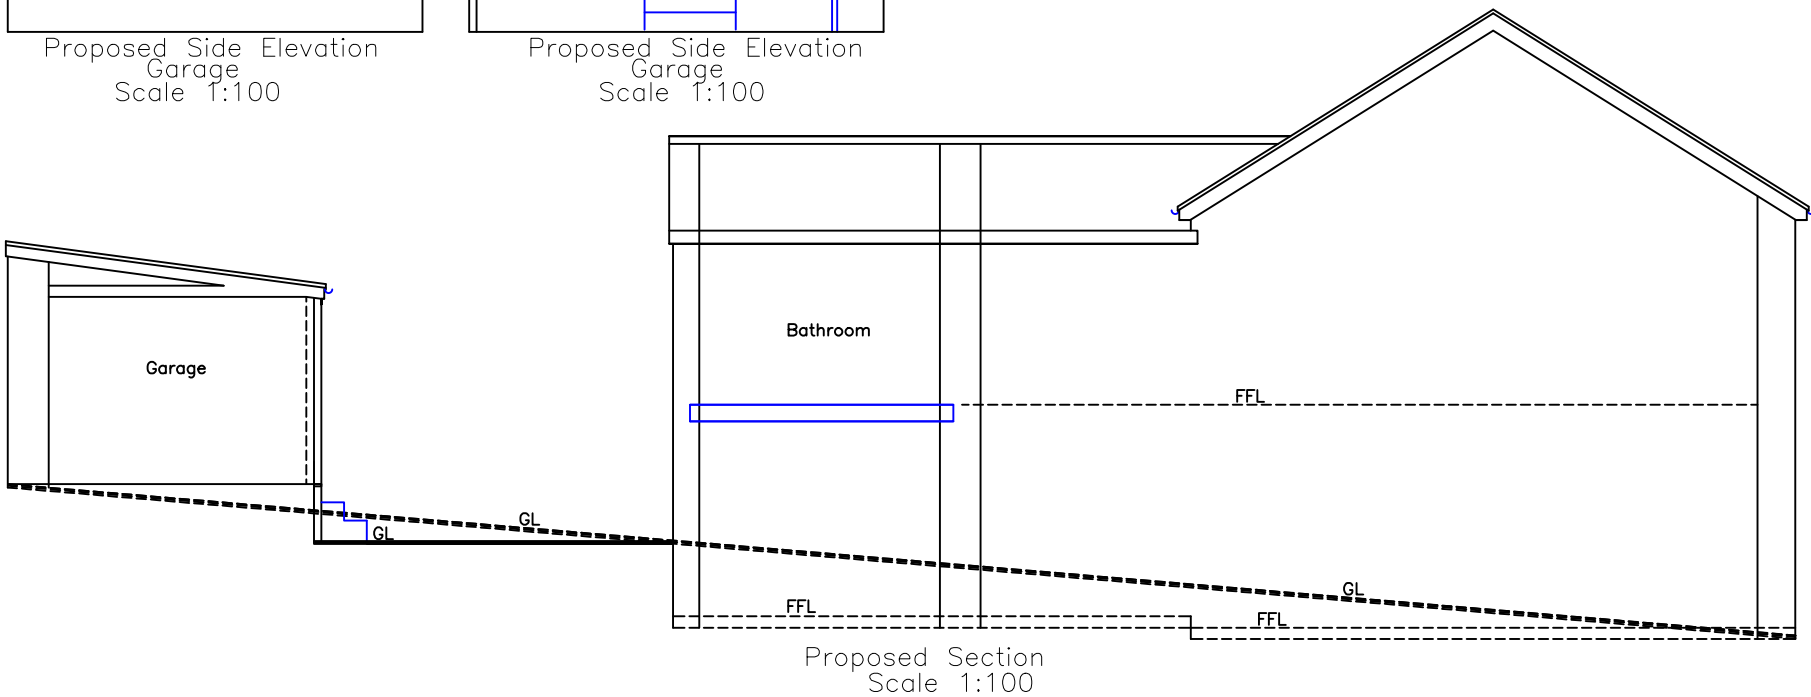
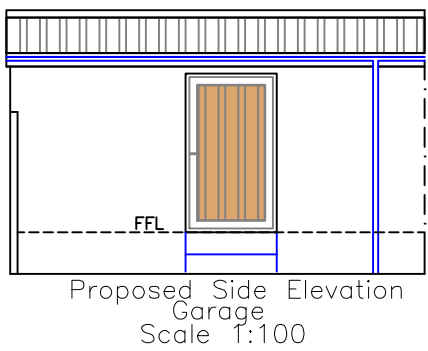
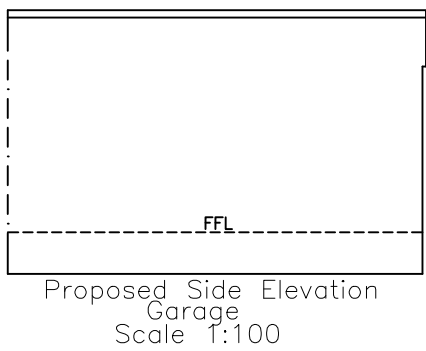
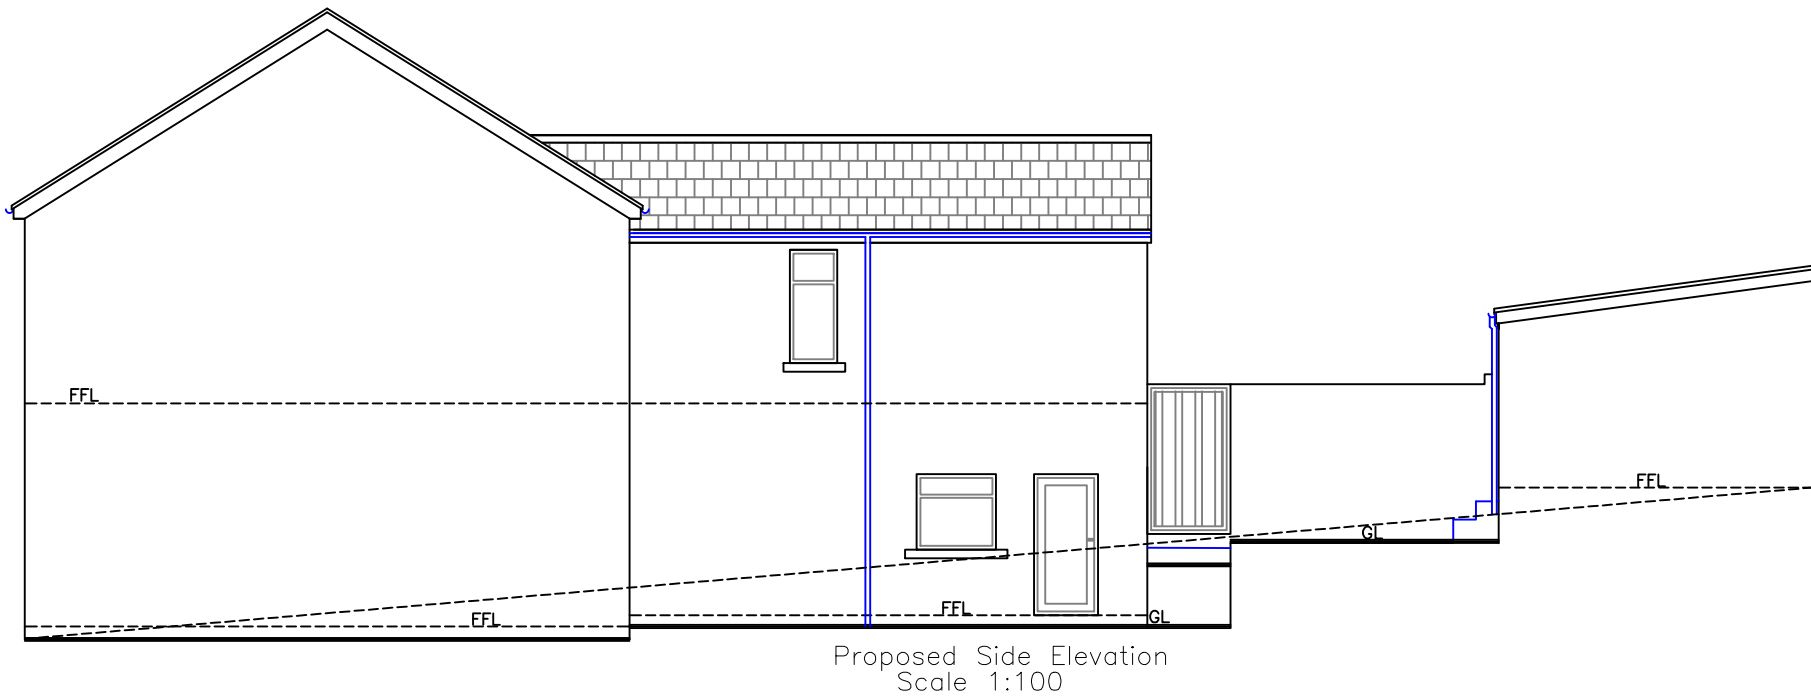
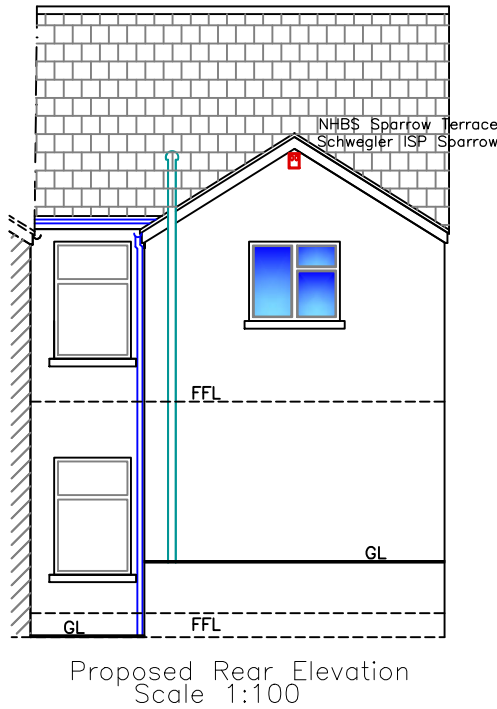
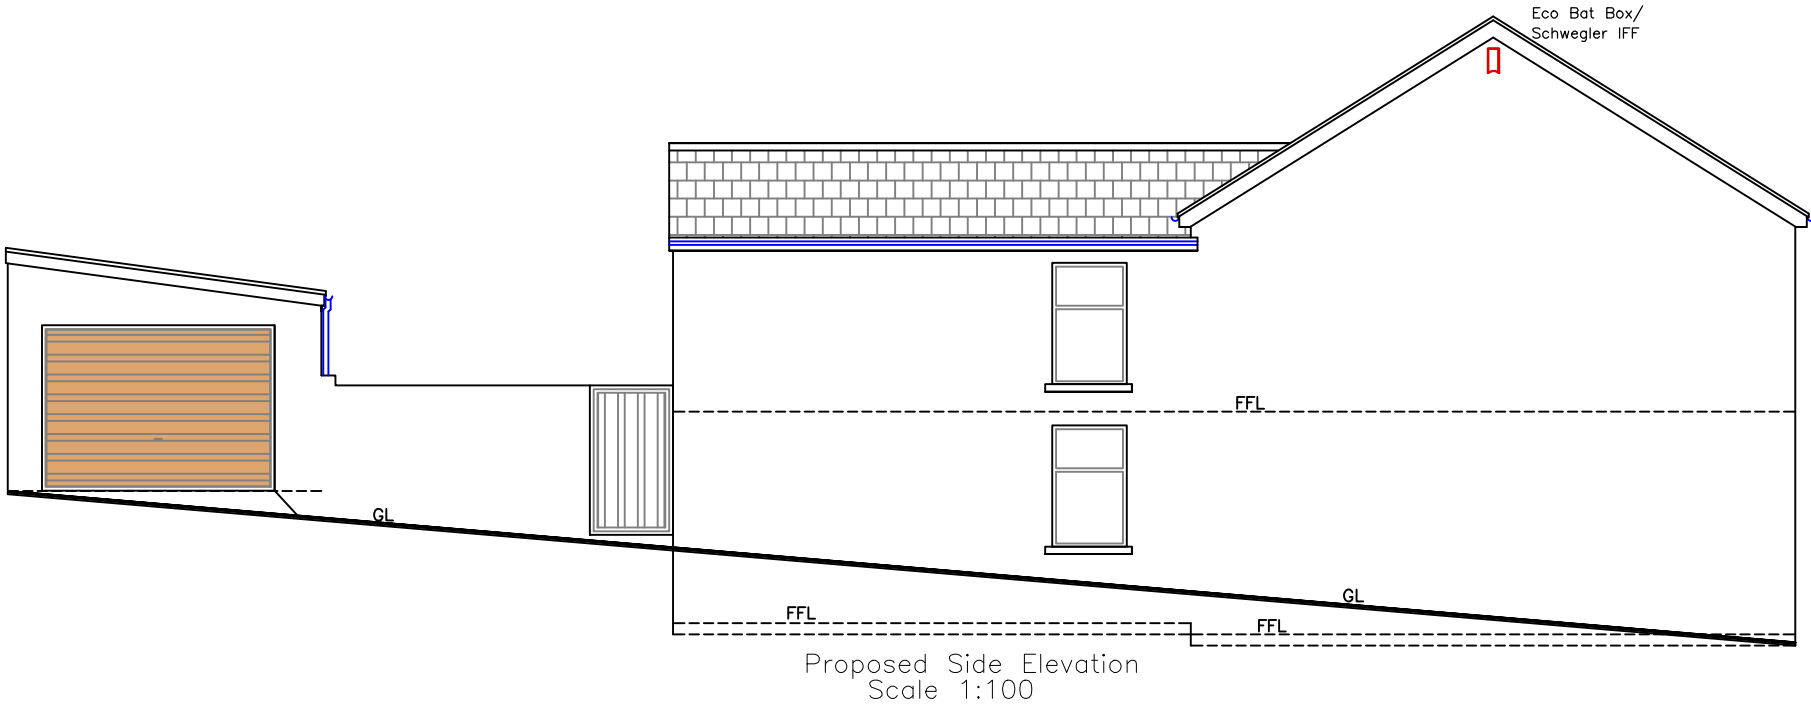
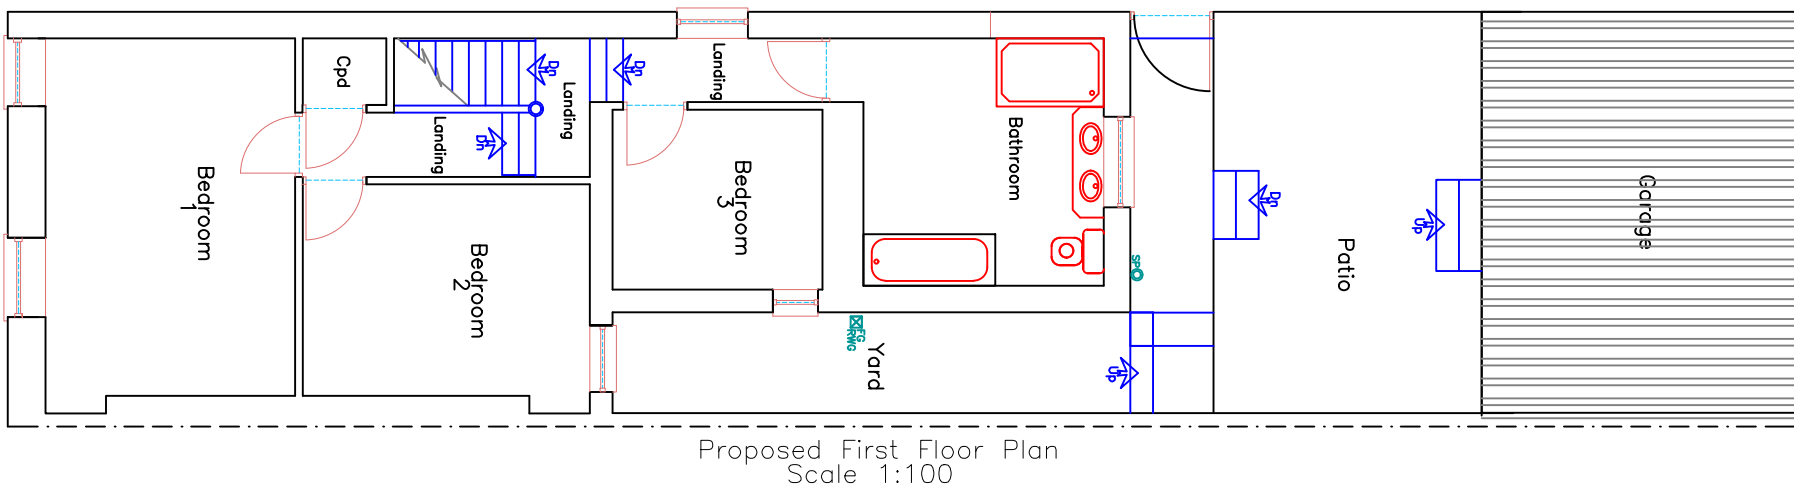


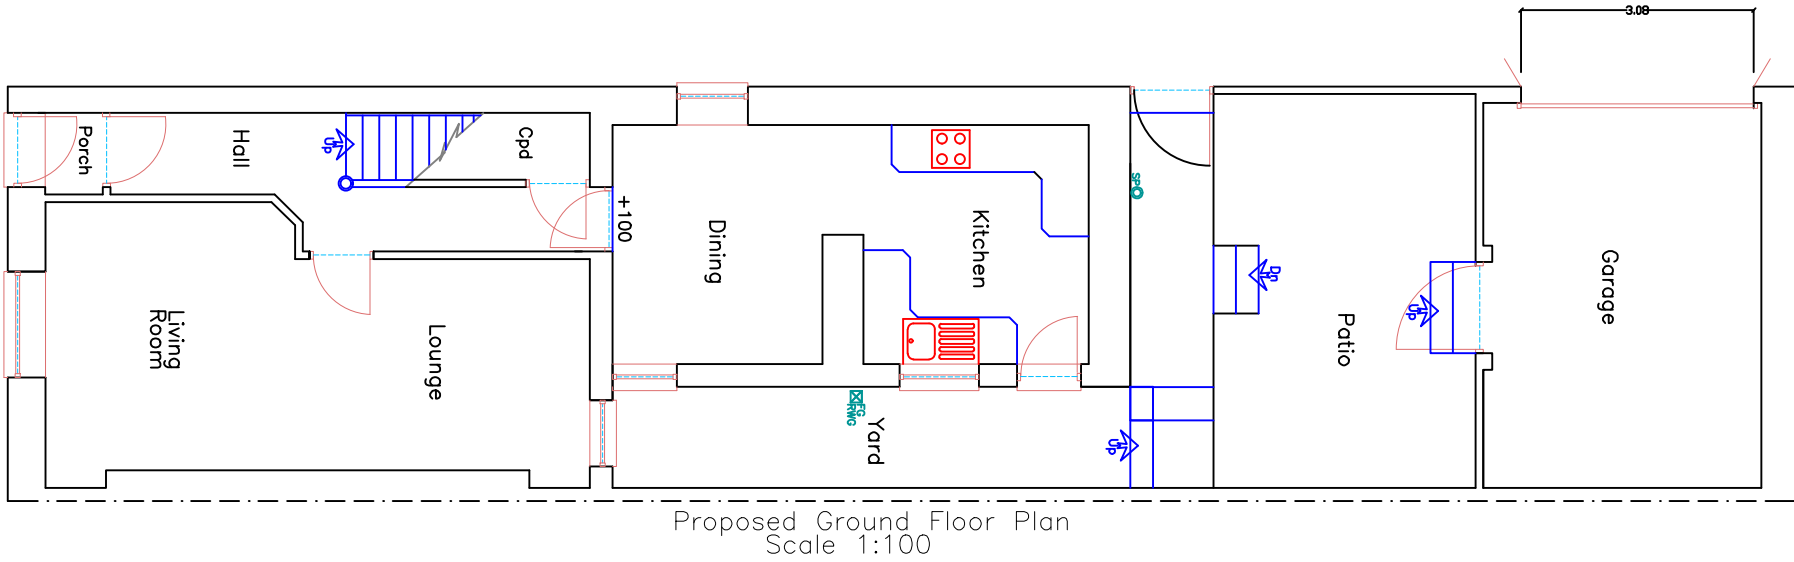

N.B.
All dimensions, levels, sewer runs
and existing foundations support to
be checked on site by contractor

N.B.
Notice needs to be served regarding
THE PARTY WALL ACT i.e.
Excavation of adjacent founds

Finishes	
Roof:	Steel sheet/Conc roof tile finish
External walls:	Dashed render matching existing
Windows/Doors:	White uPVC matching existing
Fascia/RWG's:	White uPVC matching existing

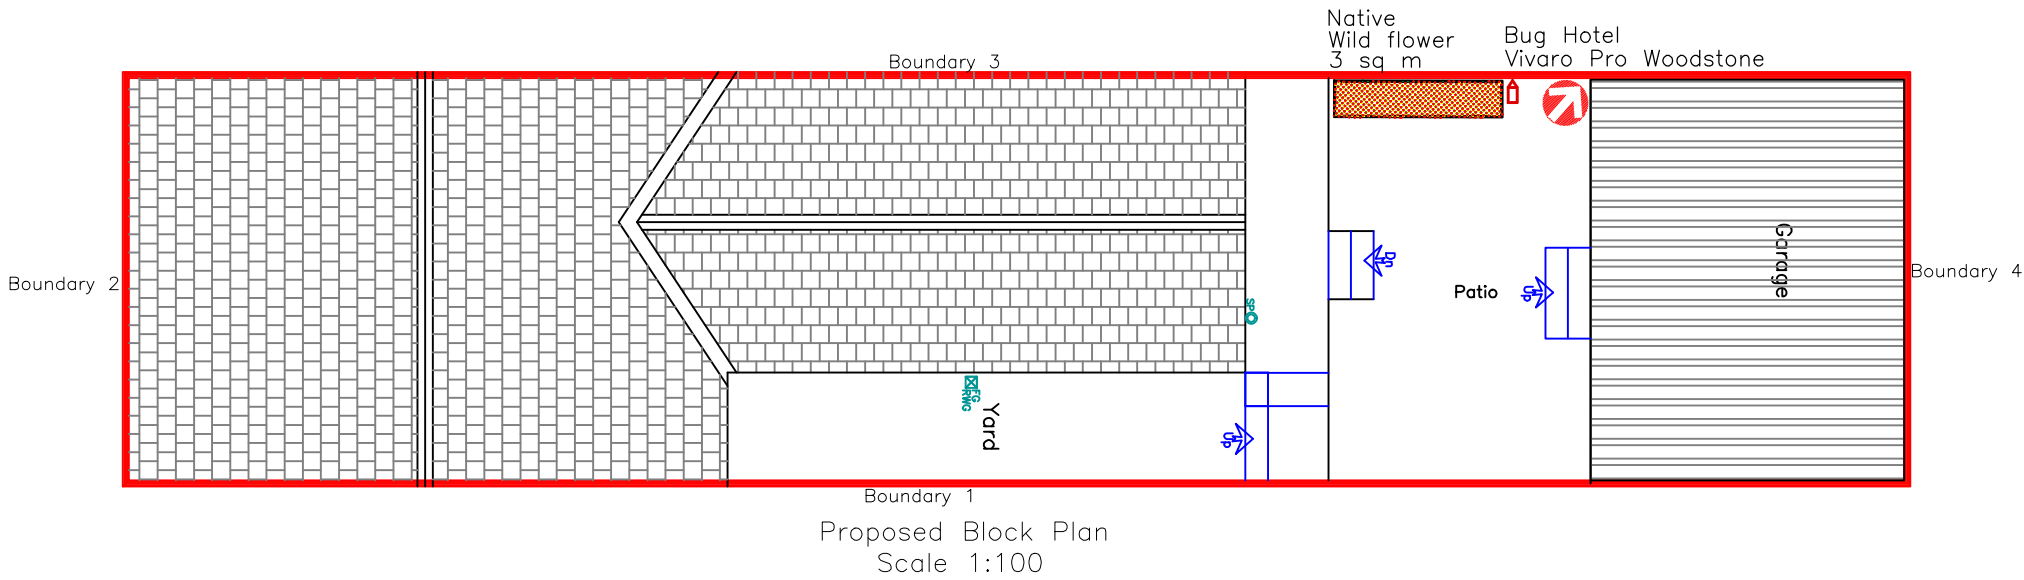

Utopia Design Architectural Services		
Building Planning Application Support		
Paul Thomas: BSc (Hons)		
Tel: 01685 55923. Mob: 07908 725065		
Issued Only for Purpose Indicated		
Drawing Status: FOR PLANNING/B CONTROL PURPOSES ONLY		
Client	16, Hanover Street Merthyr Tydfil CF47 8SW	
Project	Proposed Extension to Rear Garage and Rear First Floor Extension with Alterations	
Drawn by	Date	Paper
PT	JULY 25	A2
Title	Scale	
	1:100	
Proposed Plans, Elevations & Sections		Drwg No HANOVER 16_02