


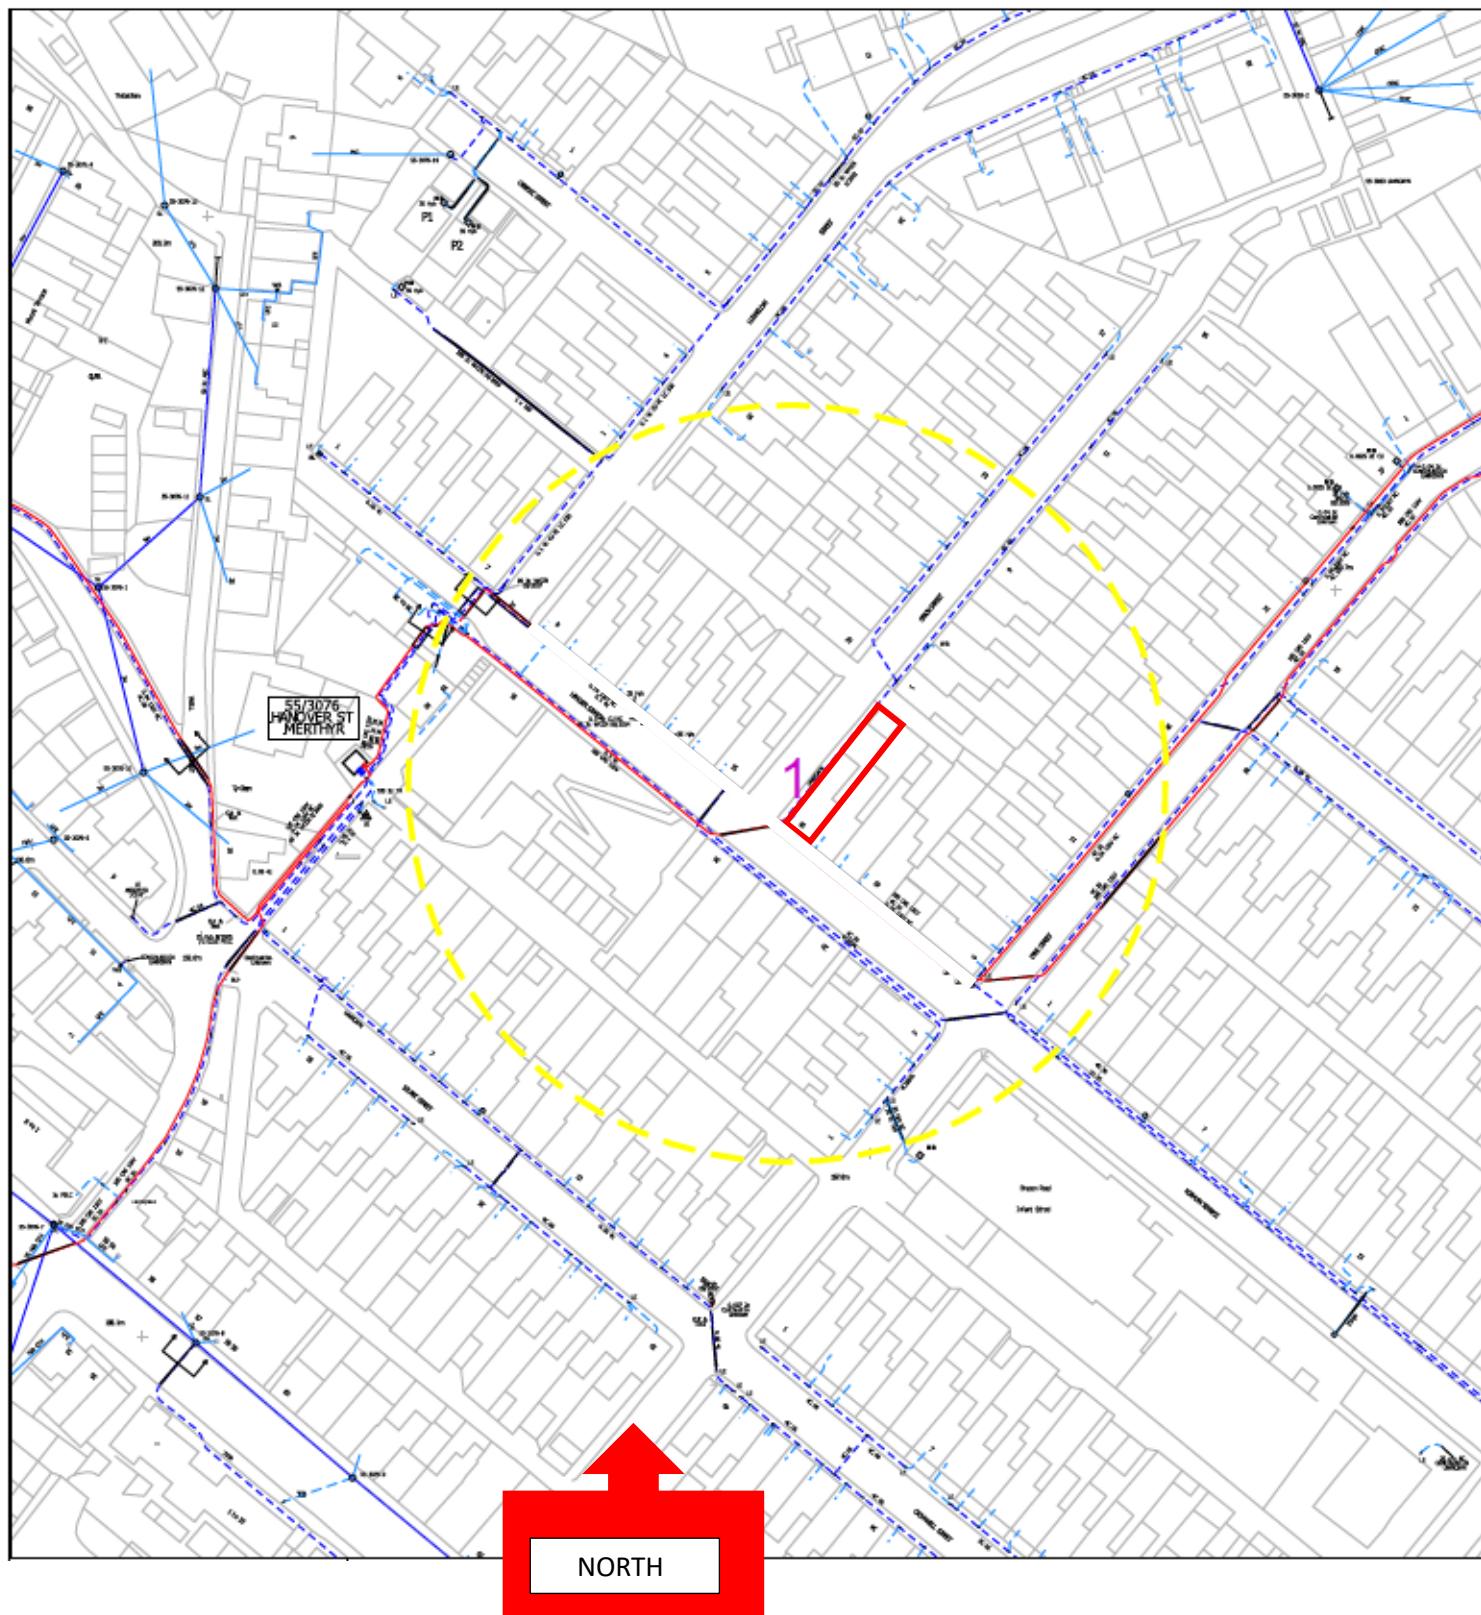

Location plan for.....

16, Hanover Street, Merthyr Tydfil, CF47 8SW.

Scale – 1:1250

Paper – A4