




Existing Side Elevation



Existing Front Elevation

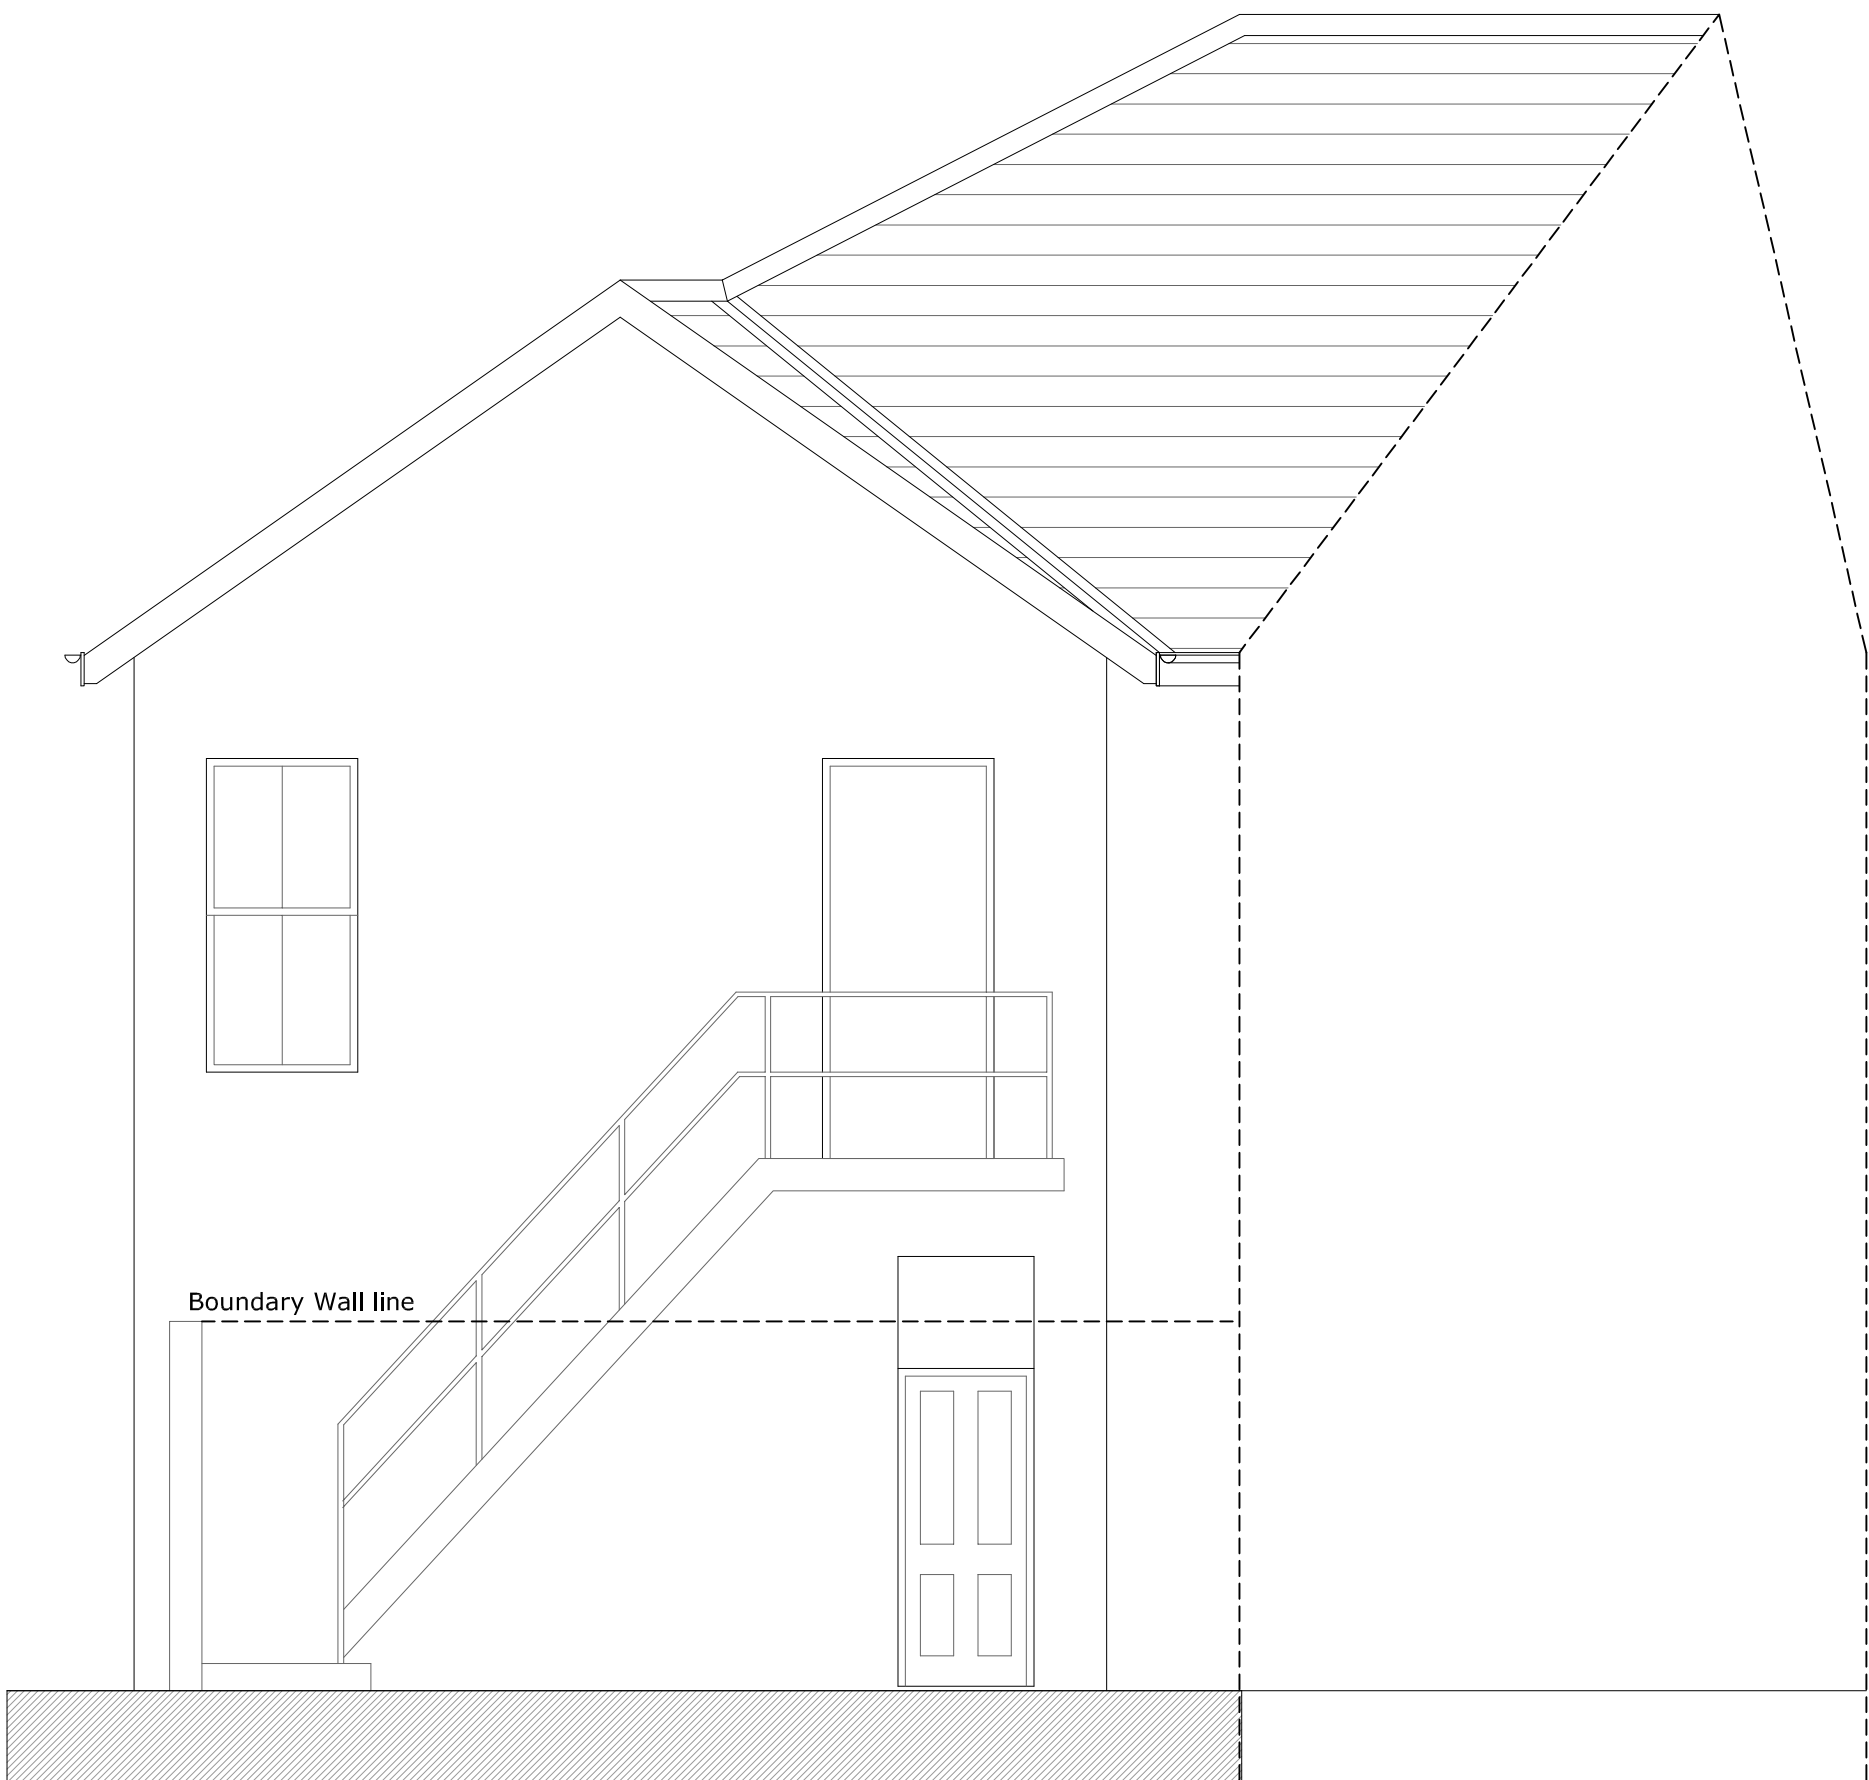

Existing Rear Elevation