


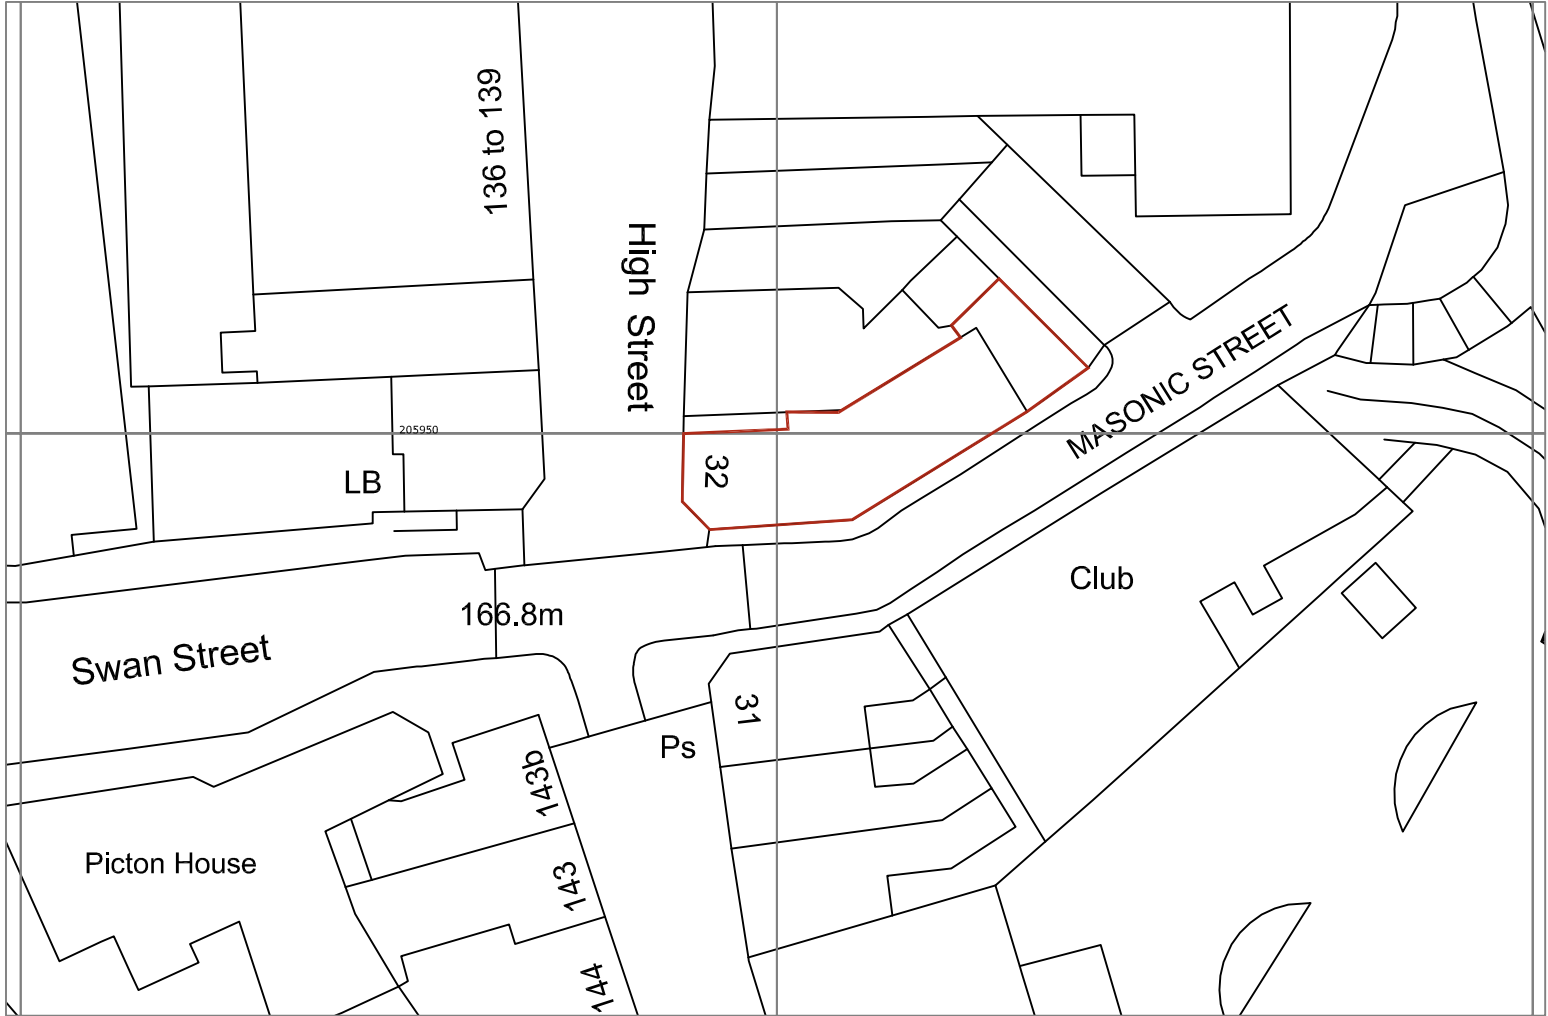

Ordnance Survey, (c) Crown Copyright 2021. All rights reserved. Licence number 100022432

NORTH	Issue	21.05.21	Planning Submission			
	Westfield Architects		0102030m			
			Job:	32 High Street, Conversion to apartments and retail units.	Date:	20.04.21
			Location:	32 High Street, Merthyr Tydfil. CF47 8DE	Scale:	1:500@A3
			Title:	Site Location Plan	Drg No:	302 - AL(90)00
TEL - 07846 126350. E-MAIL - sam@westfieldarchitects.co.uk 2 Alexander Gate, Ffordd Pengam, Cardiff. CF24 2SA.						