



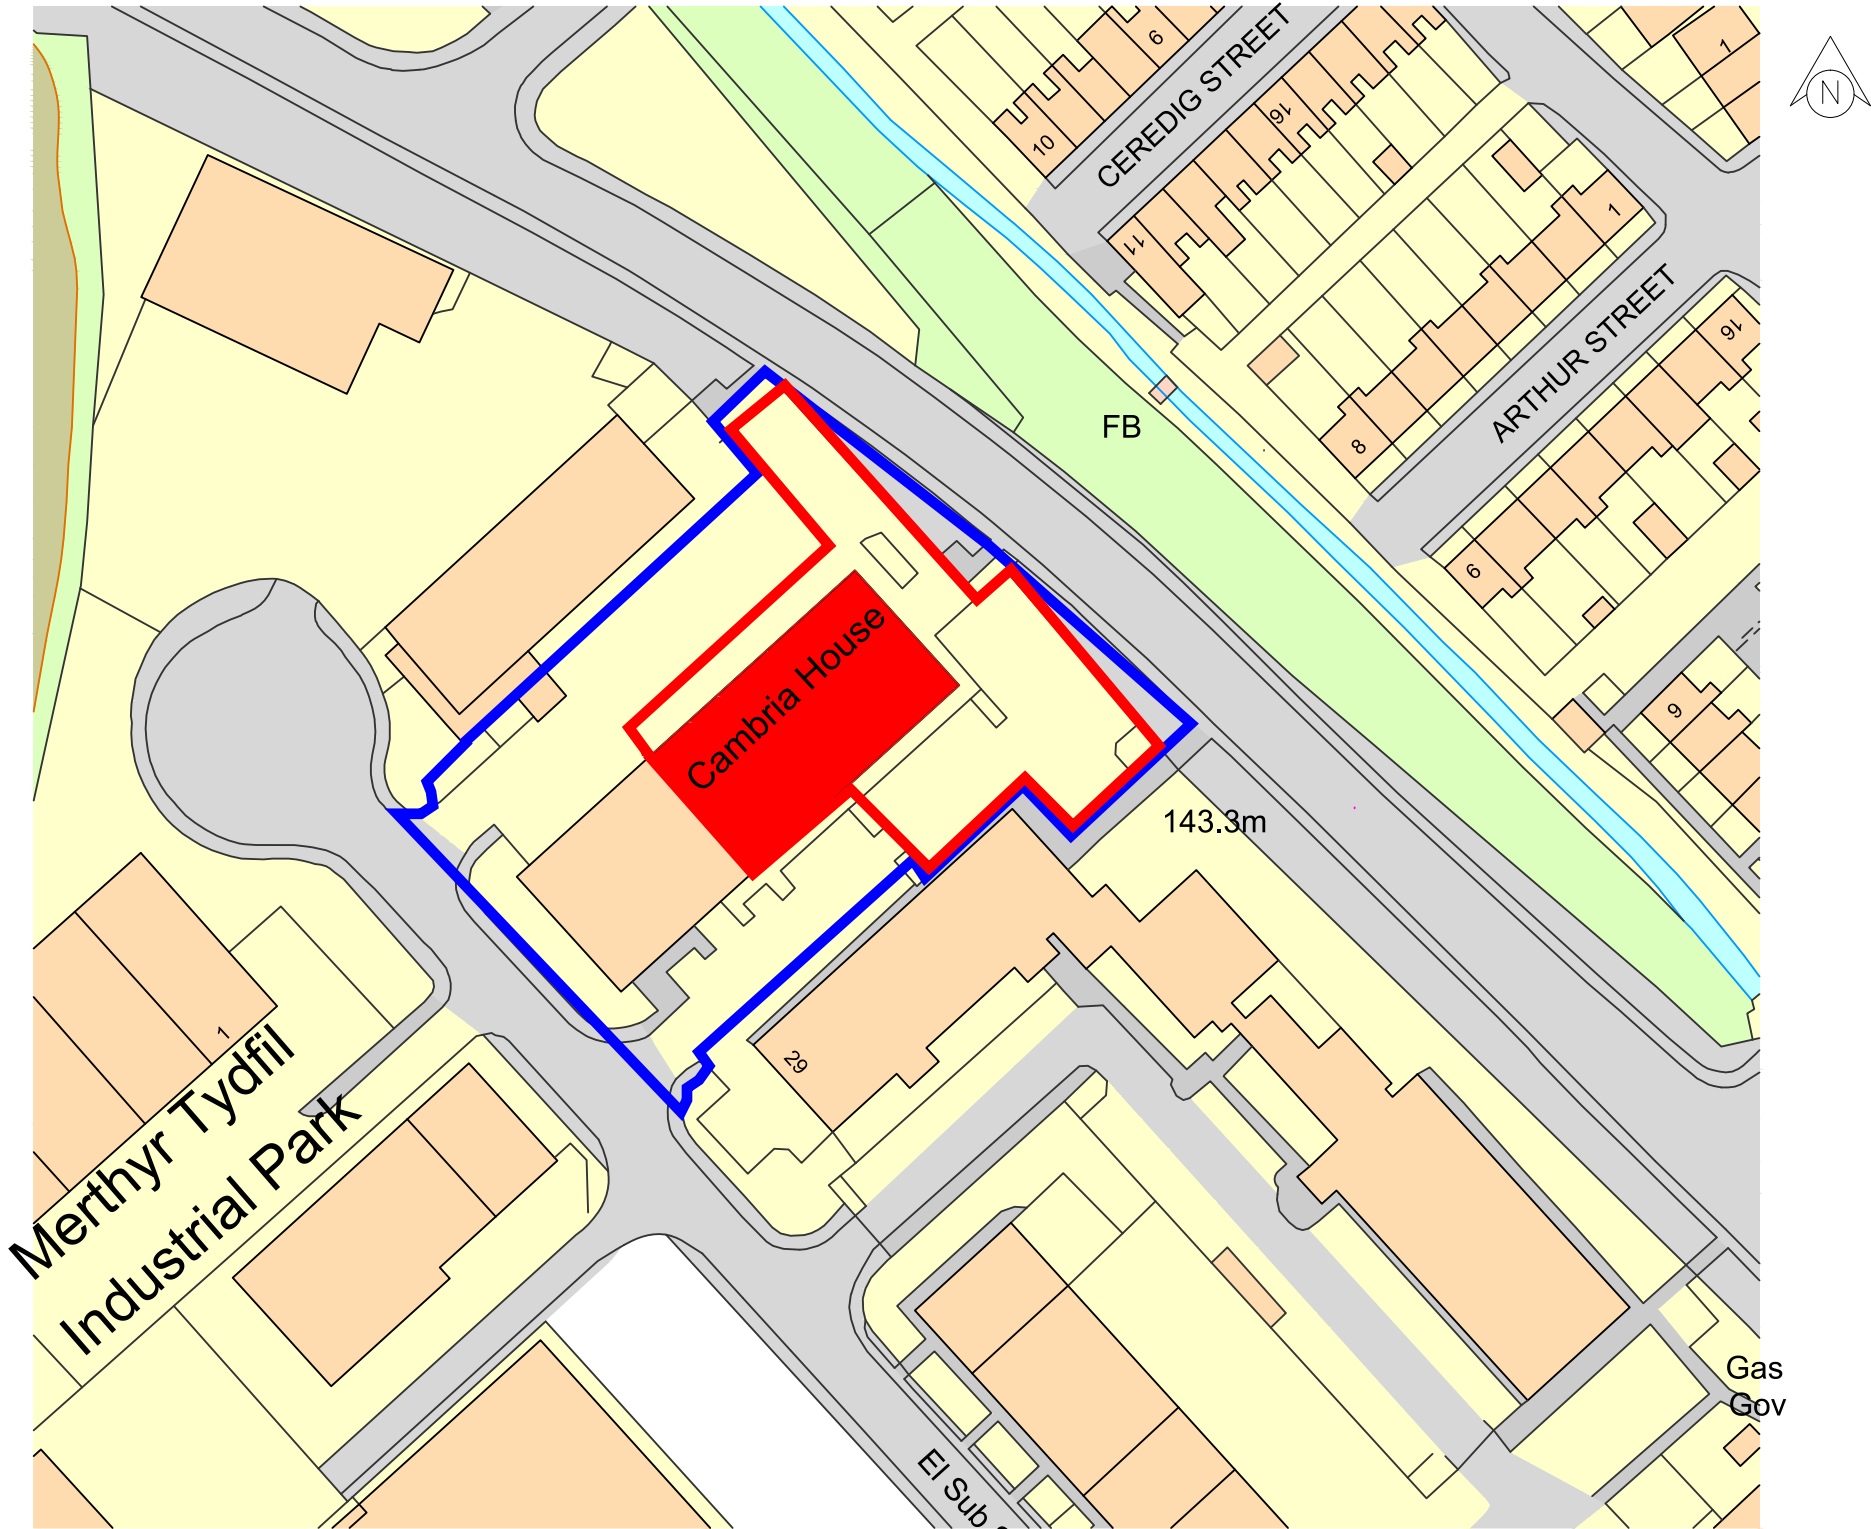

Ordnance Survey, (c) Crown Copyright 2021. All rights reserved. Licence number 100022432

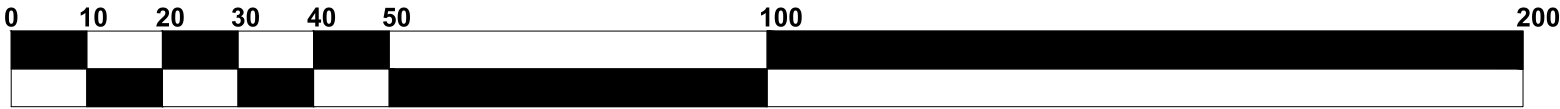

Rev	Description	Date	By	Chck'd



One Kingsway
Cardiff CF10 3AN
+44 (0)29 2022 7666
jll.co.uk/cardiff

Client
Mileway Real Estate Ltd

Project
Unit 2, Cambria House
Pentrebach Industrial Estate
Merthyr Tydfil

Scale
1:1000

Date
23/04/21

By
PDS

Checked
JC

Description
Site Location Plan

Job
163318

Drg
163318 - 10

rev

DO NOT SCALE THIS DRAWING. CHECK ALL DIMENSIONS ON SITE

THIS DRAWING IS PROTECTED BY COPYRIGHT. IT MAY NOT BE REPRODUCED IN ANY FORM BY ANY MEANS FOR ANY PURPOSE, WITHOUT GAINING PRIOR WRITTEN PERMISSION FROM JLL