



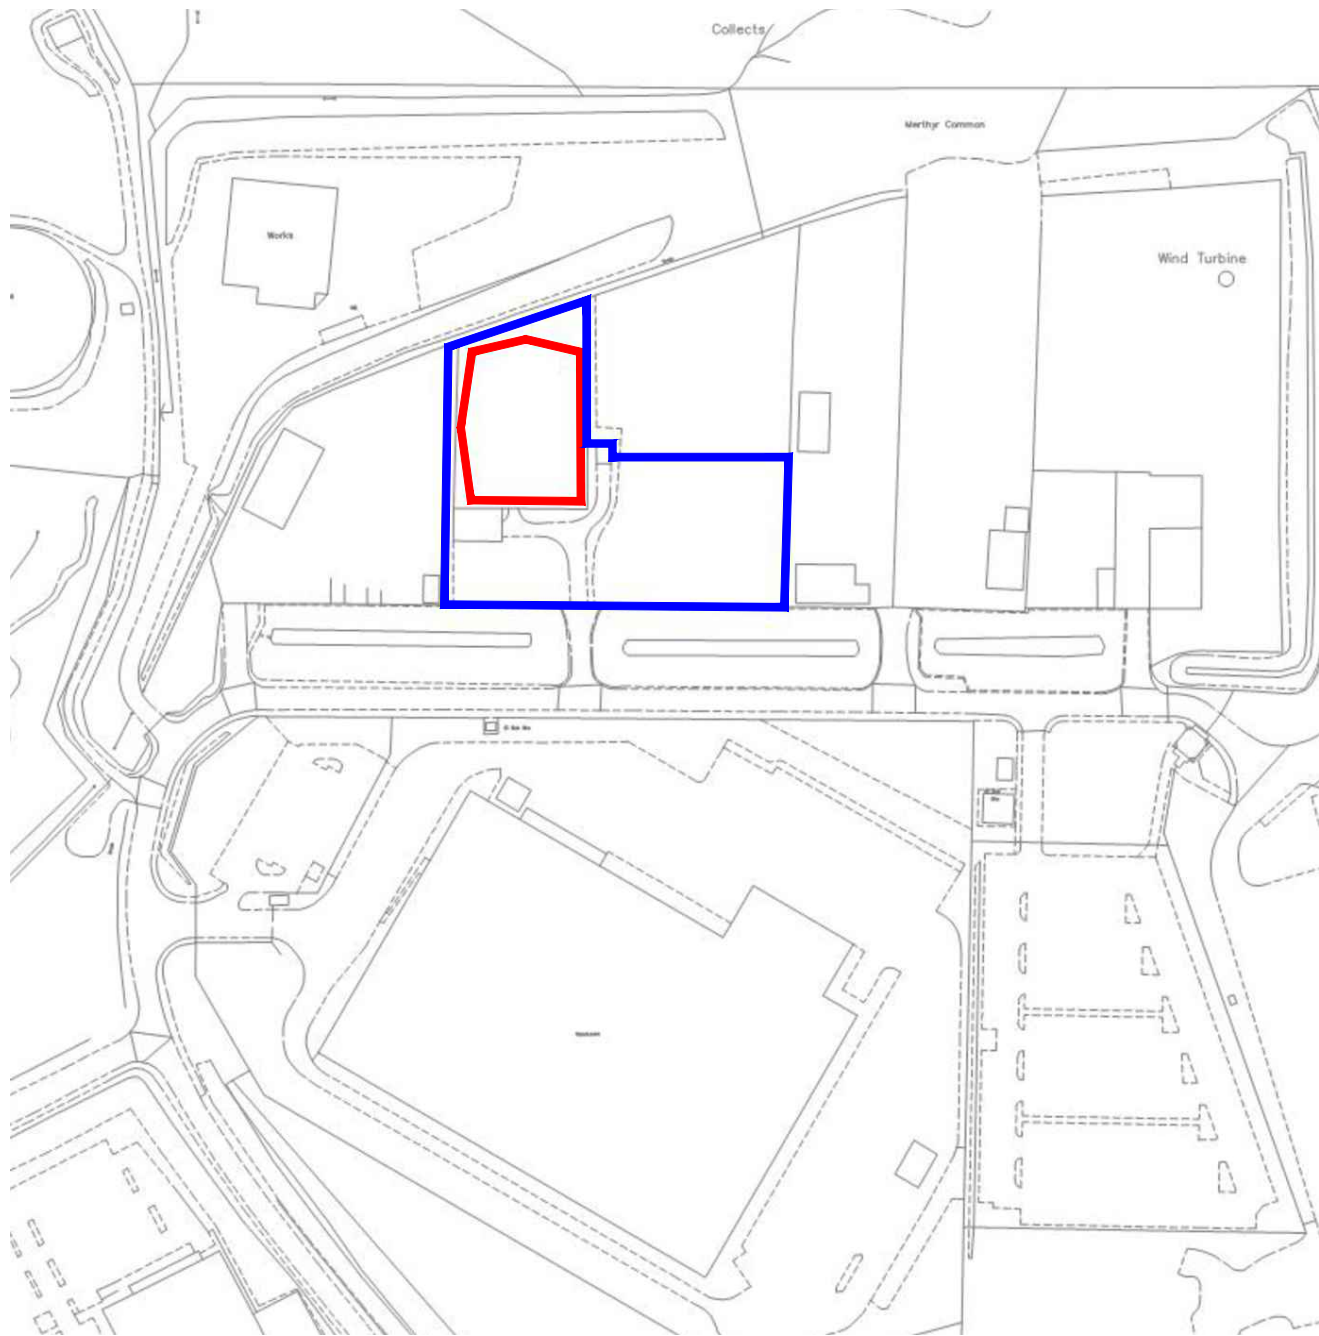

0 20 40 60 80 100m

Scale 1:2500

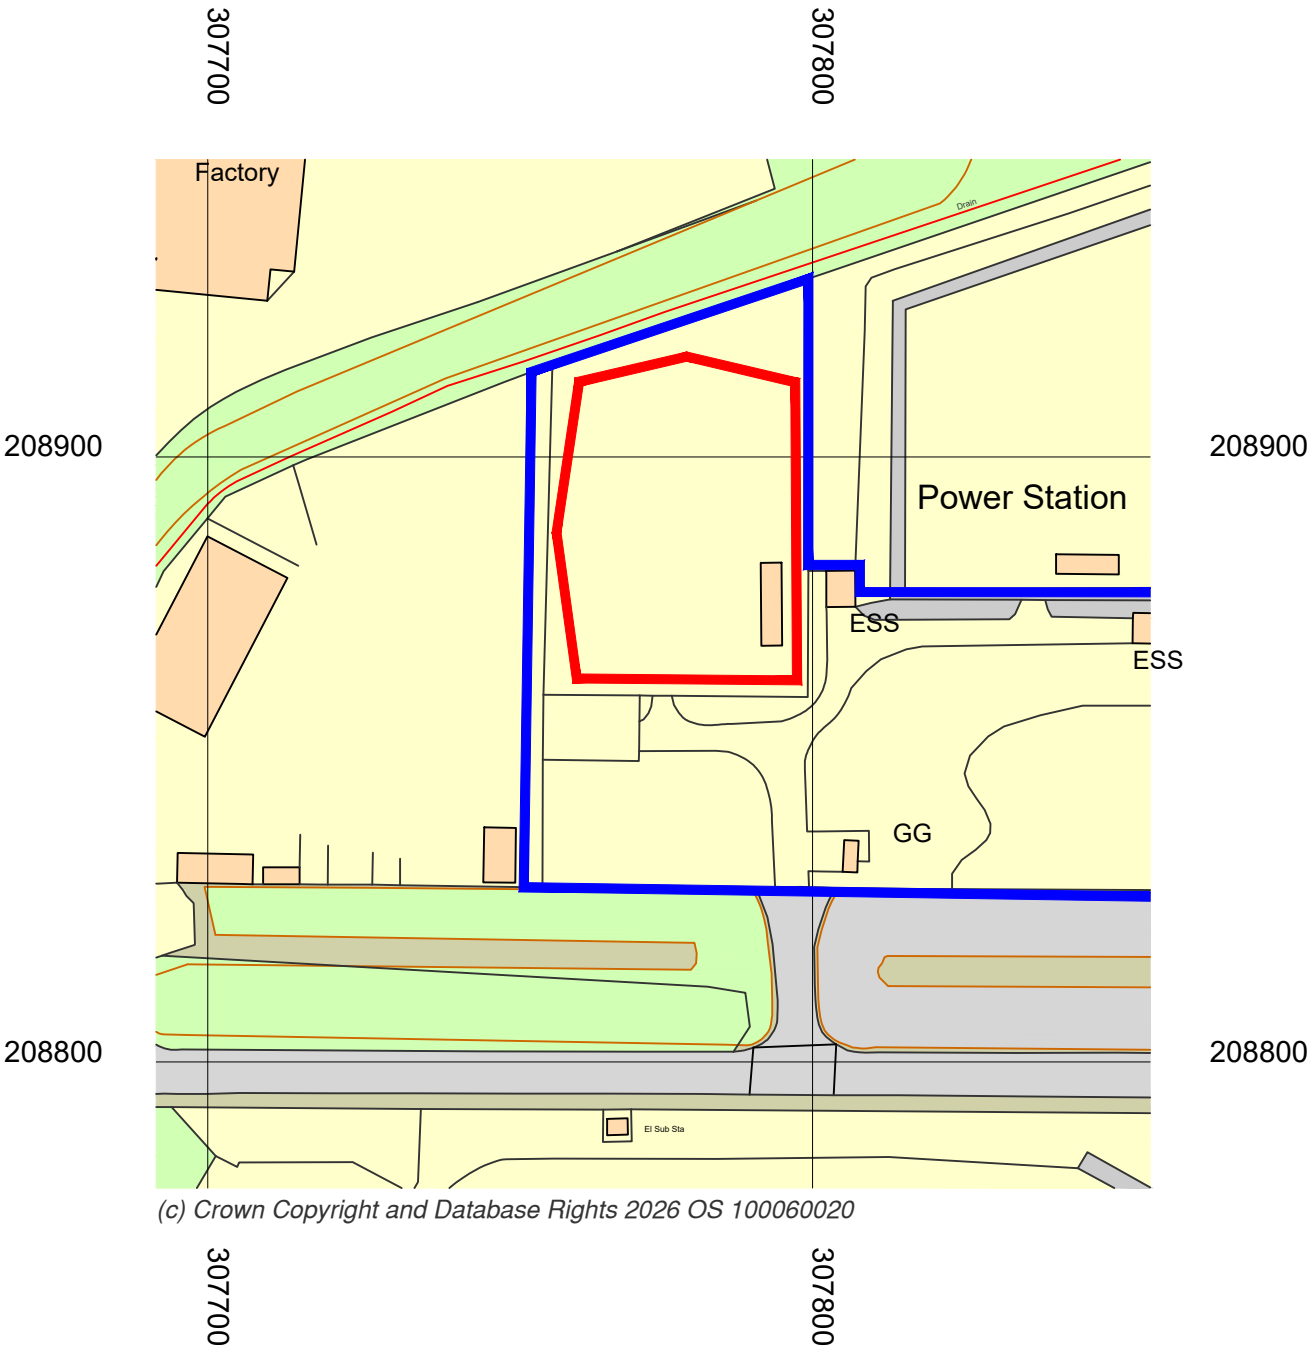

0 10 20 30 40 50m

Scale 1:1250

Rev.	Date	Description	Drawn	Checked
		Client	Scale	Drawn
		Pulse Clean Energy	1:1250 @ A3	DGP
		Project	Date	File
		Dowlais Top, Merthyr Tydfil CF48 2TA	February 2026	P2154-Layout
		Drawing Title	Drg.No.	Rev.
		Location Plan	P2154.PP.02	-
			Drawing Status	
			PLANNING	



AAP Architecture Ltd
Unit A, Monument Business Centre, Monument Way East, Woking, Surrey GU21 5LG
T 01483 727345 E projects@aap-arc.co.uk W aap-arc.co.uk

Under the Intellectual Property Act 2014, this drawing is the copyright of AAP Architecture Ltd.