


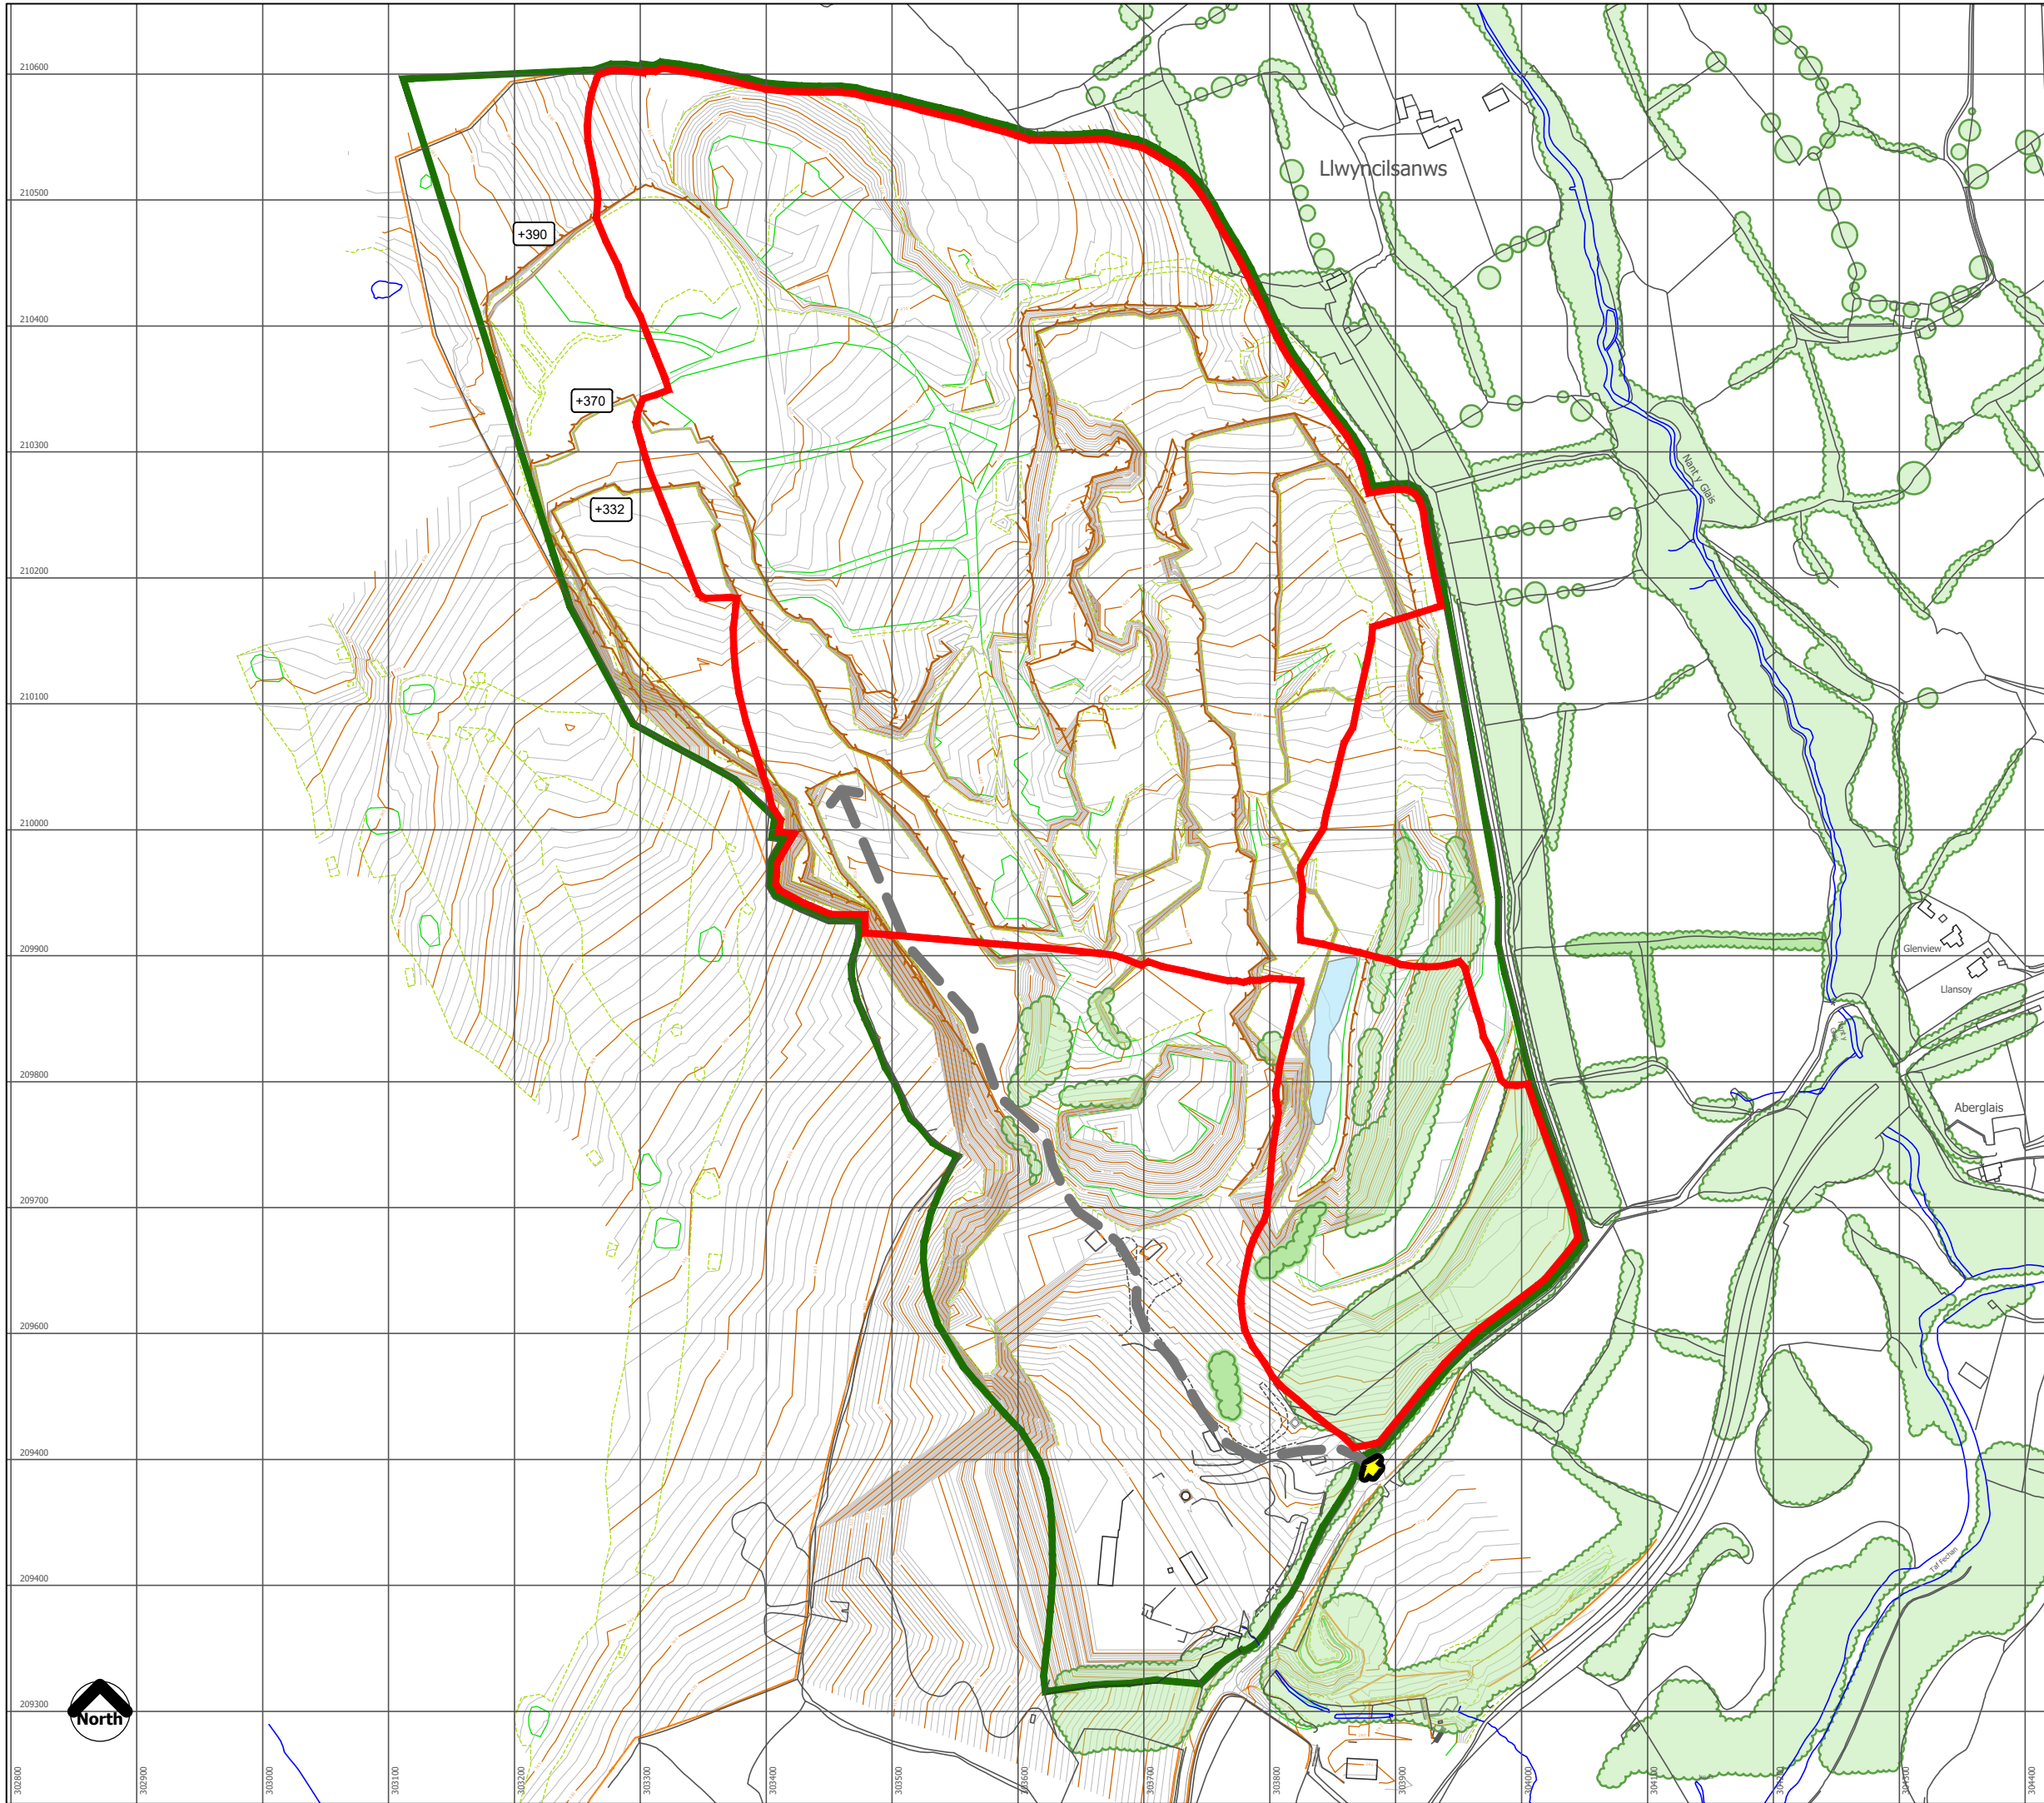

Key

- Application Site Boundary
- Vaynor Quarry Boundary
- Site access
- Quarry access
- Existing pond
- Existing vegetation
- Existing quarry faces



Floor 7, Brunel House, 2 Fitzalan Road, Cardiff, CF24 0EB
© Tir Collective Limited 2025. Registered Company No. 13489264
TC22009_V6/PR/MT/6.0 v1.dwg

Vaynor Quarry

ROMP Application

Current Quarry Situation

V6/PR/MT/6.0

Scale 1:5000 @ A3

2 June 2025