


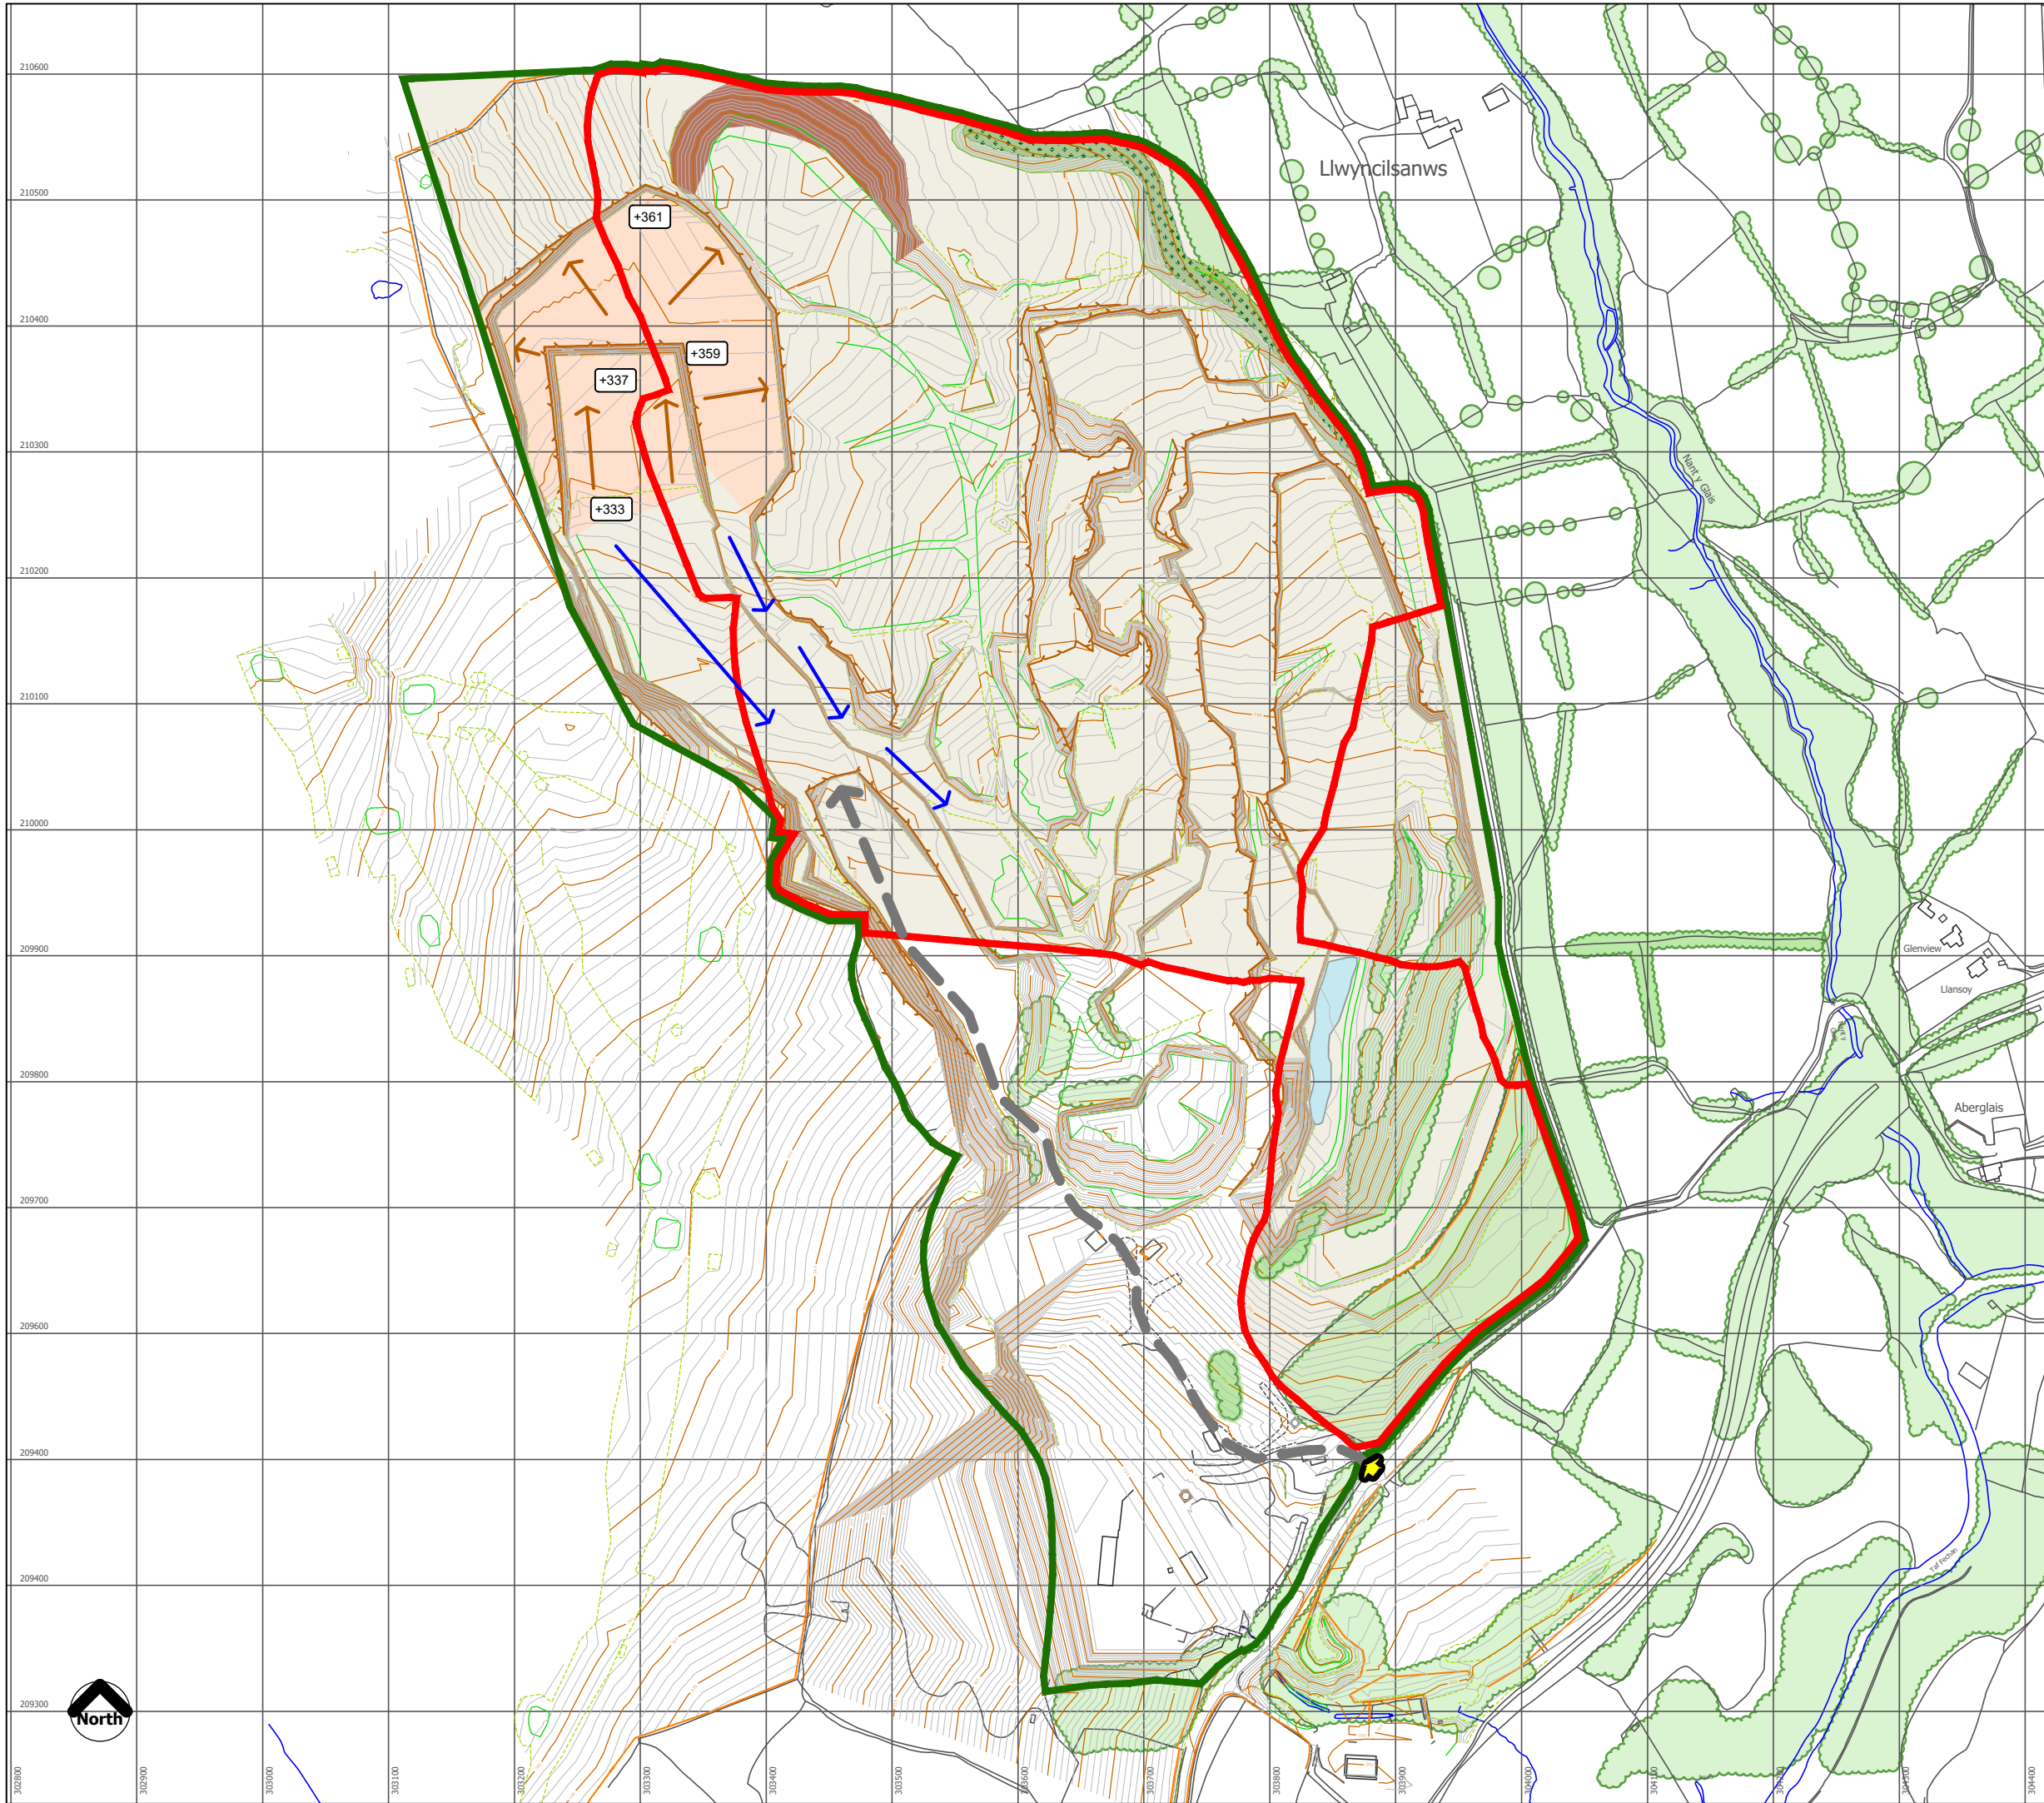

Key

- Application site boundary
- Vaynor Quarry Boundary
- Quarry waste tipping
- Proposed Year 5 Minerals Development
- Direction of working
- Main haul routes
- Proposed screen landform - tree seeded on northern and eastern slopes
- Site access
- Quarry access
- Pond
- Quarry faces
- Quarry bench levels
- Existing vegetation



Floor 7, Brunel House, 2 Fitzalan Road, Cardiff, CF24 0EB
© Tir Collective Limited 2025. Registered Company No. 13489264
TC22009_V6/PR/MT/6.1 v1.dwg

Vaynor Quarry

ROMP Application

Quarry Phase 1 : 5 Year Plan

V6/PR/MT/6.1

Scale 1:5000 @ A3

2 June 2025