


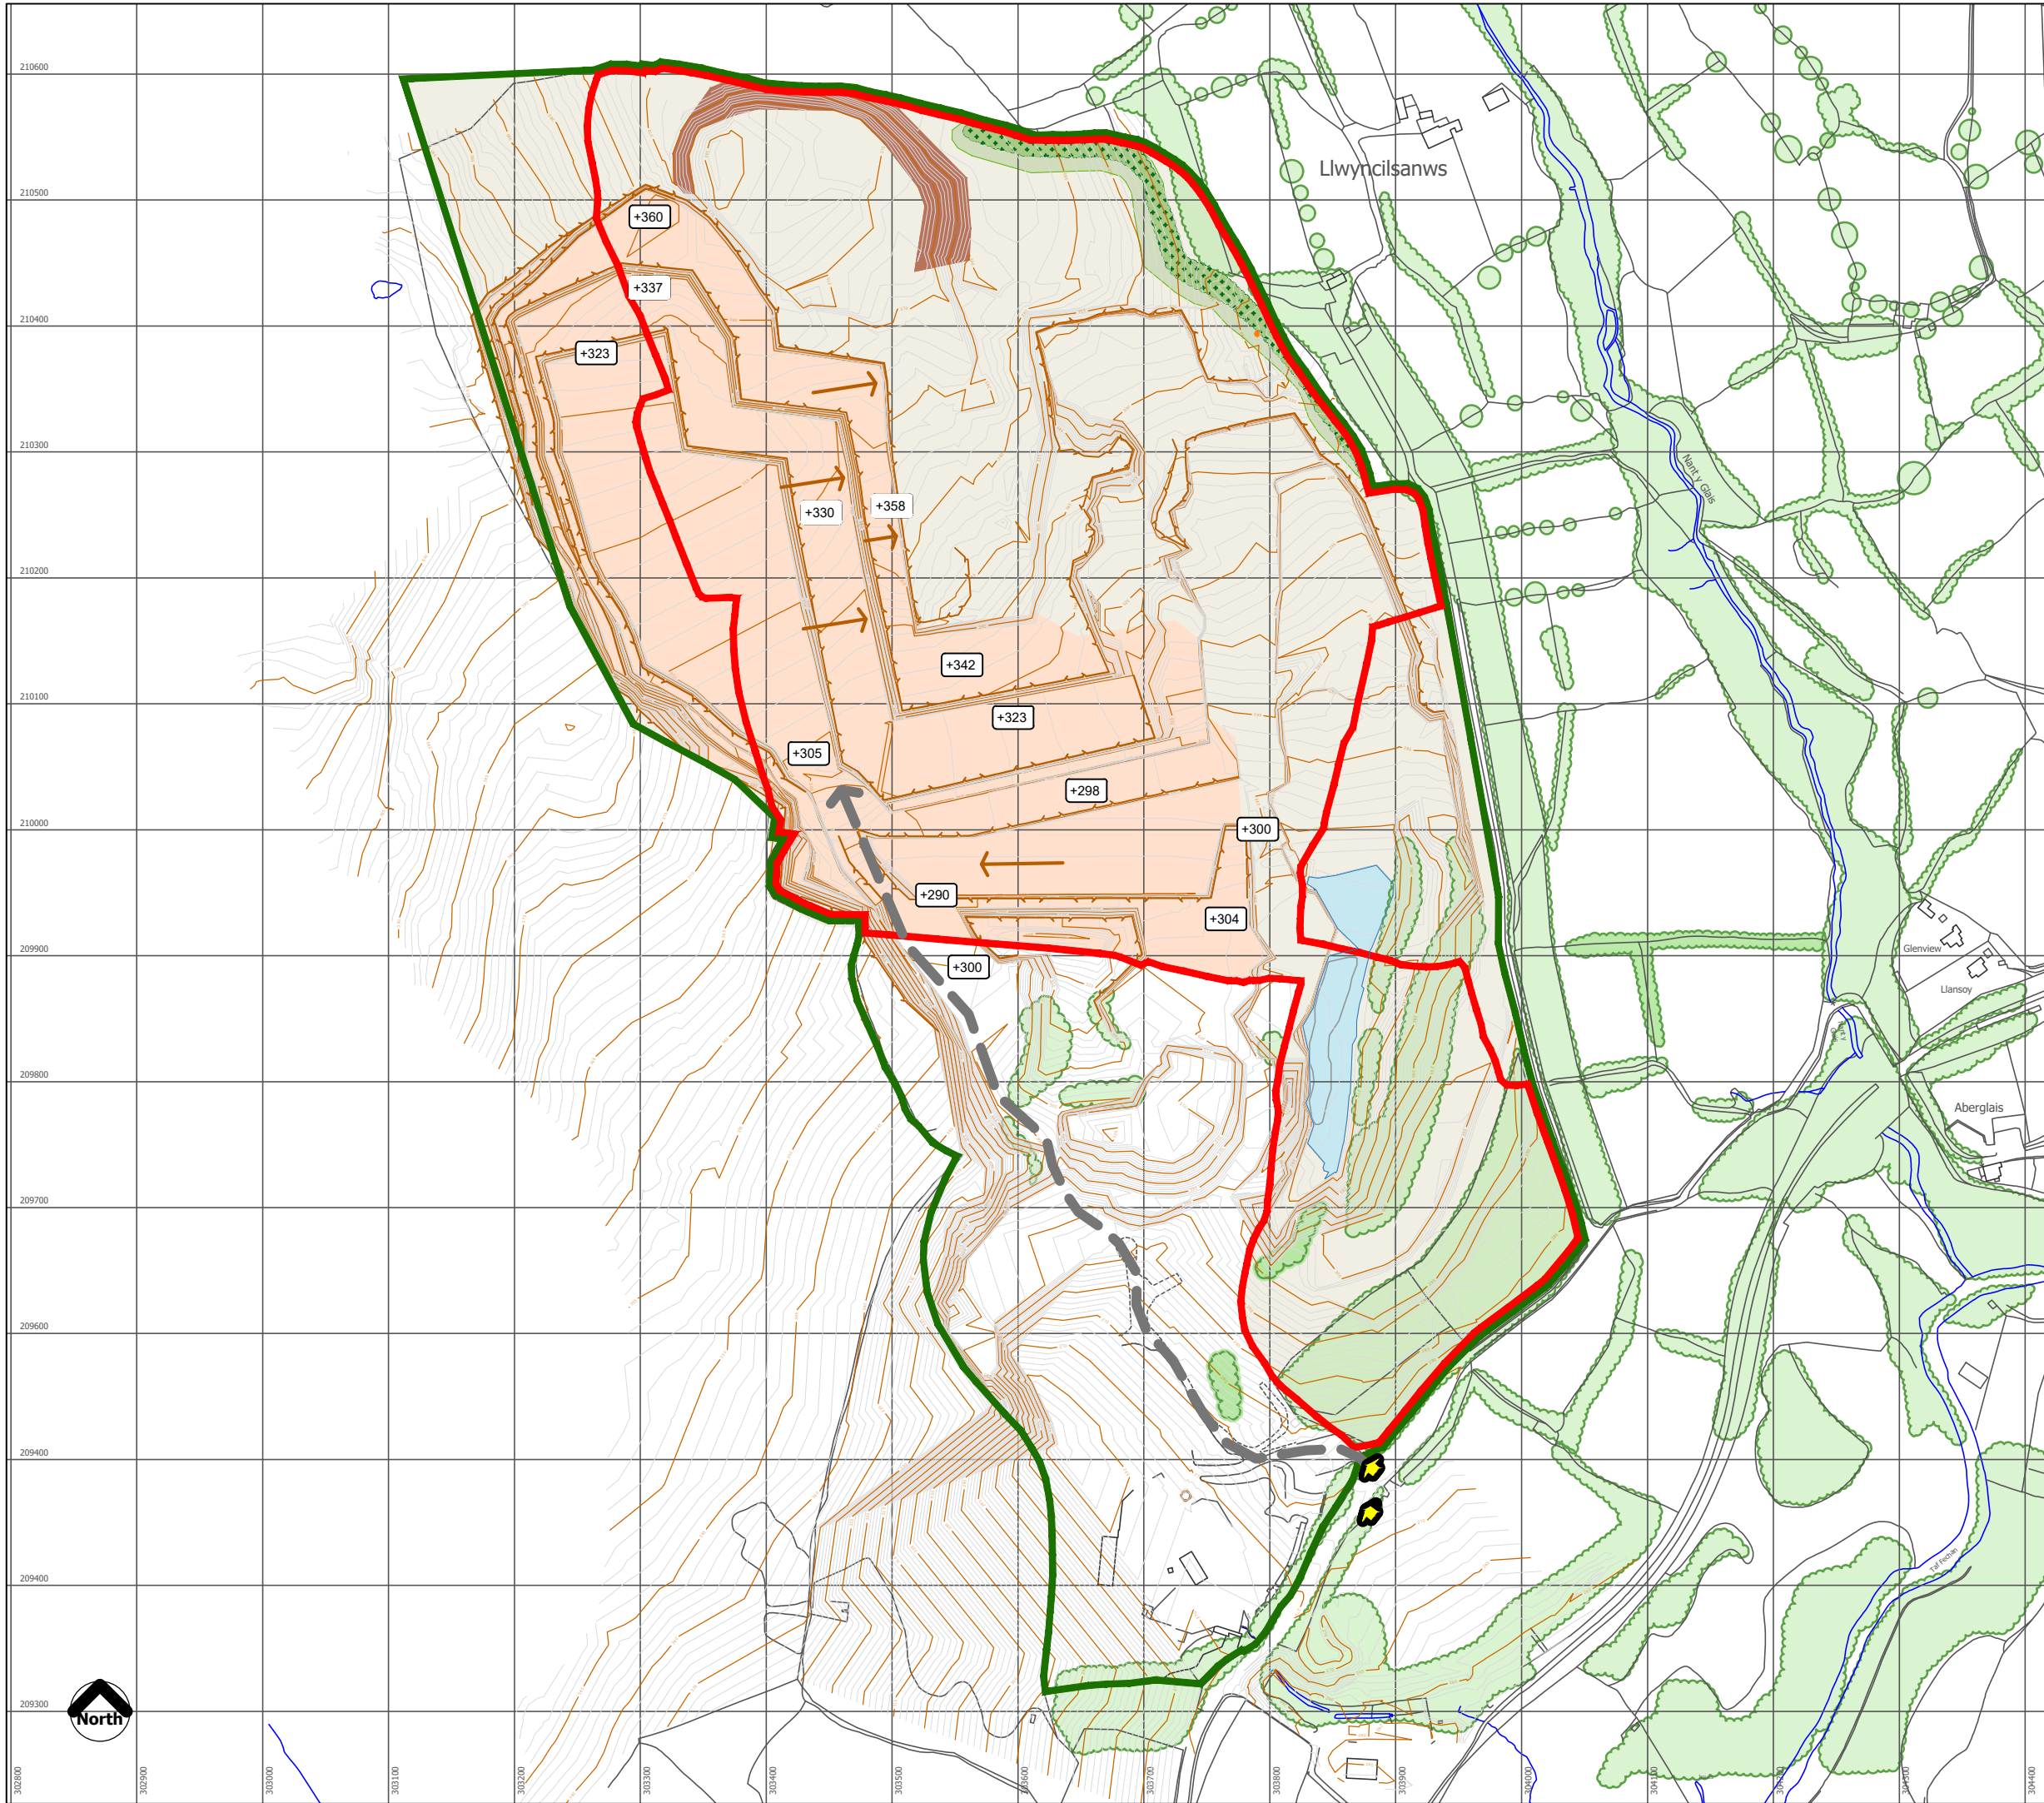

Key

-  Application site boundary
-  Vaynor Quarry Boundary
-  Quarry waste tipping
-  Proposed Year 15 Minerals Development
-  Direction of working
-  Proposed screen landform - tree seeded on northern and eastern slopes
-  Site access
-  Quarry access
-  Pond
-  Quarry faces
-  Quarry bench levels
-  Existing vegetation



Floor 7, Brunel House, 2 Fitzalan Road, Cardiff, CF24 0EB
© Tir Collective Limited 2025. Registered Company No. 13489264
TC22009_V6/PR/MT/6.3 v1.dwg

Vaynor Quarry

ROMP Application

Quarry Phase 3 : 15 Year Plan

V6/PR/MT/6.3

Scale 1:5000 @ A3

2 June 2025