


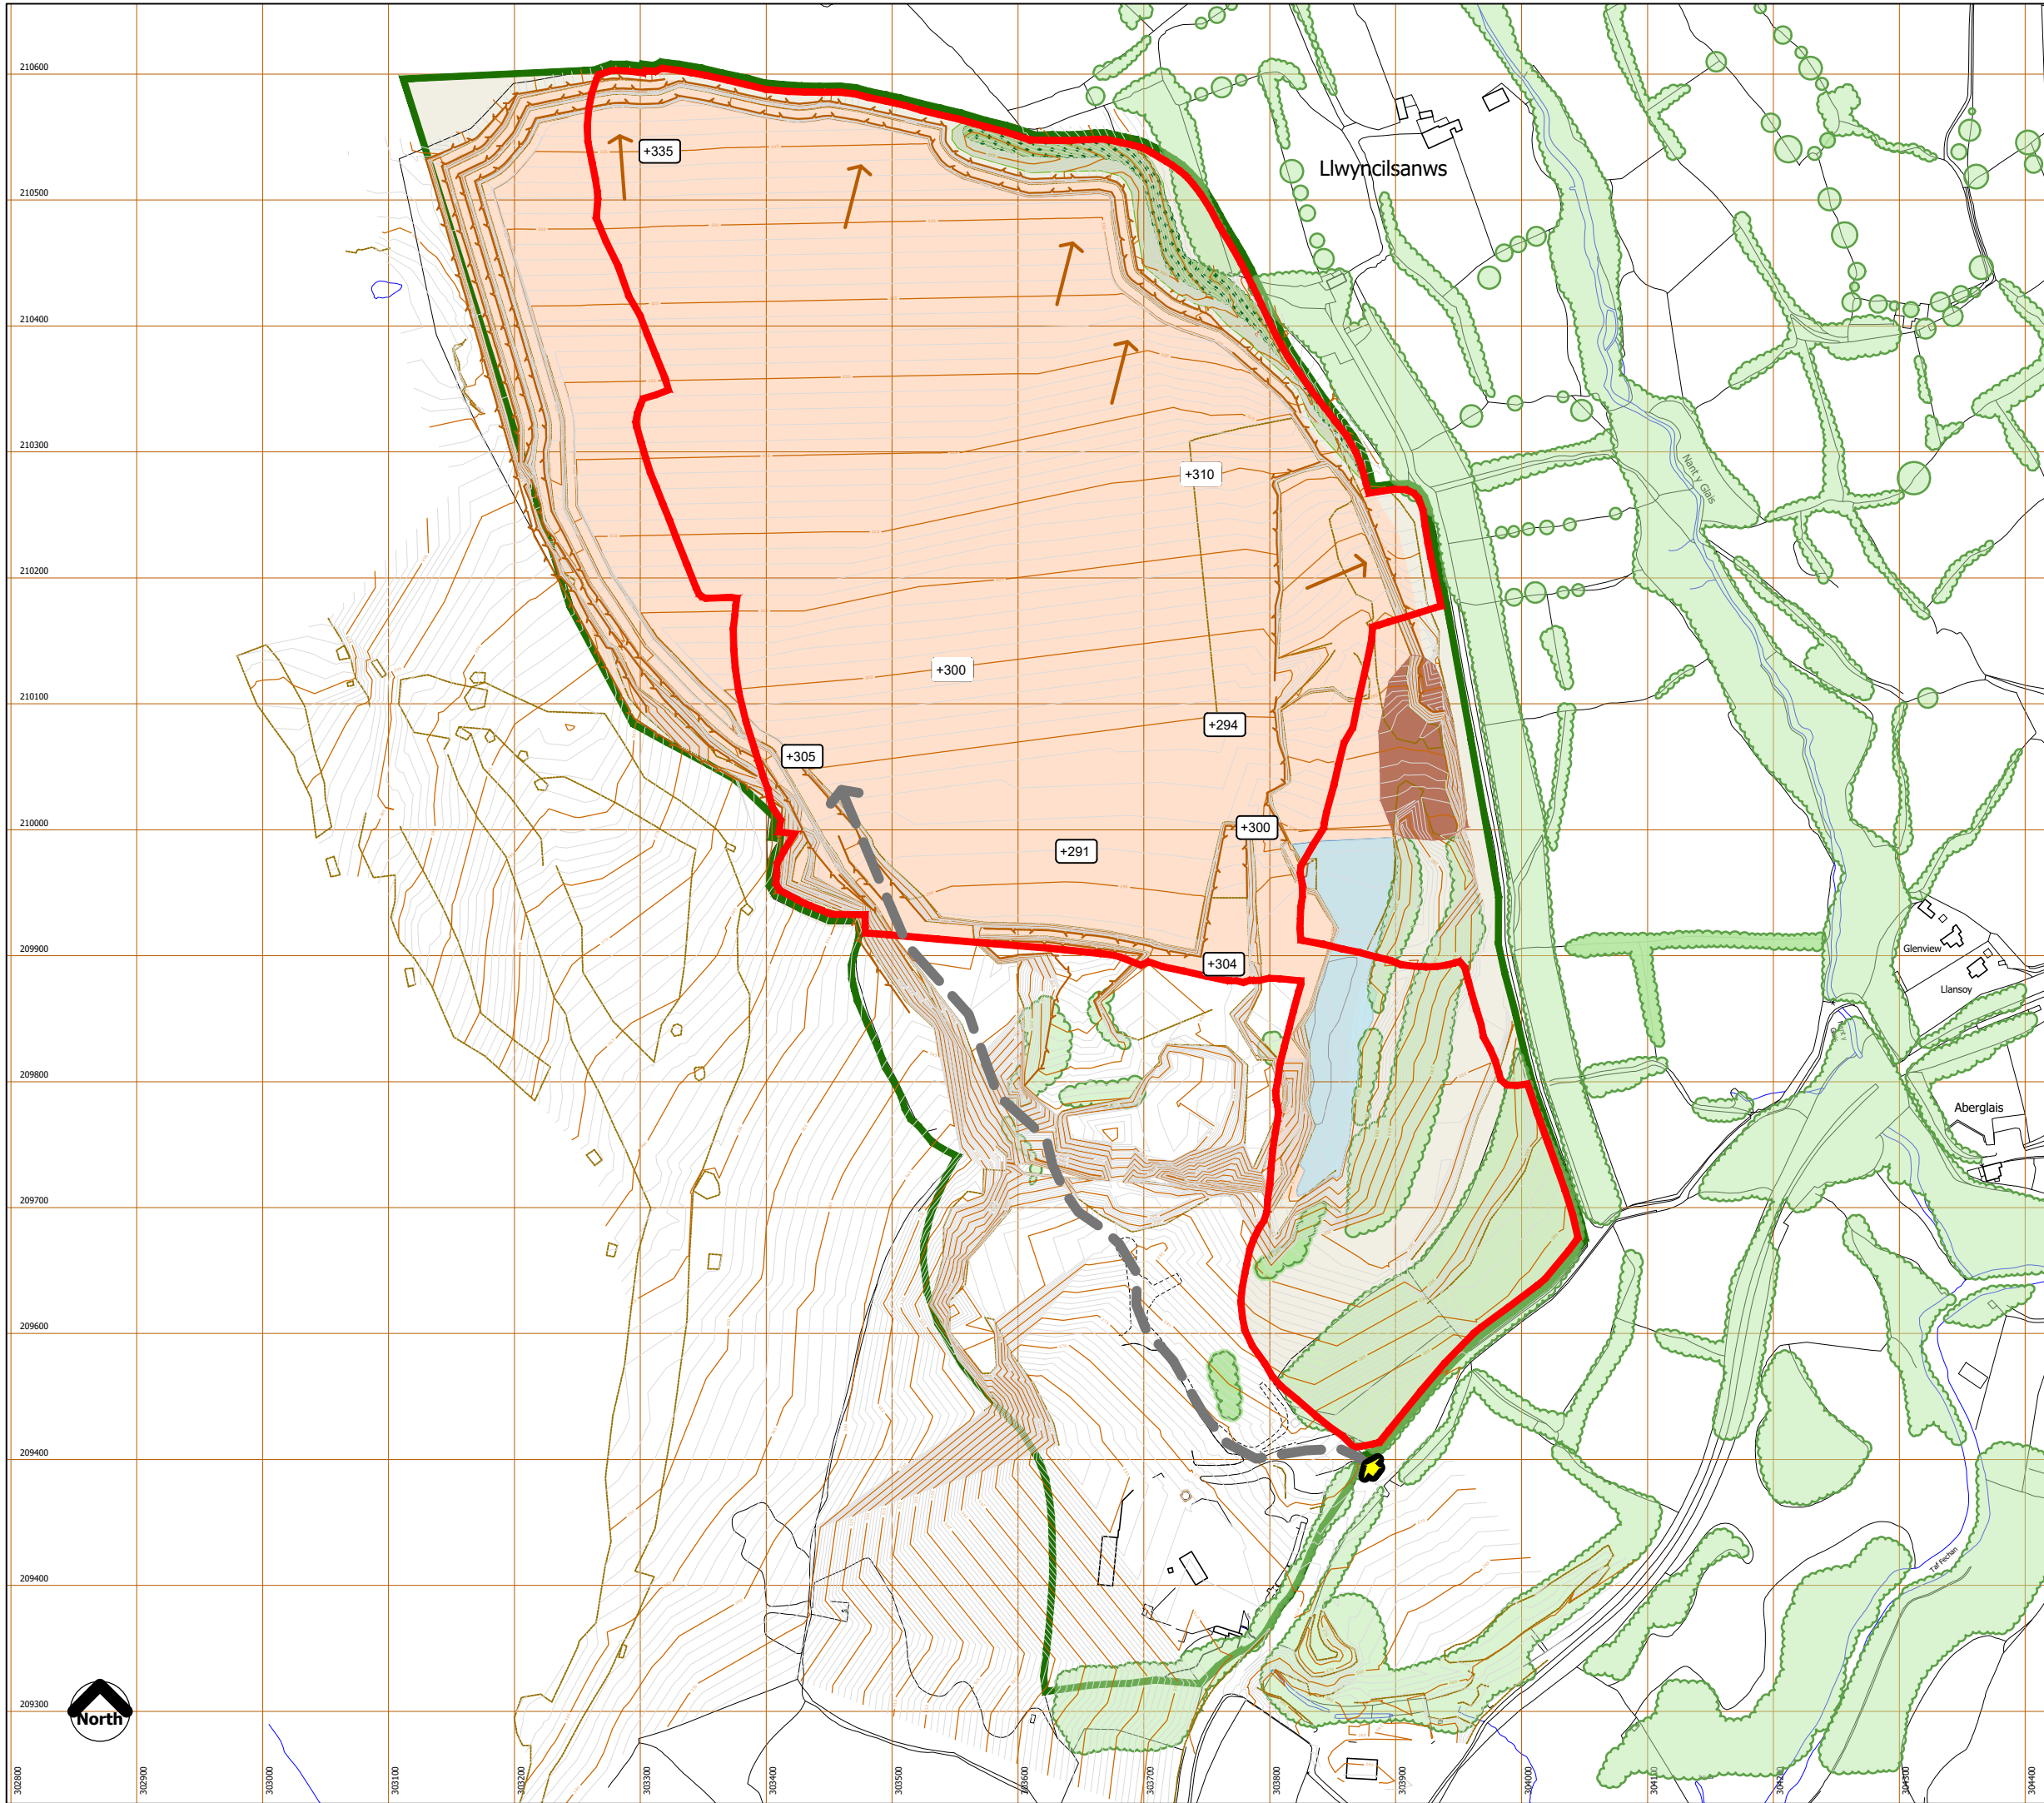

Key

Application site boundary

Vaynor Quarry Boundary

Quarry waste tipping

Proposed Year 55 Minerals Development

Direction of working

Proposed screen landform - tree seeded on northern and eastern slopes

Site access

Quarry access

Pond

Quarry faces

Quarry bench levels

Existing vegetation

LANDSCAPE ARCHITECTS

Floor 7, Brunel House, 2 Fitzalan Road, Cardiff, CF24 0EB
© Tir Collective Limited 2025. Registered Company No. 13489264
TC22009_V6/PR/MT/6.6 v1.dwg

Vaynor Quarry

ROMP Application

Quarry Phase 6 : 55 Year Plan

V6/PR/MT/6.6

Scale 1:5000 @ A3

2 June 2025