


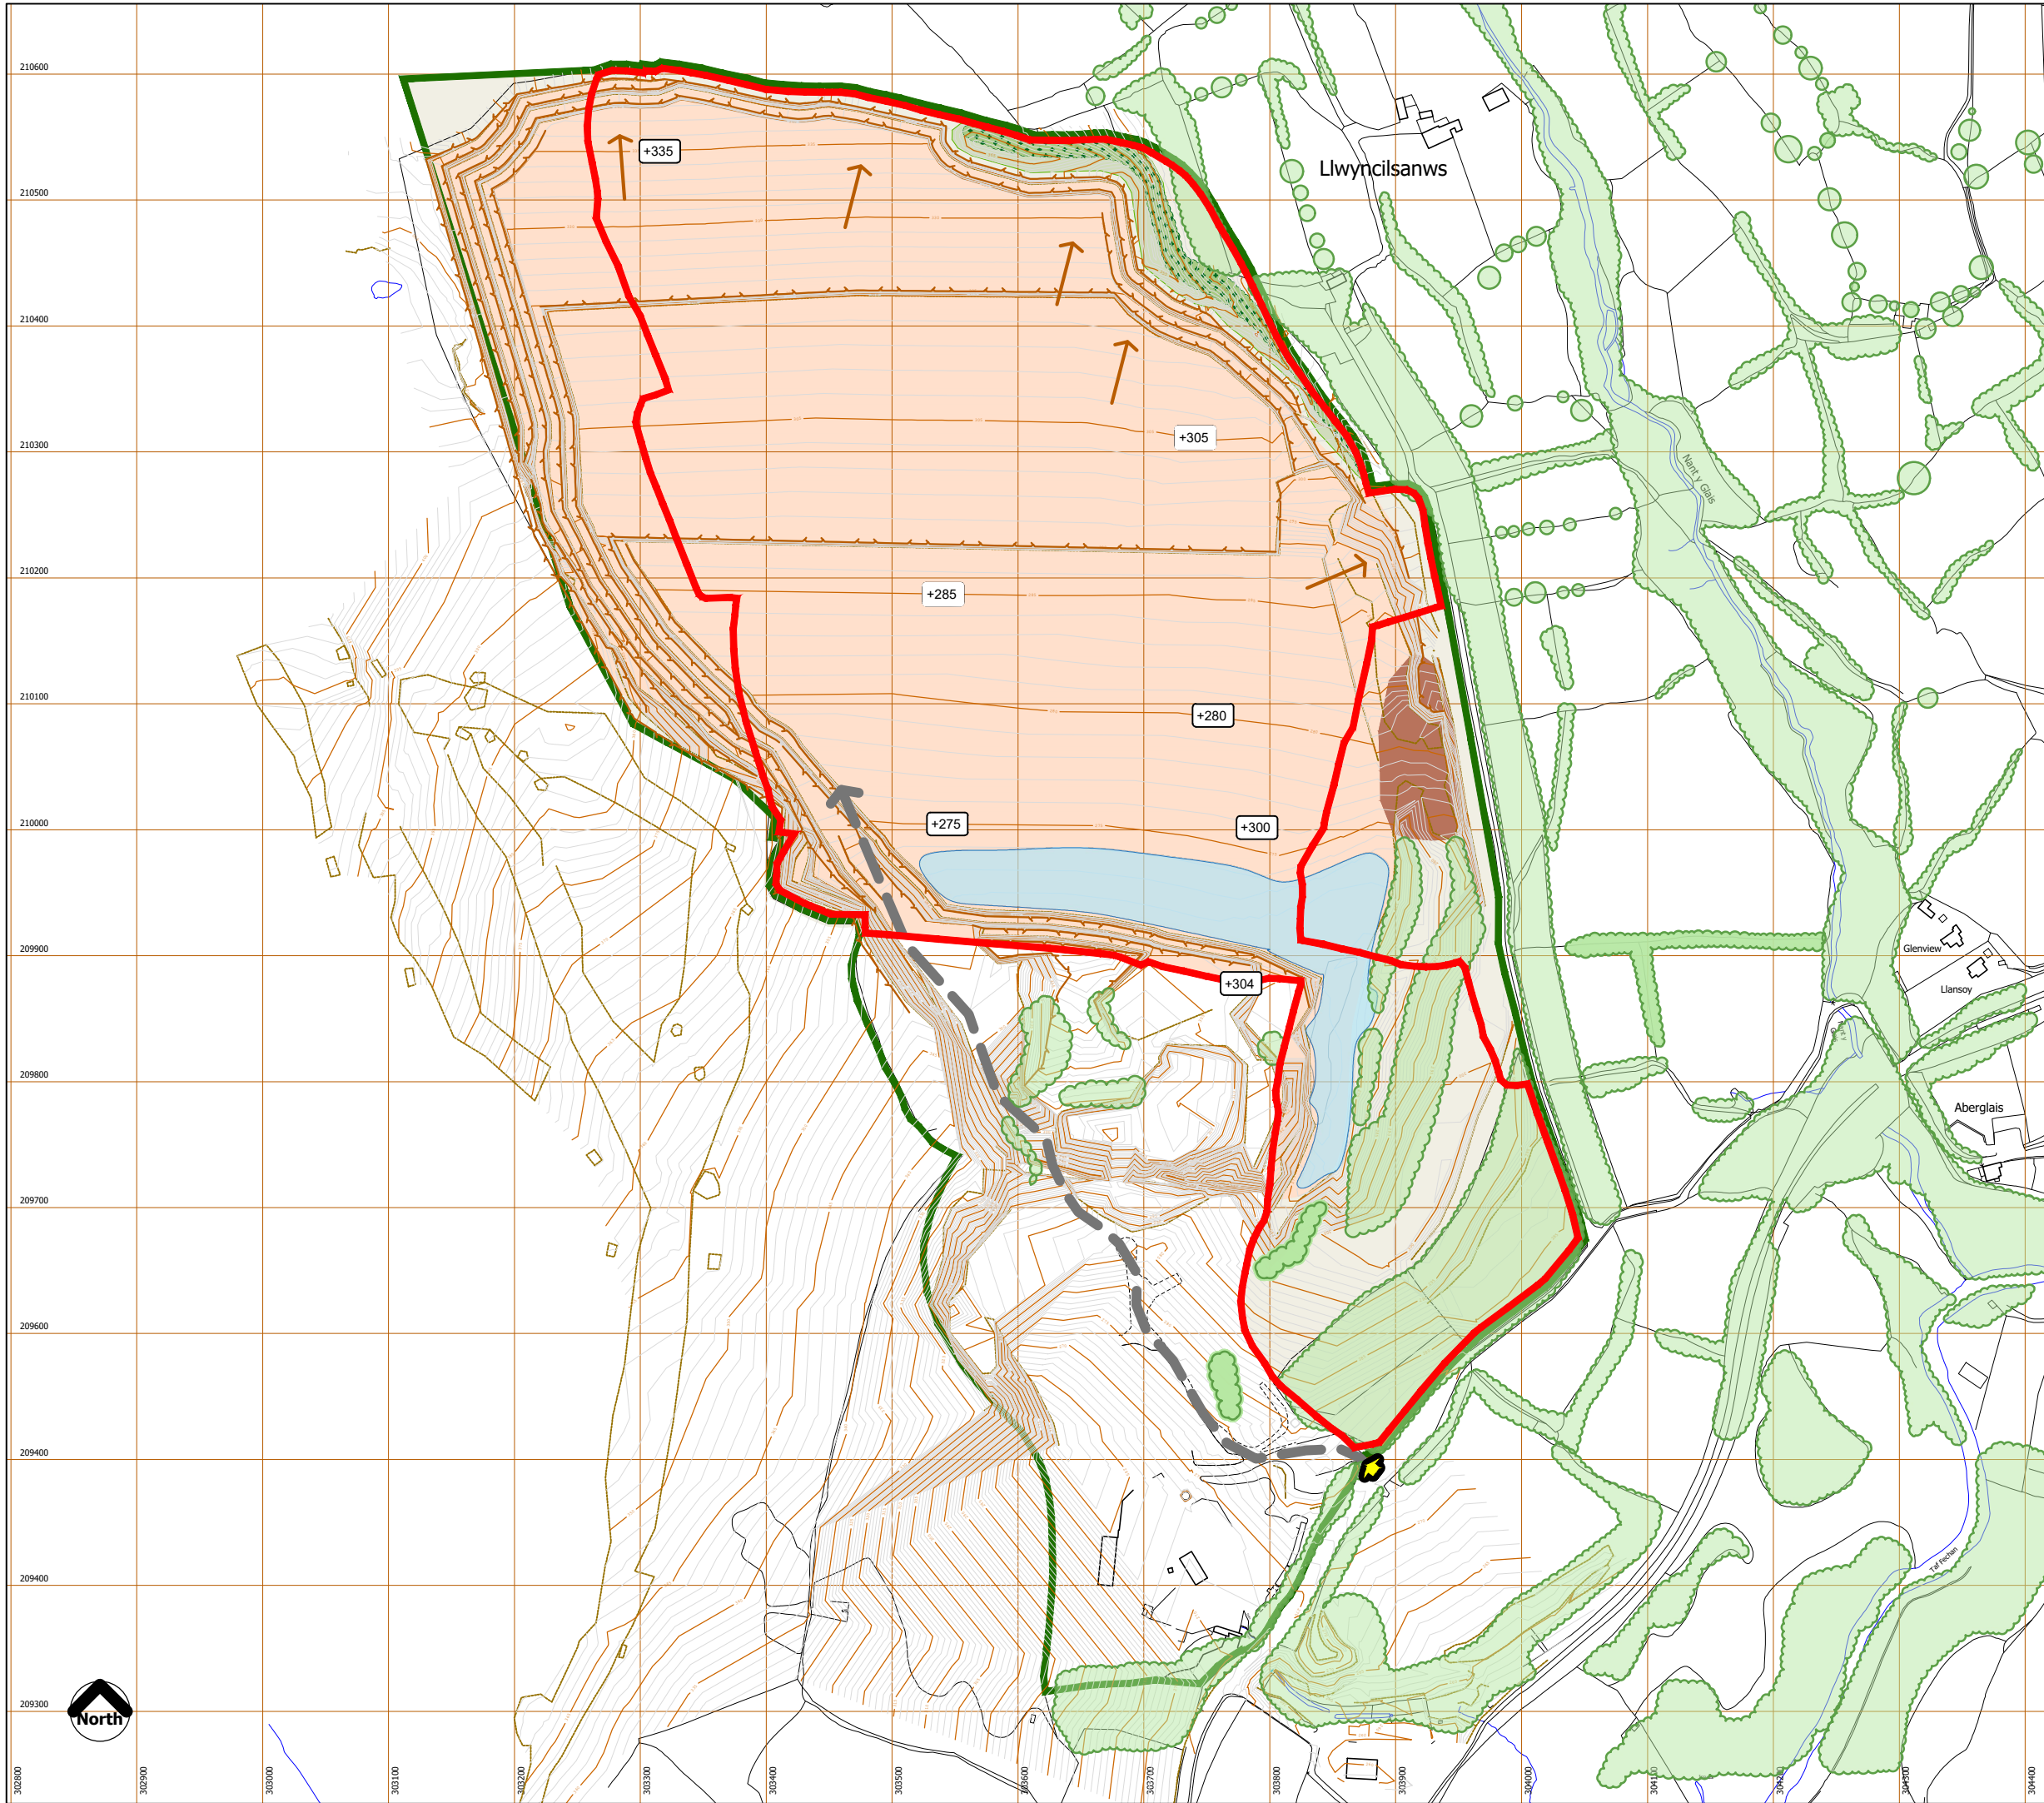

- Key
- Application site boundary
 - Vaynor Quarry Boundary
 - Quarry waste tipping
 - Proposed Year 55 Minerals Development
 - Direction of working
 - Proposed screen landform - tree seeded on northern and eastern slopes
 - Site access
 - Quarry access
 - Pond
 - Quarry faces
 - Quarry bench levels
 - Existing vegetation



Floor 7, Brunel House, 2 Fitzalan Road, Cardiff, CF24 0EB
© Tir Collective Limited 2025. Registered Company No. 13489264
TC22009_V6/PR/MT/6.7 v1.dwg

Vaynor Quarry

ROMP Application

Quarry Phase 7 : 75 Year Plan

V6/PR/MT/6.7

Scale 1:5000 @ A3

2 June 2025