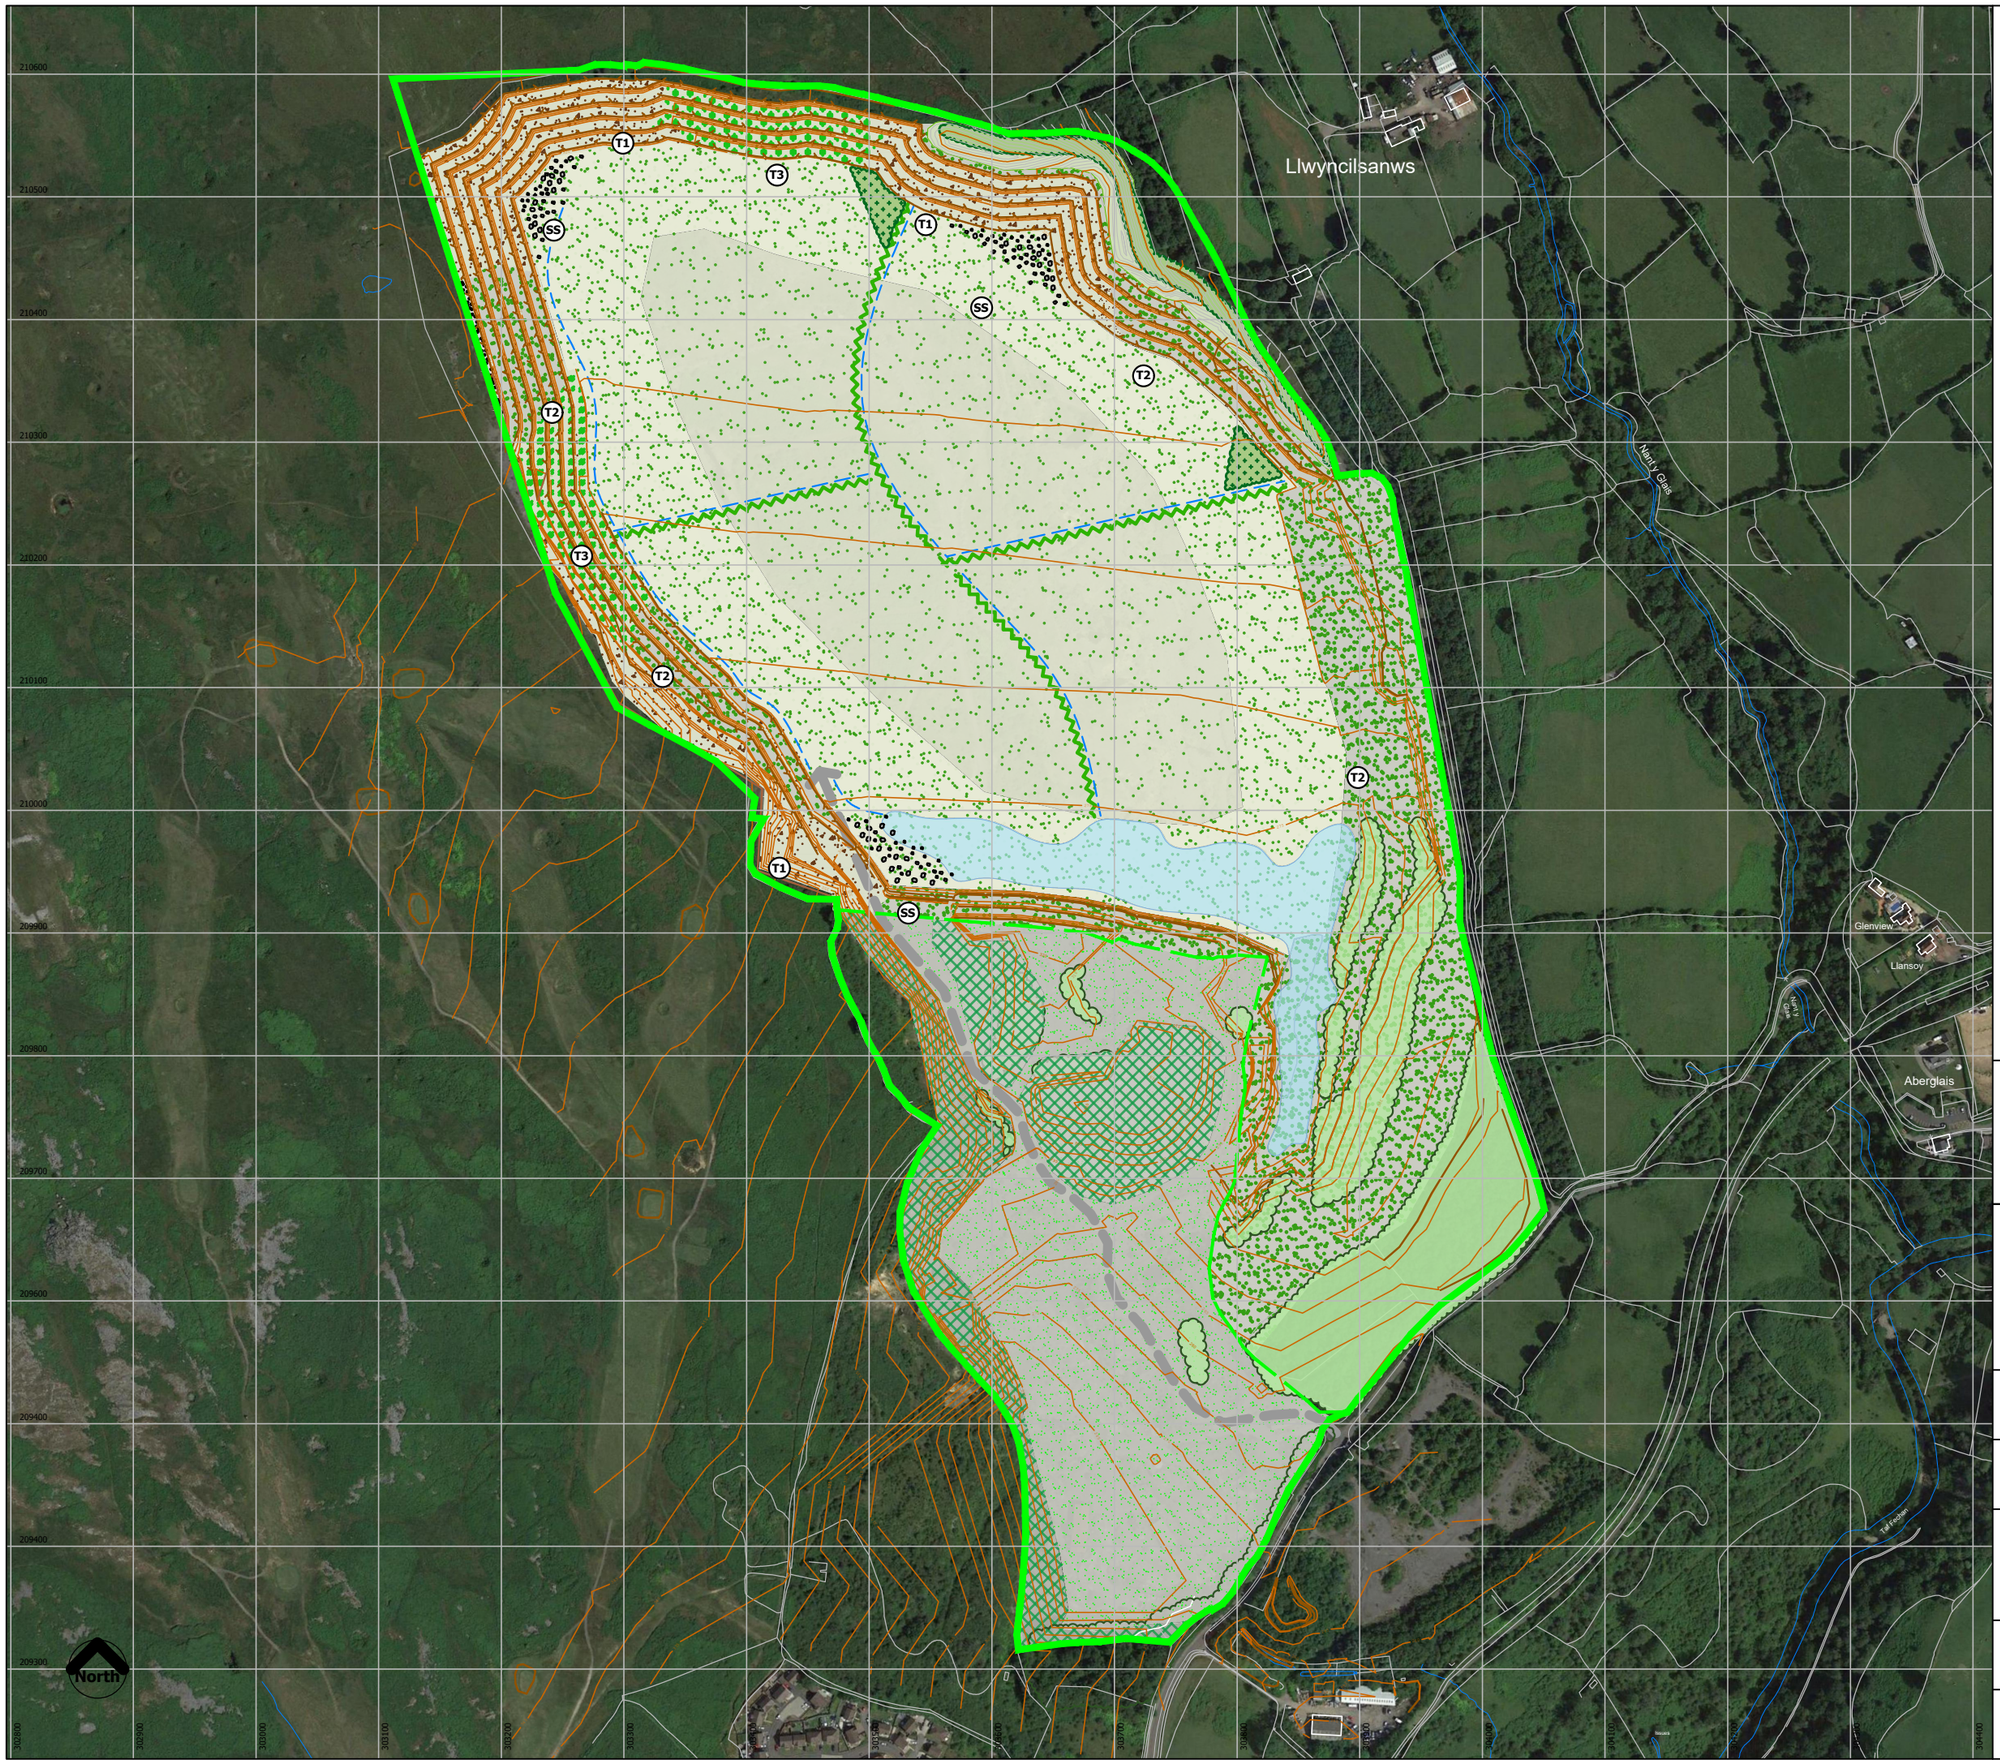


Key

- Vaynor Quarry Boundary
- Maintenance access
- Proposed pond
- Final quarry faces
- Natural regeneration of quarry floor, species rich grass
- Proposed field boundary hedges and drainage ditch across the quarry floor
- Proposed scrub areas on the restored quarry floor
- T1: Quarry bench Treatment 1: **bare rock and natural regeneration**
- T2: Quarry bench Treatment 2: **quarry waste and natural regeneration**
- T3: Quarry bench Treatment 3: **natural regeneration to species-rich grassland**
- SS: Scree slope
- Q1: Restoration of plant site with removal of remaining structures and use of quarry waste to encourage establishment of species rich grass
- Q2: Ongoing natural regeneration of establishing scrub on quarry benches and faces

Hanson
HEIDELBERG CEMENTGroup

tir collective
LANDSCAPE ARCHITECTS

Britannia House, Caerphilly Business Park, Van Road, Caerphilly, CF83 3GG
© Tir Collective Limited 2022. Registered Company No. 13489264

TC22009_V6/PR/MT/16 v1.dwg

Vaynor Quarry

ROMP Application

Restoration Concept for Overall Quarry

V6/PR/MT/**16**

Scale 1:5000 @ A3

20 May 2022